


Typical Elevation of Wall (not to scale)

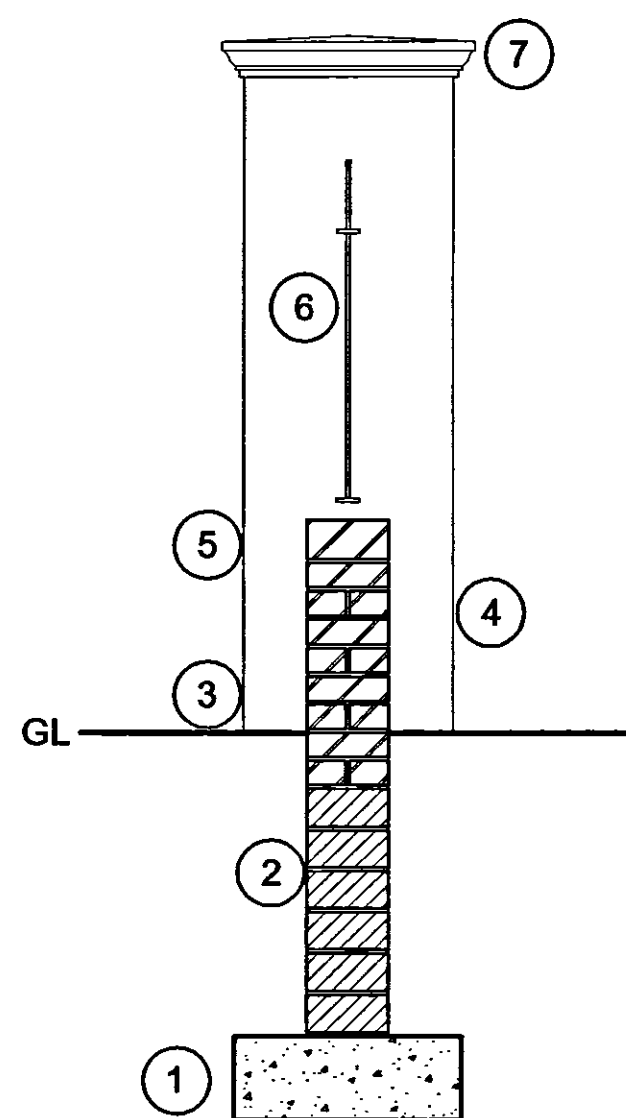

Typical Section 1:20

Construction Notes


1. 600 x 225mm ST3/Gen mix 3 concrete foundation minimum 750mm below ground level (900mm in clay) but final depth to be in accordance with local ground conditions.
2. Walls below DPC to be constructed in engineering brickwork or frost resisting type blockwork laid in 1:3 cement mortar.
3. DPC to be minimum of 4 no. courses of engineering brickwork (2no. above and 2no. below ground level) laid in 1:3 cement mortar.
4. Walls above DPC to be constructed in 1 brick thick facing brickwork laid in 1:1:6 cement mortar.
5. Facing brick on edge coping to wall.
6. Mild steel railings with Fleur De Lys finials.
7. Reconstituted stone pier cap.

DETERMINED
PLAN

NOTES

Do not scale directly from this drawing. All discrepancies are to be brought to the attention of the below office.

The copyright to this drawing is owned by Allison Homes Eastern Limited.

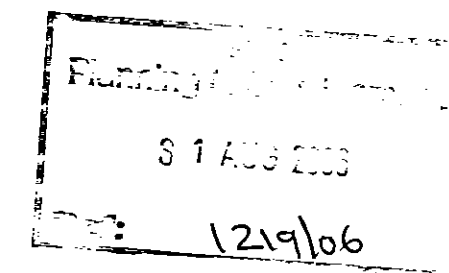

DESCRIPTION	DATE

REVISIONS

SITE	Wygate South RM0	
DRAWING	Brick Wall with Railings	
SCALE	See drawing.	DRAWING NO.
DATE	11/07/06	A100-FBW-0
DRAWN	KB	
CHECKED		



Holland Place, Wardentree Park, Pinchbeck, Spalding,
Lincolnshire. PE11 3ZN
T: (01775) 724701 F: (01775) 762153
Allison Homes Eastern Limited is a Kier Residential Company.