

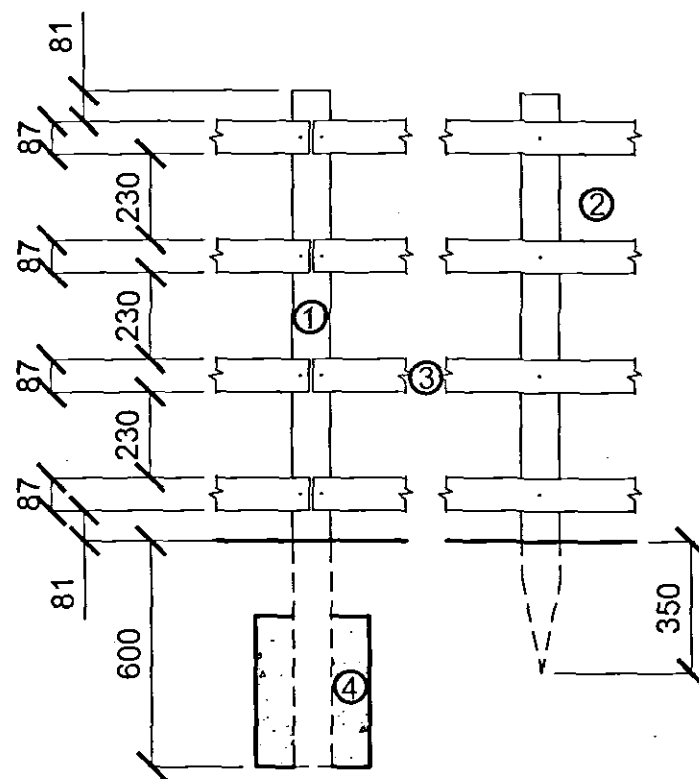


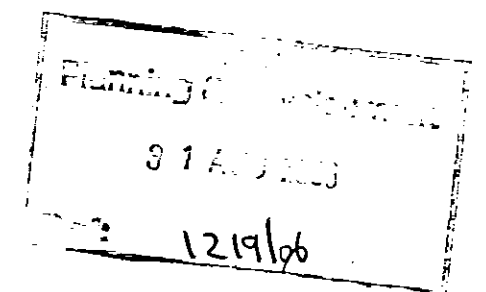

1. 100mm x100mm S.W. Posts at 2.7m centres.
2. 75mm x 75mm S.W. prick posts, driven into the ground midway between the main posts.
3. 87mm x 38mm S.W. rails fixed to posts with 10mm diameter galvanised drive screws 125mm long.
Rail ends drilled before fixing
4. 300mm x 300mm x 400mm 1:6 concrete surround to post.

NOTES:

1. All timber to be pressure impregnated with preservative.
2. All dimensions in mm unless otherwise stated.

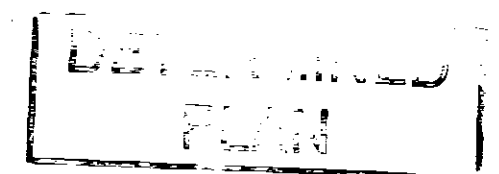

Holland Place, Wardentree Park, Pinchbeck, Spalding,
Lincolnshire. PE11 3ZN
T: (01775) 724701 F: (01775) 762153
Allison Homes Eastern Limited is a Kier Residential Company.

DESCRIPTION	DATE
REVISIONS	
CHECKED BY	
<i>k.m.s.</i>	

EXTERNAL WORKS DETAILS

STANDARD DETAIL 1.2m High Post and Rail Fence	
SCALE 1: 20 @ A3	DATE 21/11/05
DRAWING NO. X(01)-004	DRAWN Resi Dev