


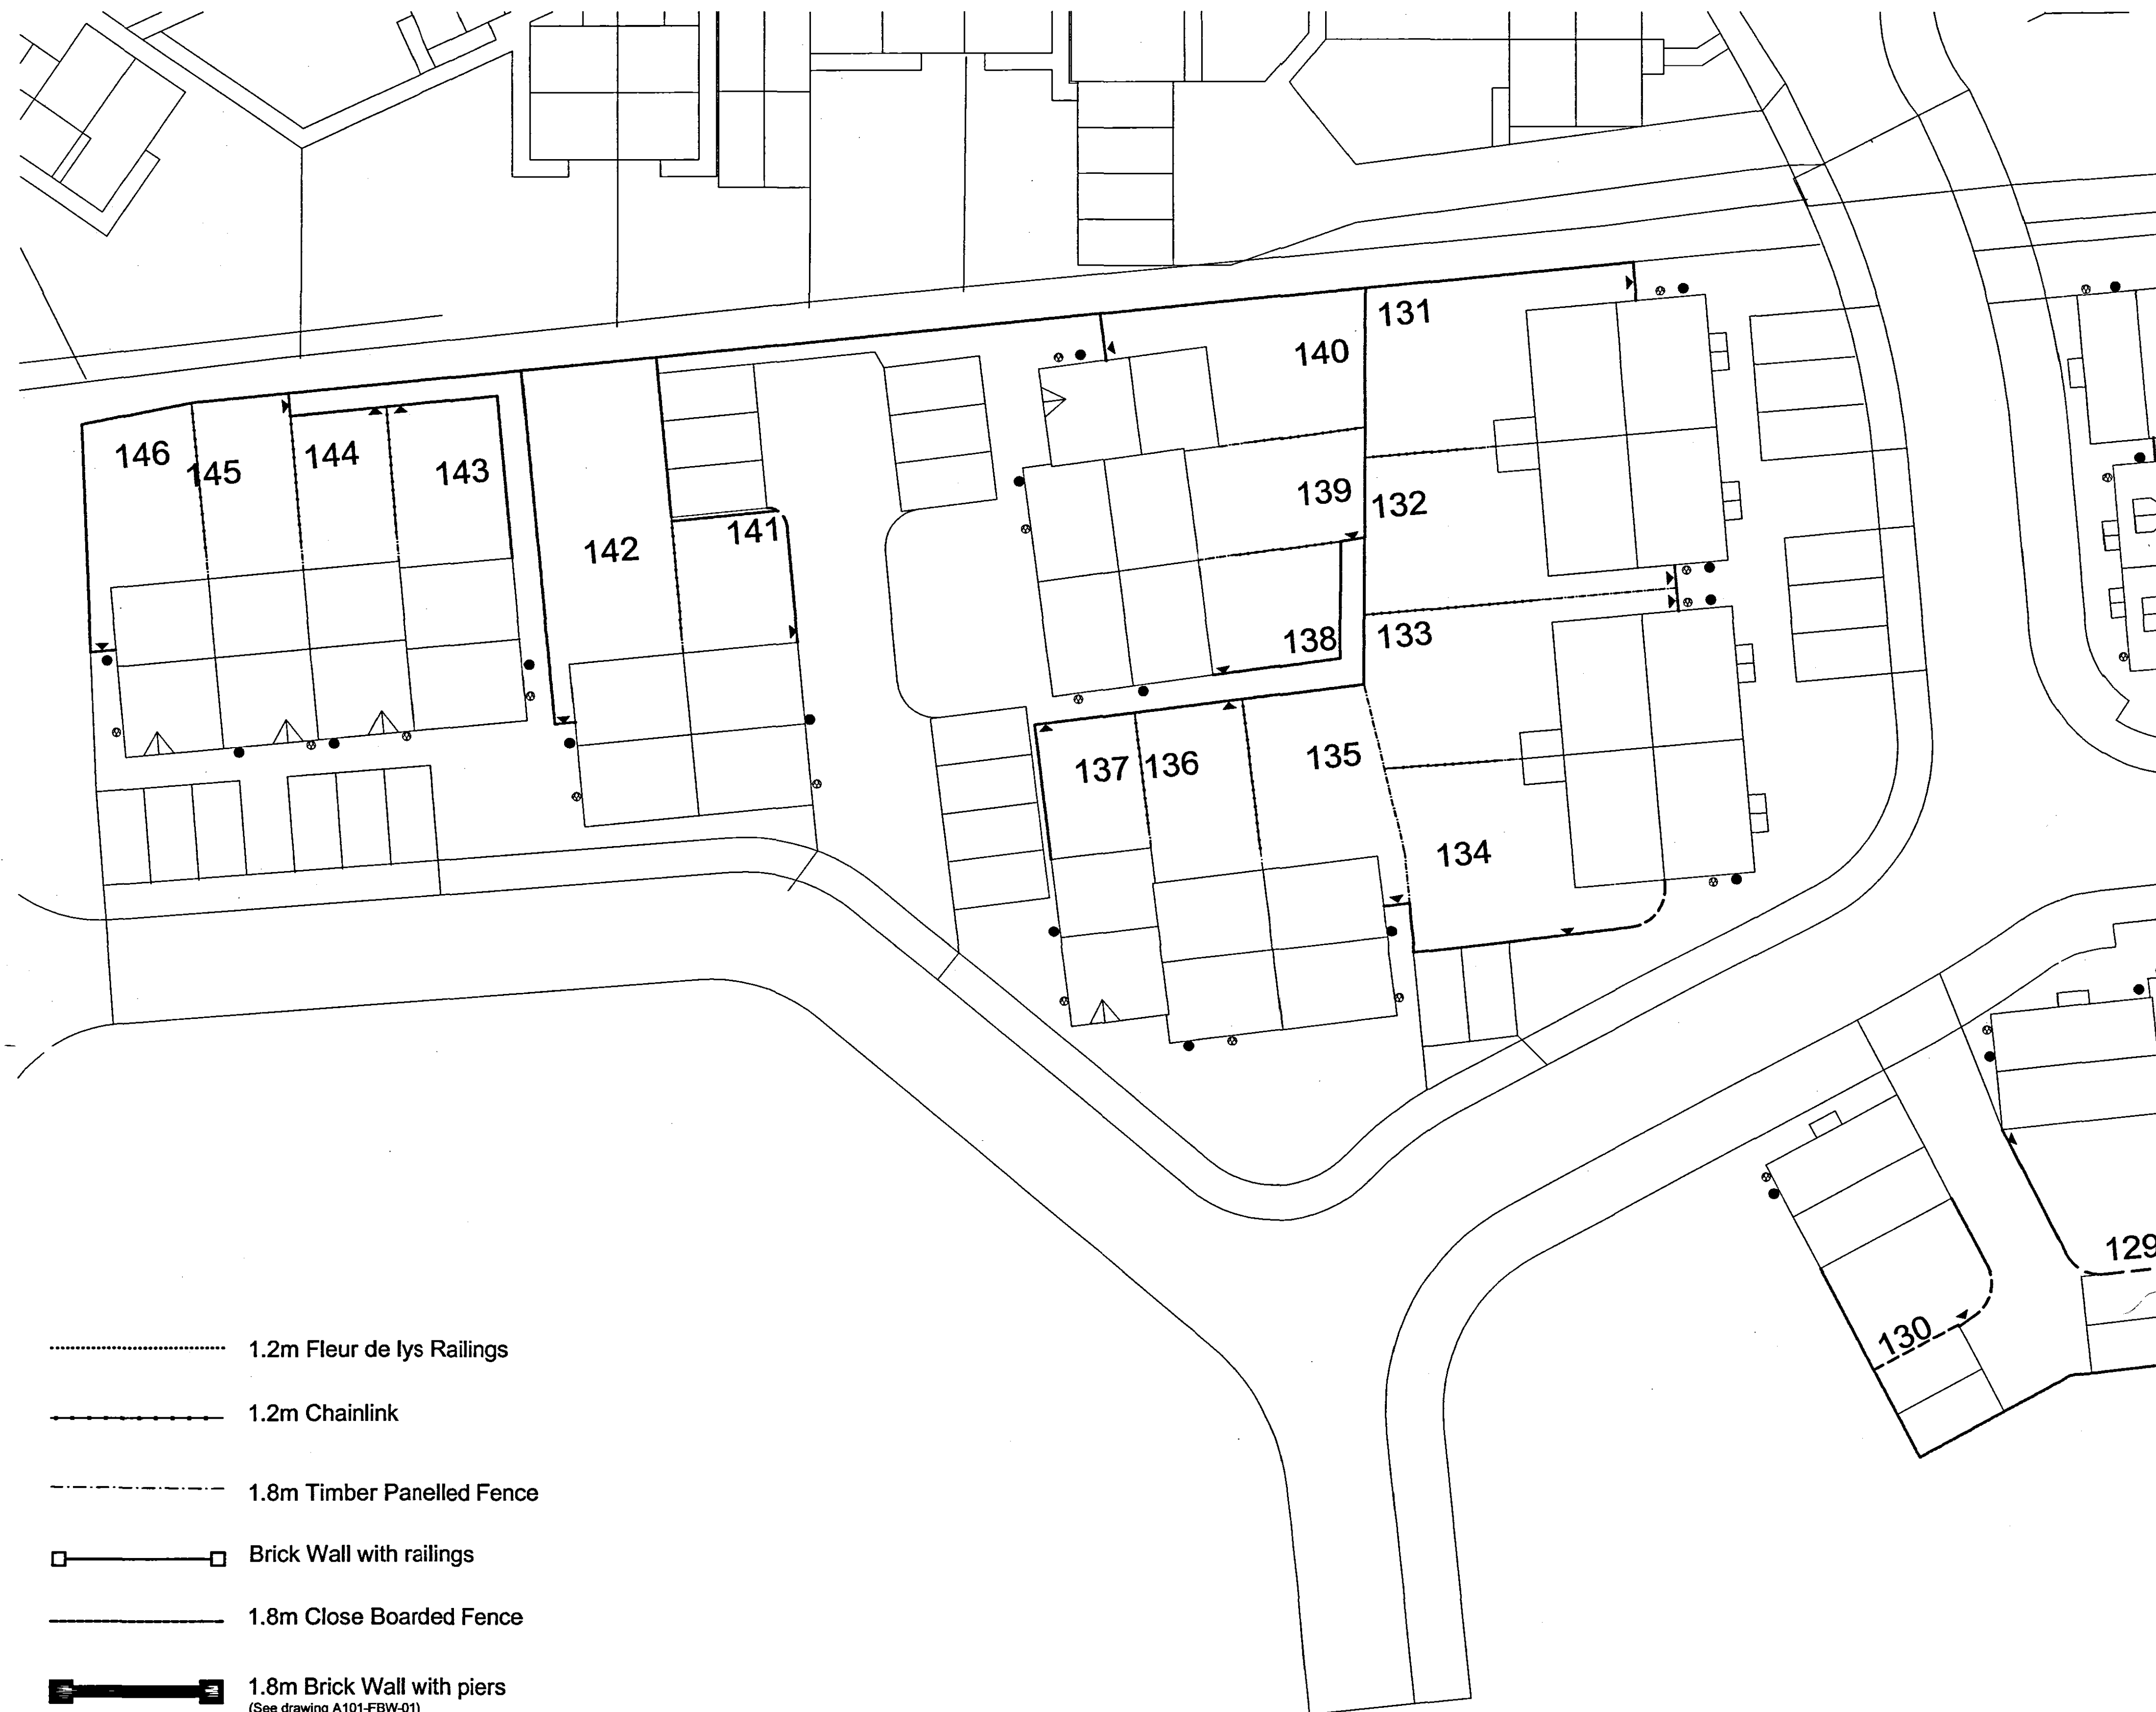

- 1.2m Fleur de lys Railings
- 1.2m Chainlink
- - - - - 1.8m Timber Panelled Fence
- — □ 1.8m Close Boarded Fence
- — ■ 1.8m Brick Wall with piers
(See drawing A101-FBW-01)
- ⊗ Gas Meter Box
- ⊙ Electric Meter Box
- ▲ Gate

NOTES

Do not scale directly from this drawing. All discrepancies are to be brought to the attention of the below office.

The copyright to this drawing is owned by Allison Homes Eastern Limited.

All drawings are to be read in conjunction with the relevant standard details and Allison Homes standard construction notes.

Plan of Development
31 AUG 2008
12/19/06

A	KB	Key cross referenced with wall detail.
	DESCRIPTION	DATE

REVISIONS

PROJECT	WYGATE RM1	
DRAWING	Fencing & Meter Box Plan	
	1 of 2	
SCALE	1:250 @ A1	DRAWING NO.
DATE	10/ 04/ 06	A027RM1-106-01
DRAWN	DKW	
CHECKED	k. m. w.	



Holland Place, Wendenree Park, Pinchbeck, Spalding,
Lincolnshire, PE11 3DN
T: (01775) 724701 F: (01775) 782153
Allison Homes Eastern Limited is a Kier Residential Company.