


H16/1230/99

7 DEC 1999

Flower Plvs Limited,
Rangell Gate,
Low Fulney
SPALDING PE12 6EW

BUILDING DESIGN and PLANS

ALWYN ROFFE,
1, Green Lane,
SPALDING, Lincs. PE11 2YB
tel: 01775 - 723 680

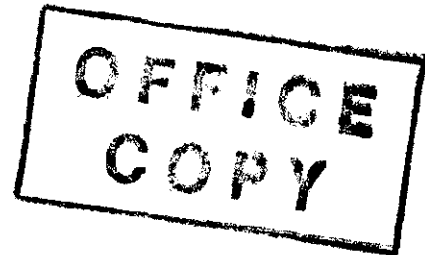

as above

H16 / 1107 / 98

A. Roffe

6th December 1999

2. To be done

1. To be done



car parking
vehicle barrier
bridle path demarcation
wood acoustic fence

State

991125 A

State

2, 4, 8 and 10