



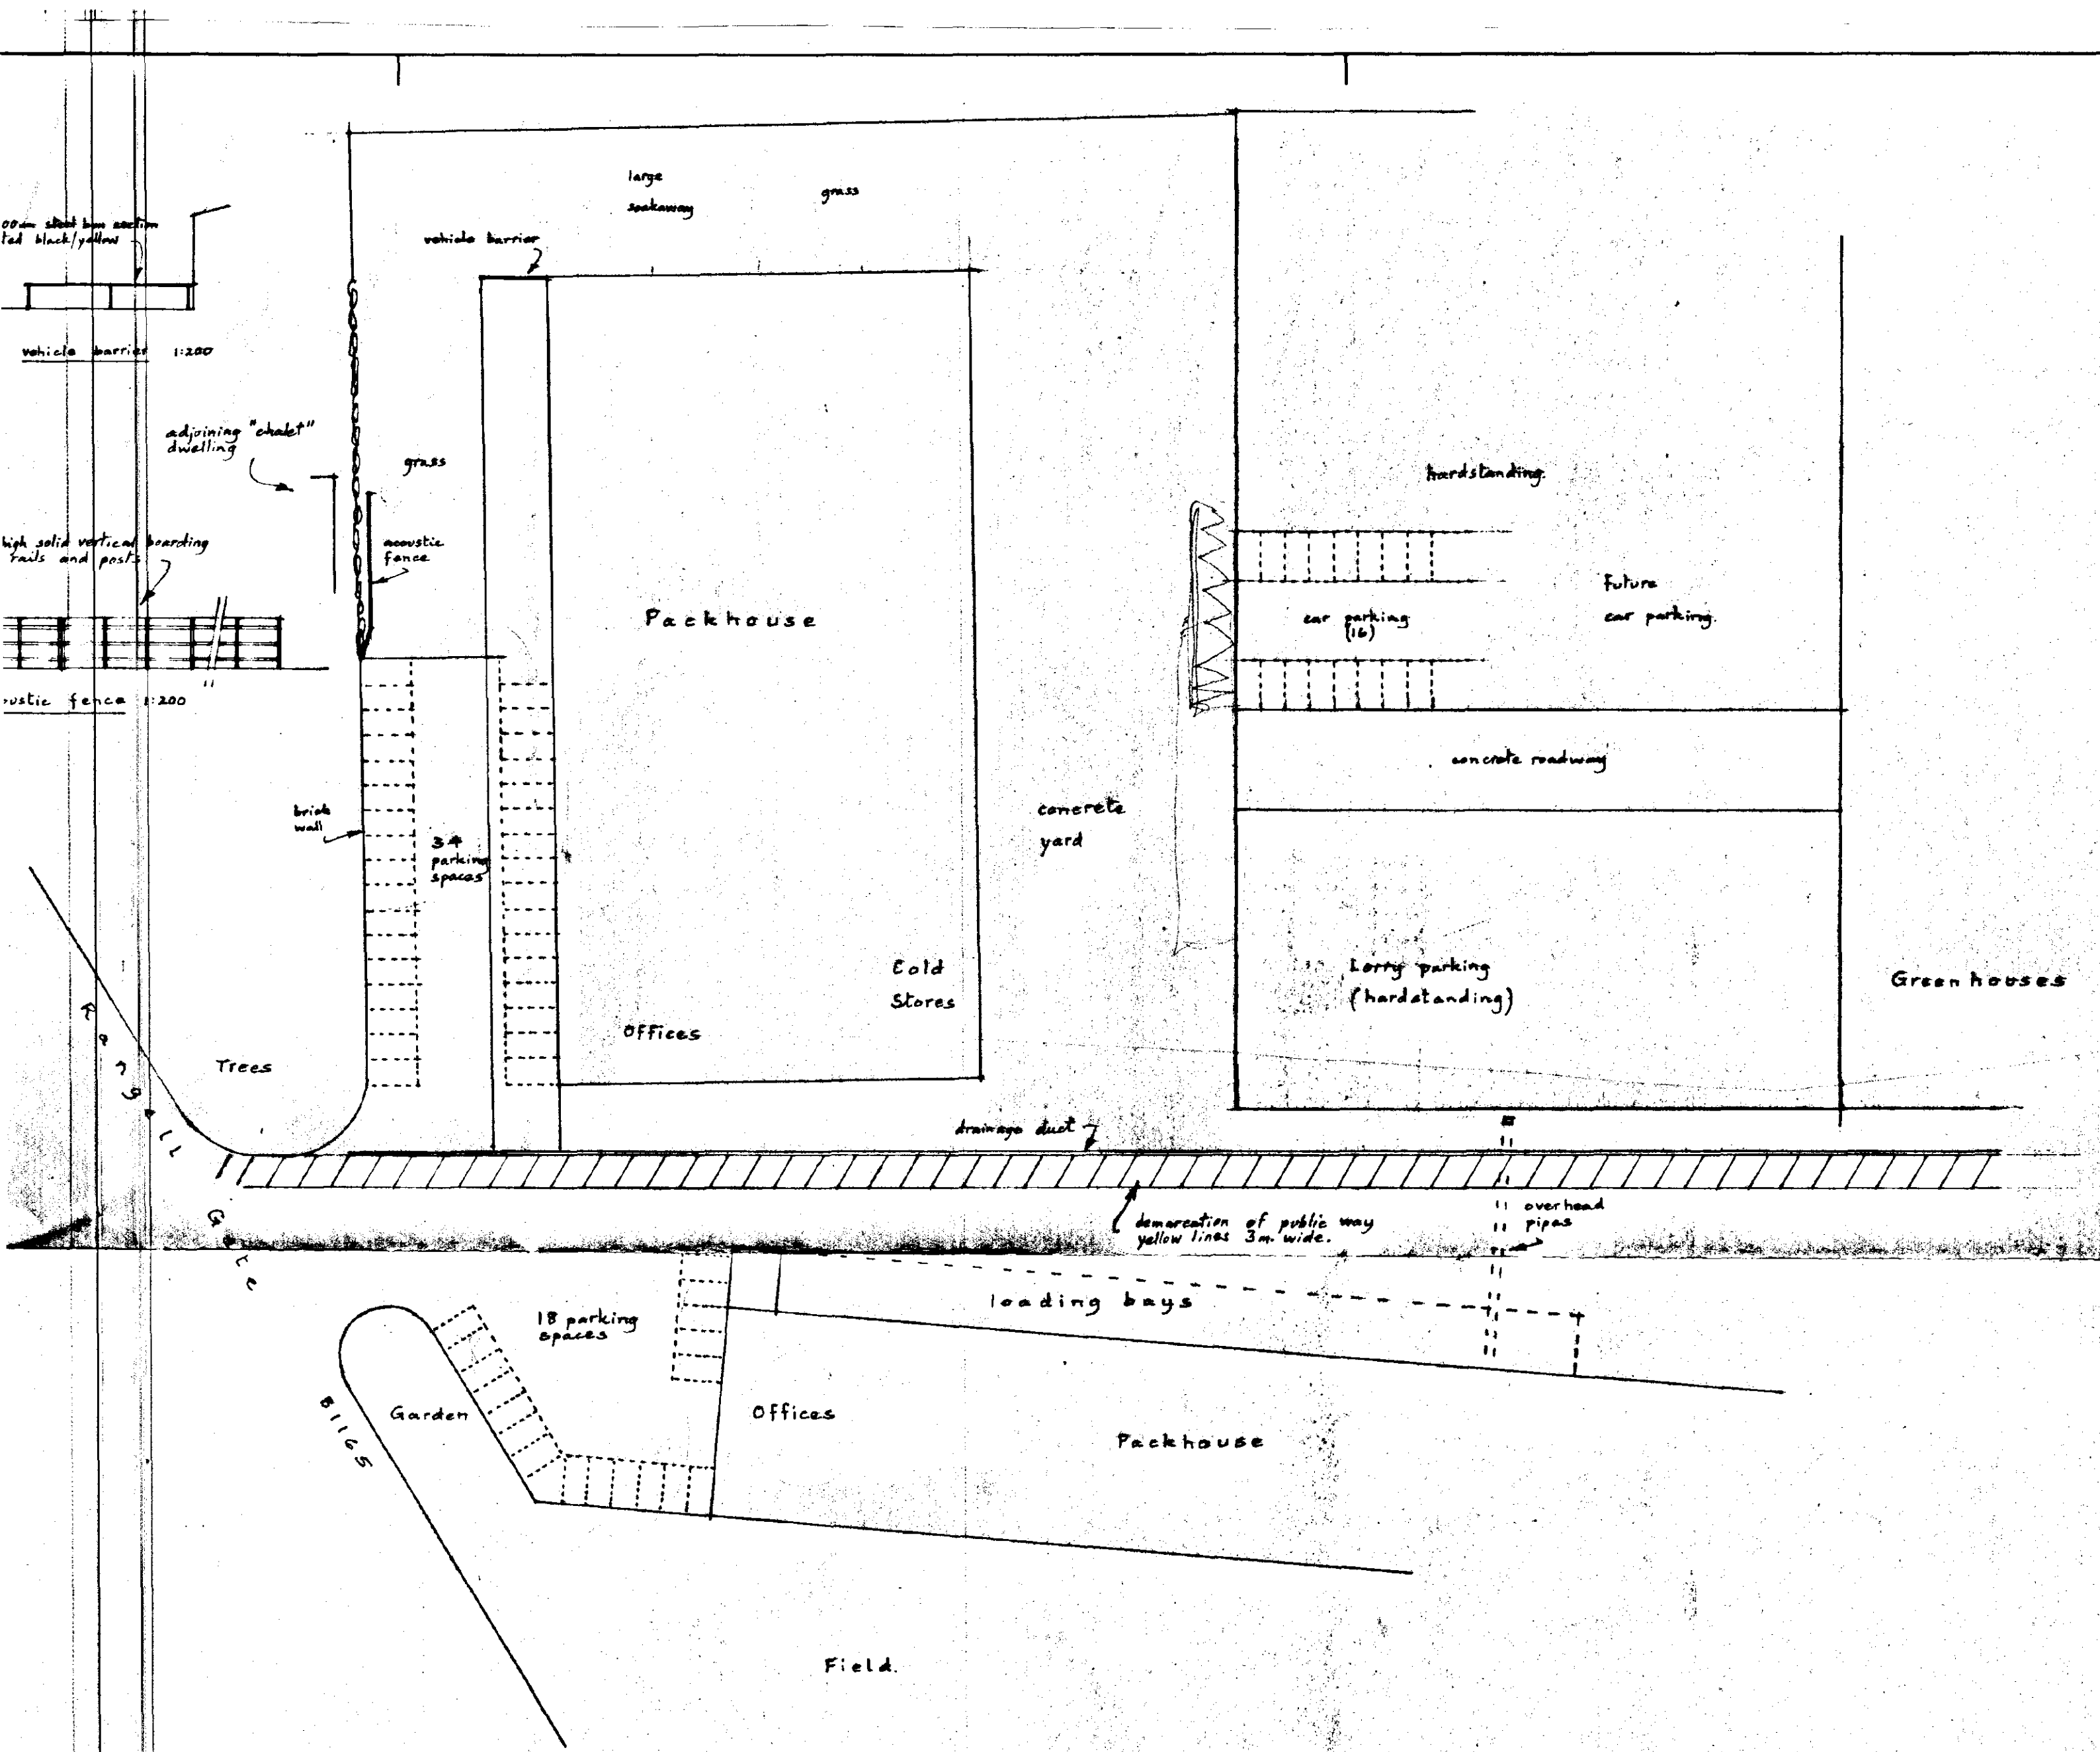

SOUTH HOLLAND
HOUSING & PLANNING
07 DEC 1999
Ref: 1230/99

Ref. 1230/99
SUPERSEDED

Flower Plus Limited, Rangell Gate, Low Fulney SPALDING. Site Layout.		
Written dimensions to be used in preference to scaled, and all measurements to be verified by checking on site.	Scale 1:500	A. RO BUILDING DESIGN 1, Green Lane, SPALDING, Lincs. Tel: 017
Local Authority Ref. Planning	Drawing No. 991125A	
Building Regulations	Date Nov. 1999	

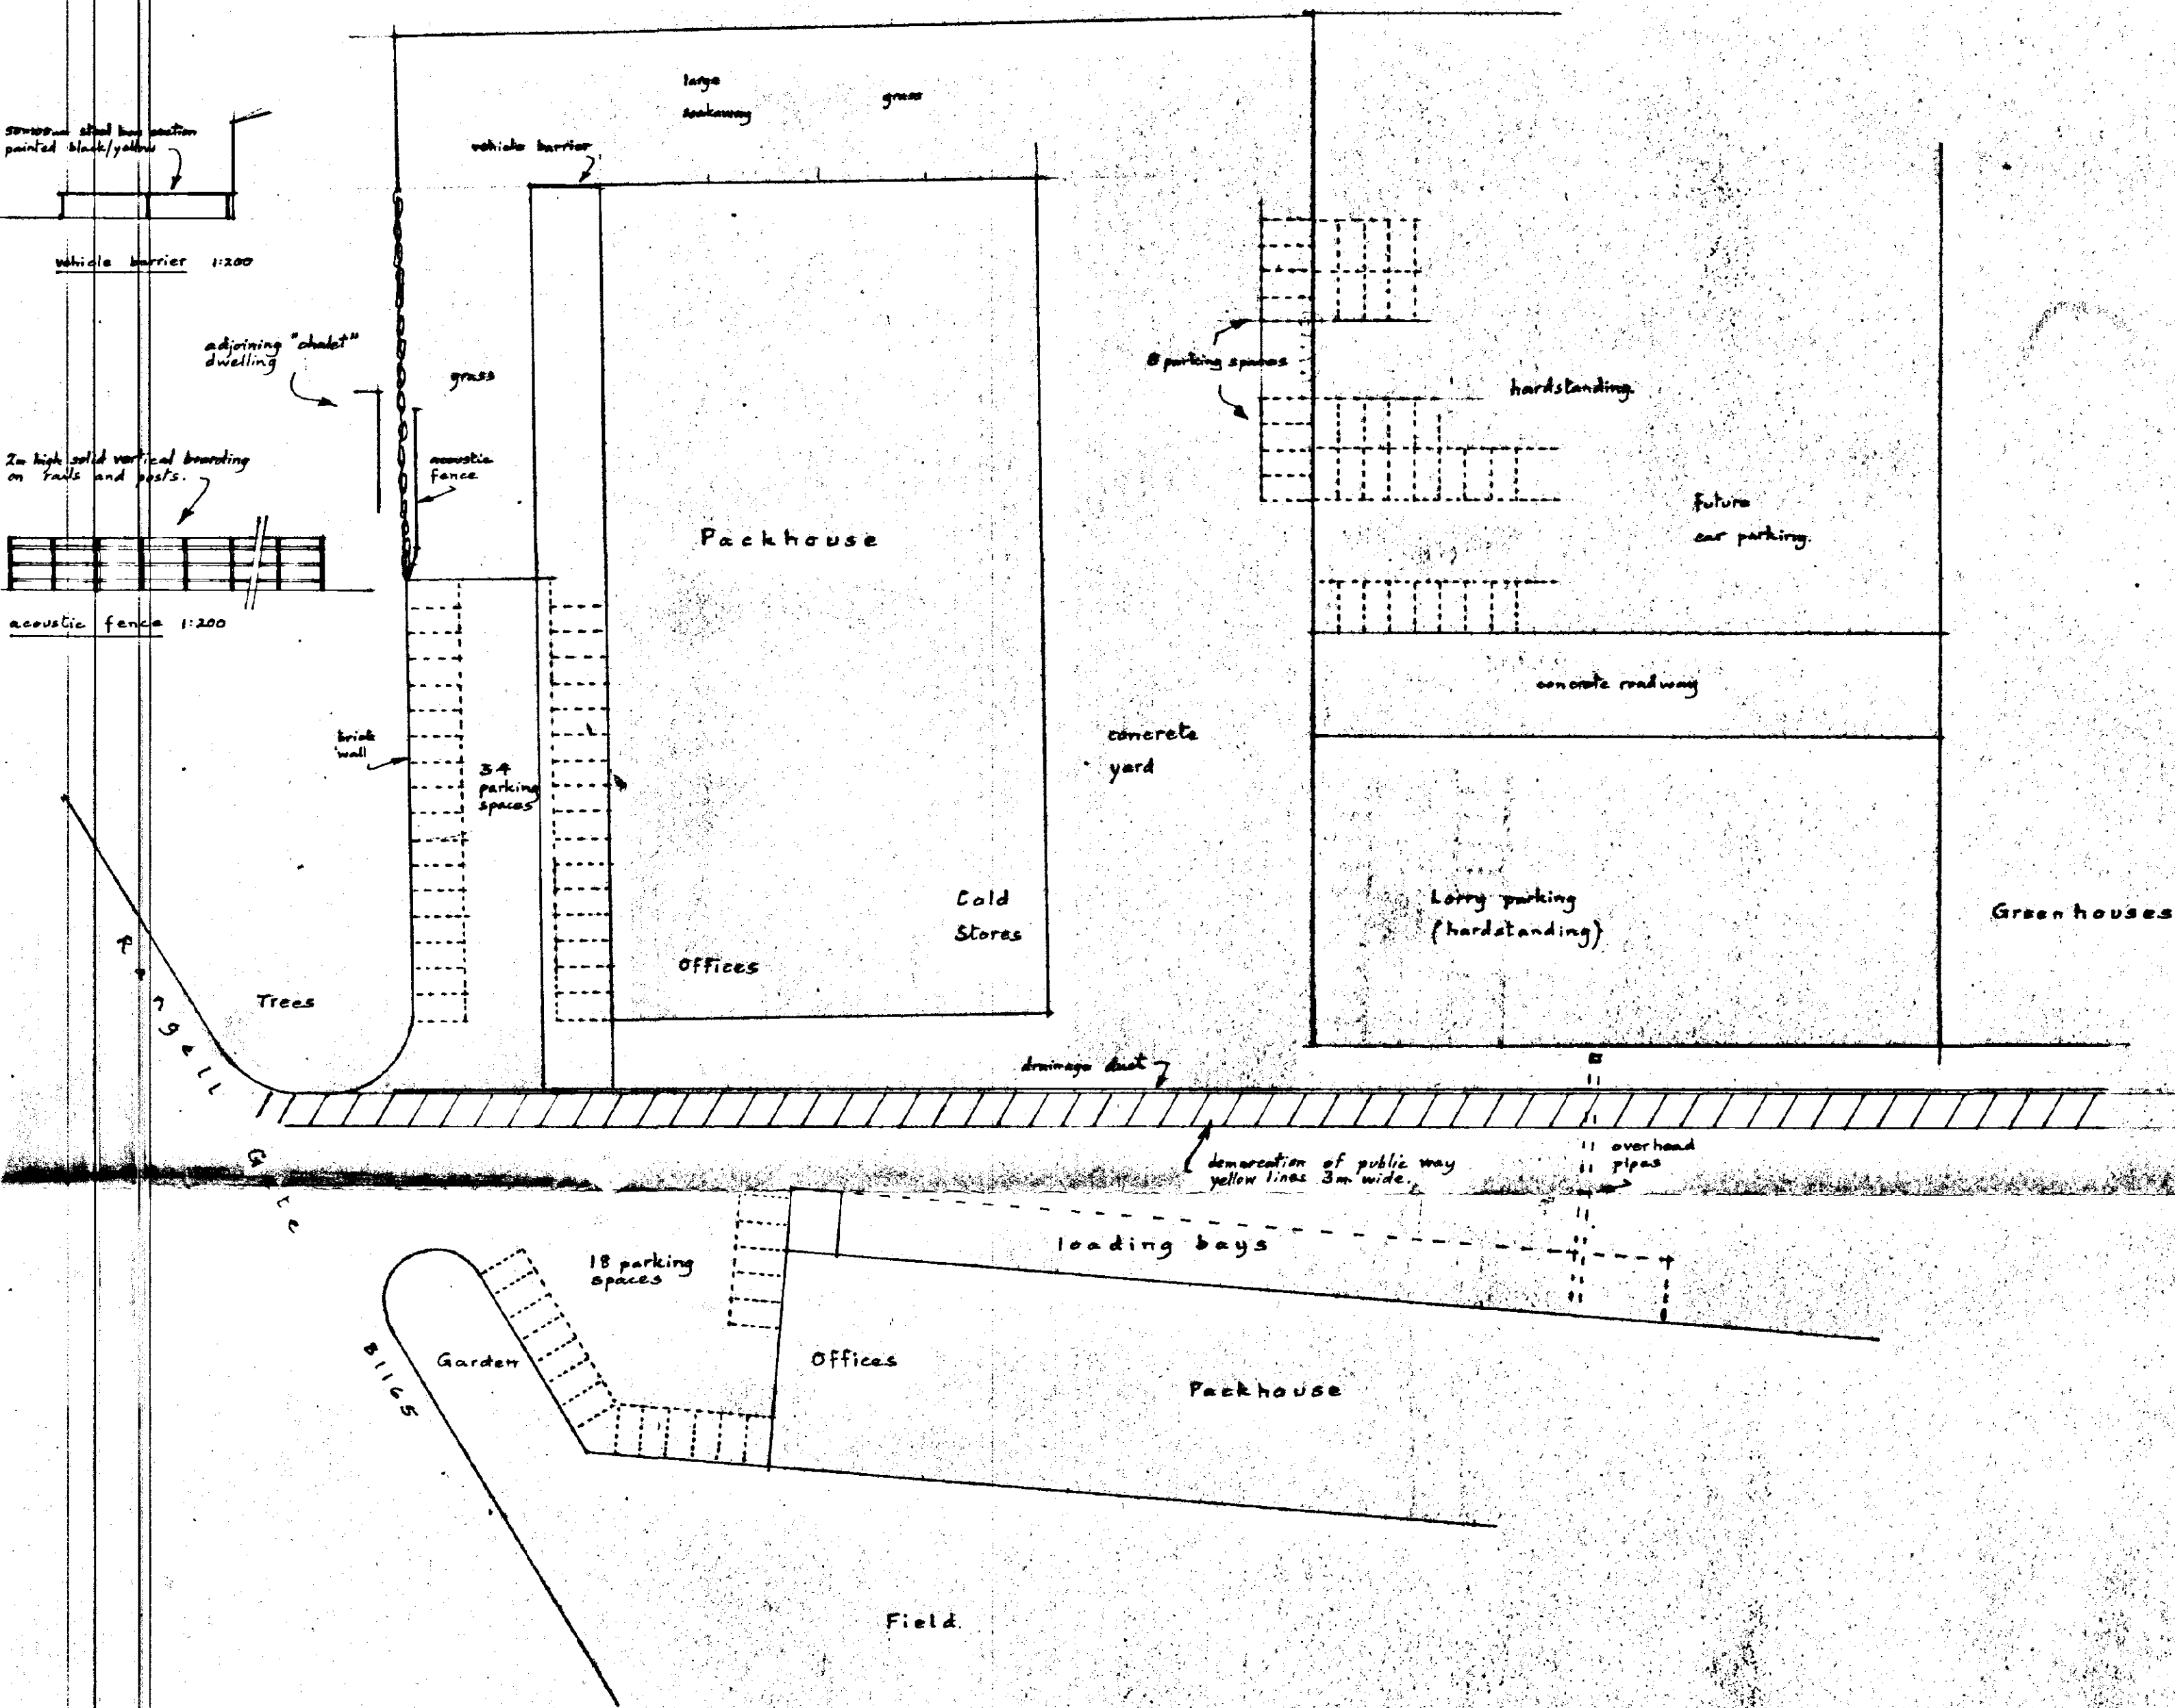

AMENDED PLAN

Ref.

SOUTH HOLLAND DISTRICT
HOUSING & PLANNING

22 FEB 2000

Ref. 1230/99

DETERMINED
PLAN

Flower Plus Limited,
Rangell Gate, Low Fulney
SPALDING

Site Layout

Written dimensions to be used
in preference to scaled, and all
measurements to be verified
by checking on site.

Scale
1:500

Local Authority Ref.
Planning

Drawing No.
991125/8

Building Regulations

Date
Nov. 1999

A. R.

BUILDING DESIGN
1, Green Lane
SPALDING, Lincs
Tel: