



Proposed Boundary Treatments

Scale: 1:200

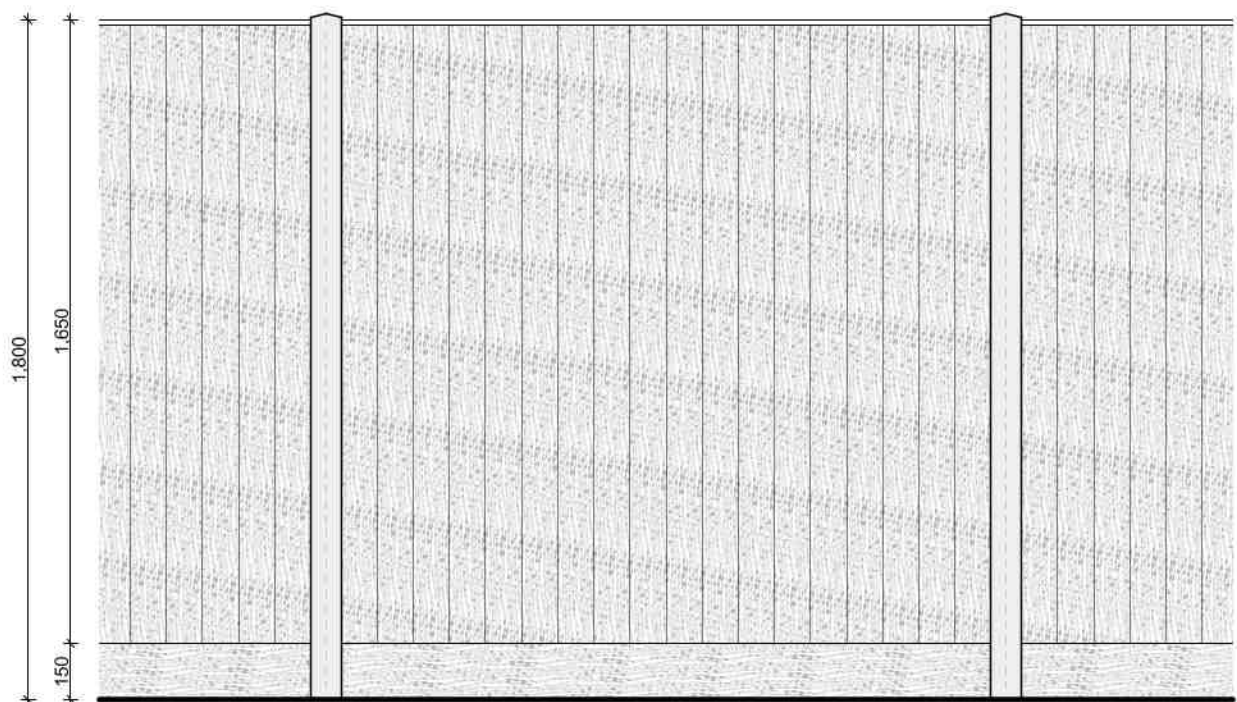


Fence A

Close Board Fencing with Concrete Fence Posts, and Timber Gravel Board

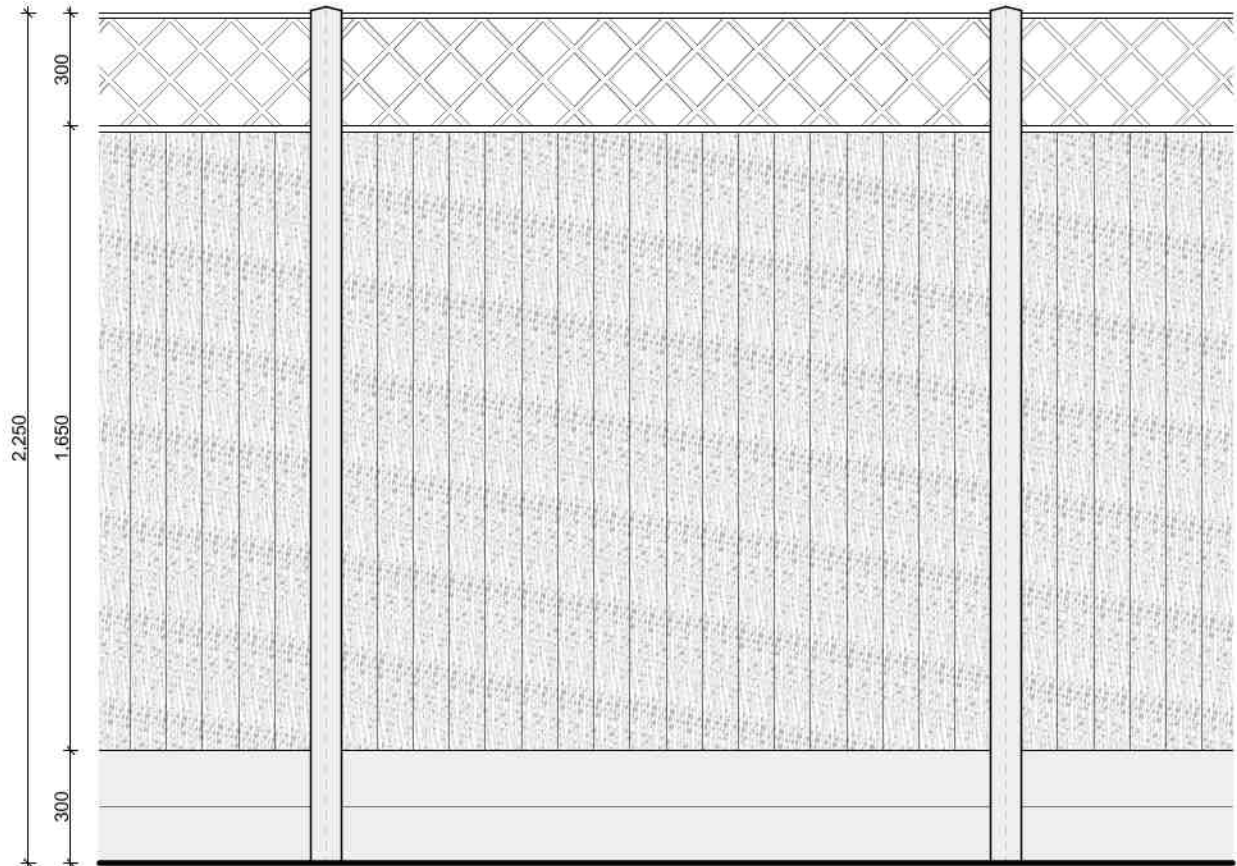

Fence B

Close Board Fencing with Concrete Fence Posts, 0.3m Concrete Gravel Boards, and 0.3m Trellis

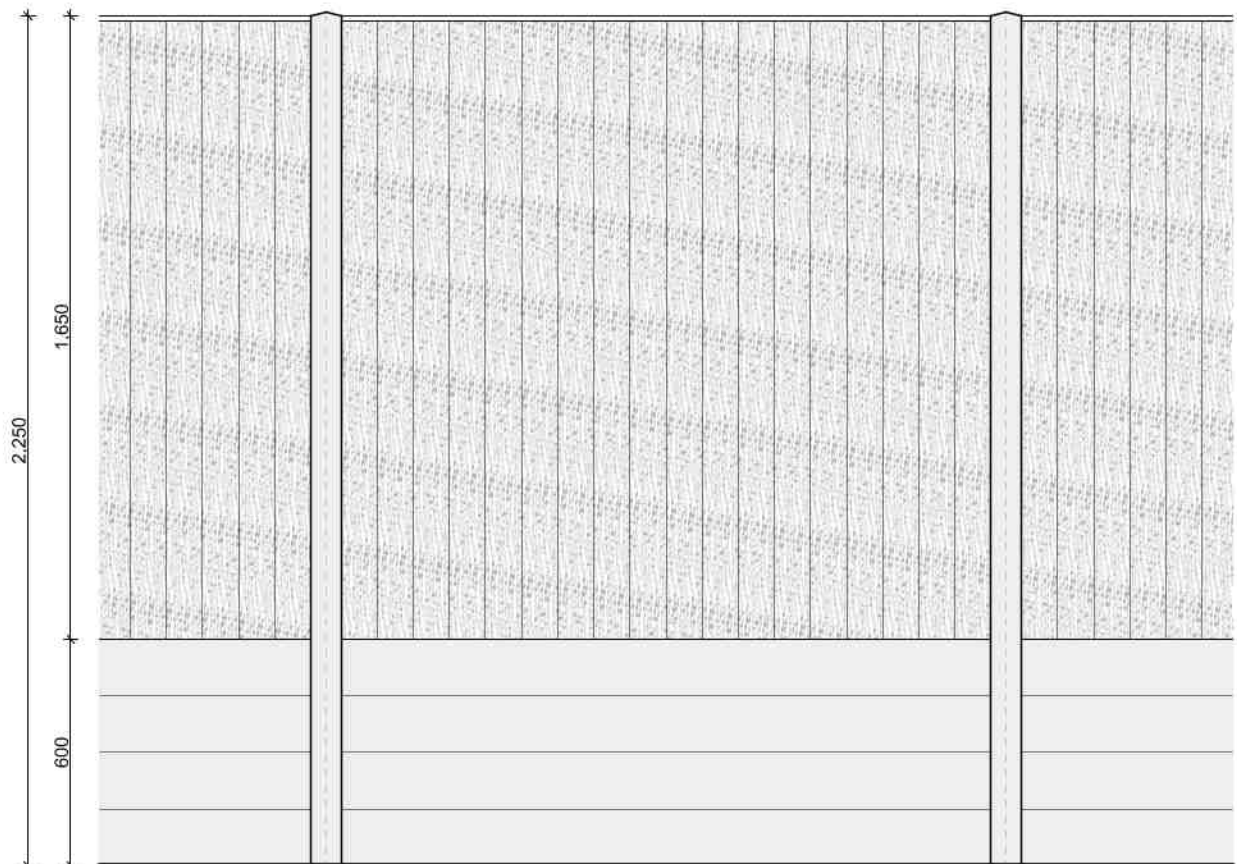

Fence C

Close Board Fencing with Concrete Fence Posts, 0.6m Concrete Gravel Boards


Site Boundary Key

- Fence A
1.8m Close Board Fencing
- Fence B
2.25m Close Board Fencing with Trellis Above
- Fence C
2.25m Close Board Fencing
- Existing Boundary Treatments Retained (Replaced like for like where damaged during construction)

Disclaimer: This document and its design content is copyright protected ©. It shall be read in conjunction with all other associated project information including models, specifications, schedules and related consultants documents. Do not scale from documents. All scales noted correct at original paper size. All dimensions to be checked on site. Immediately report any discrepancies, errors or omissions on this document to the originator. If in doubt ask.

Source File:
18011 Site Model.pln

Rev	Date	Drawn	Note
P02	14/02/2020	JKG	Boundaries and types amended.

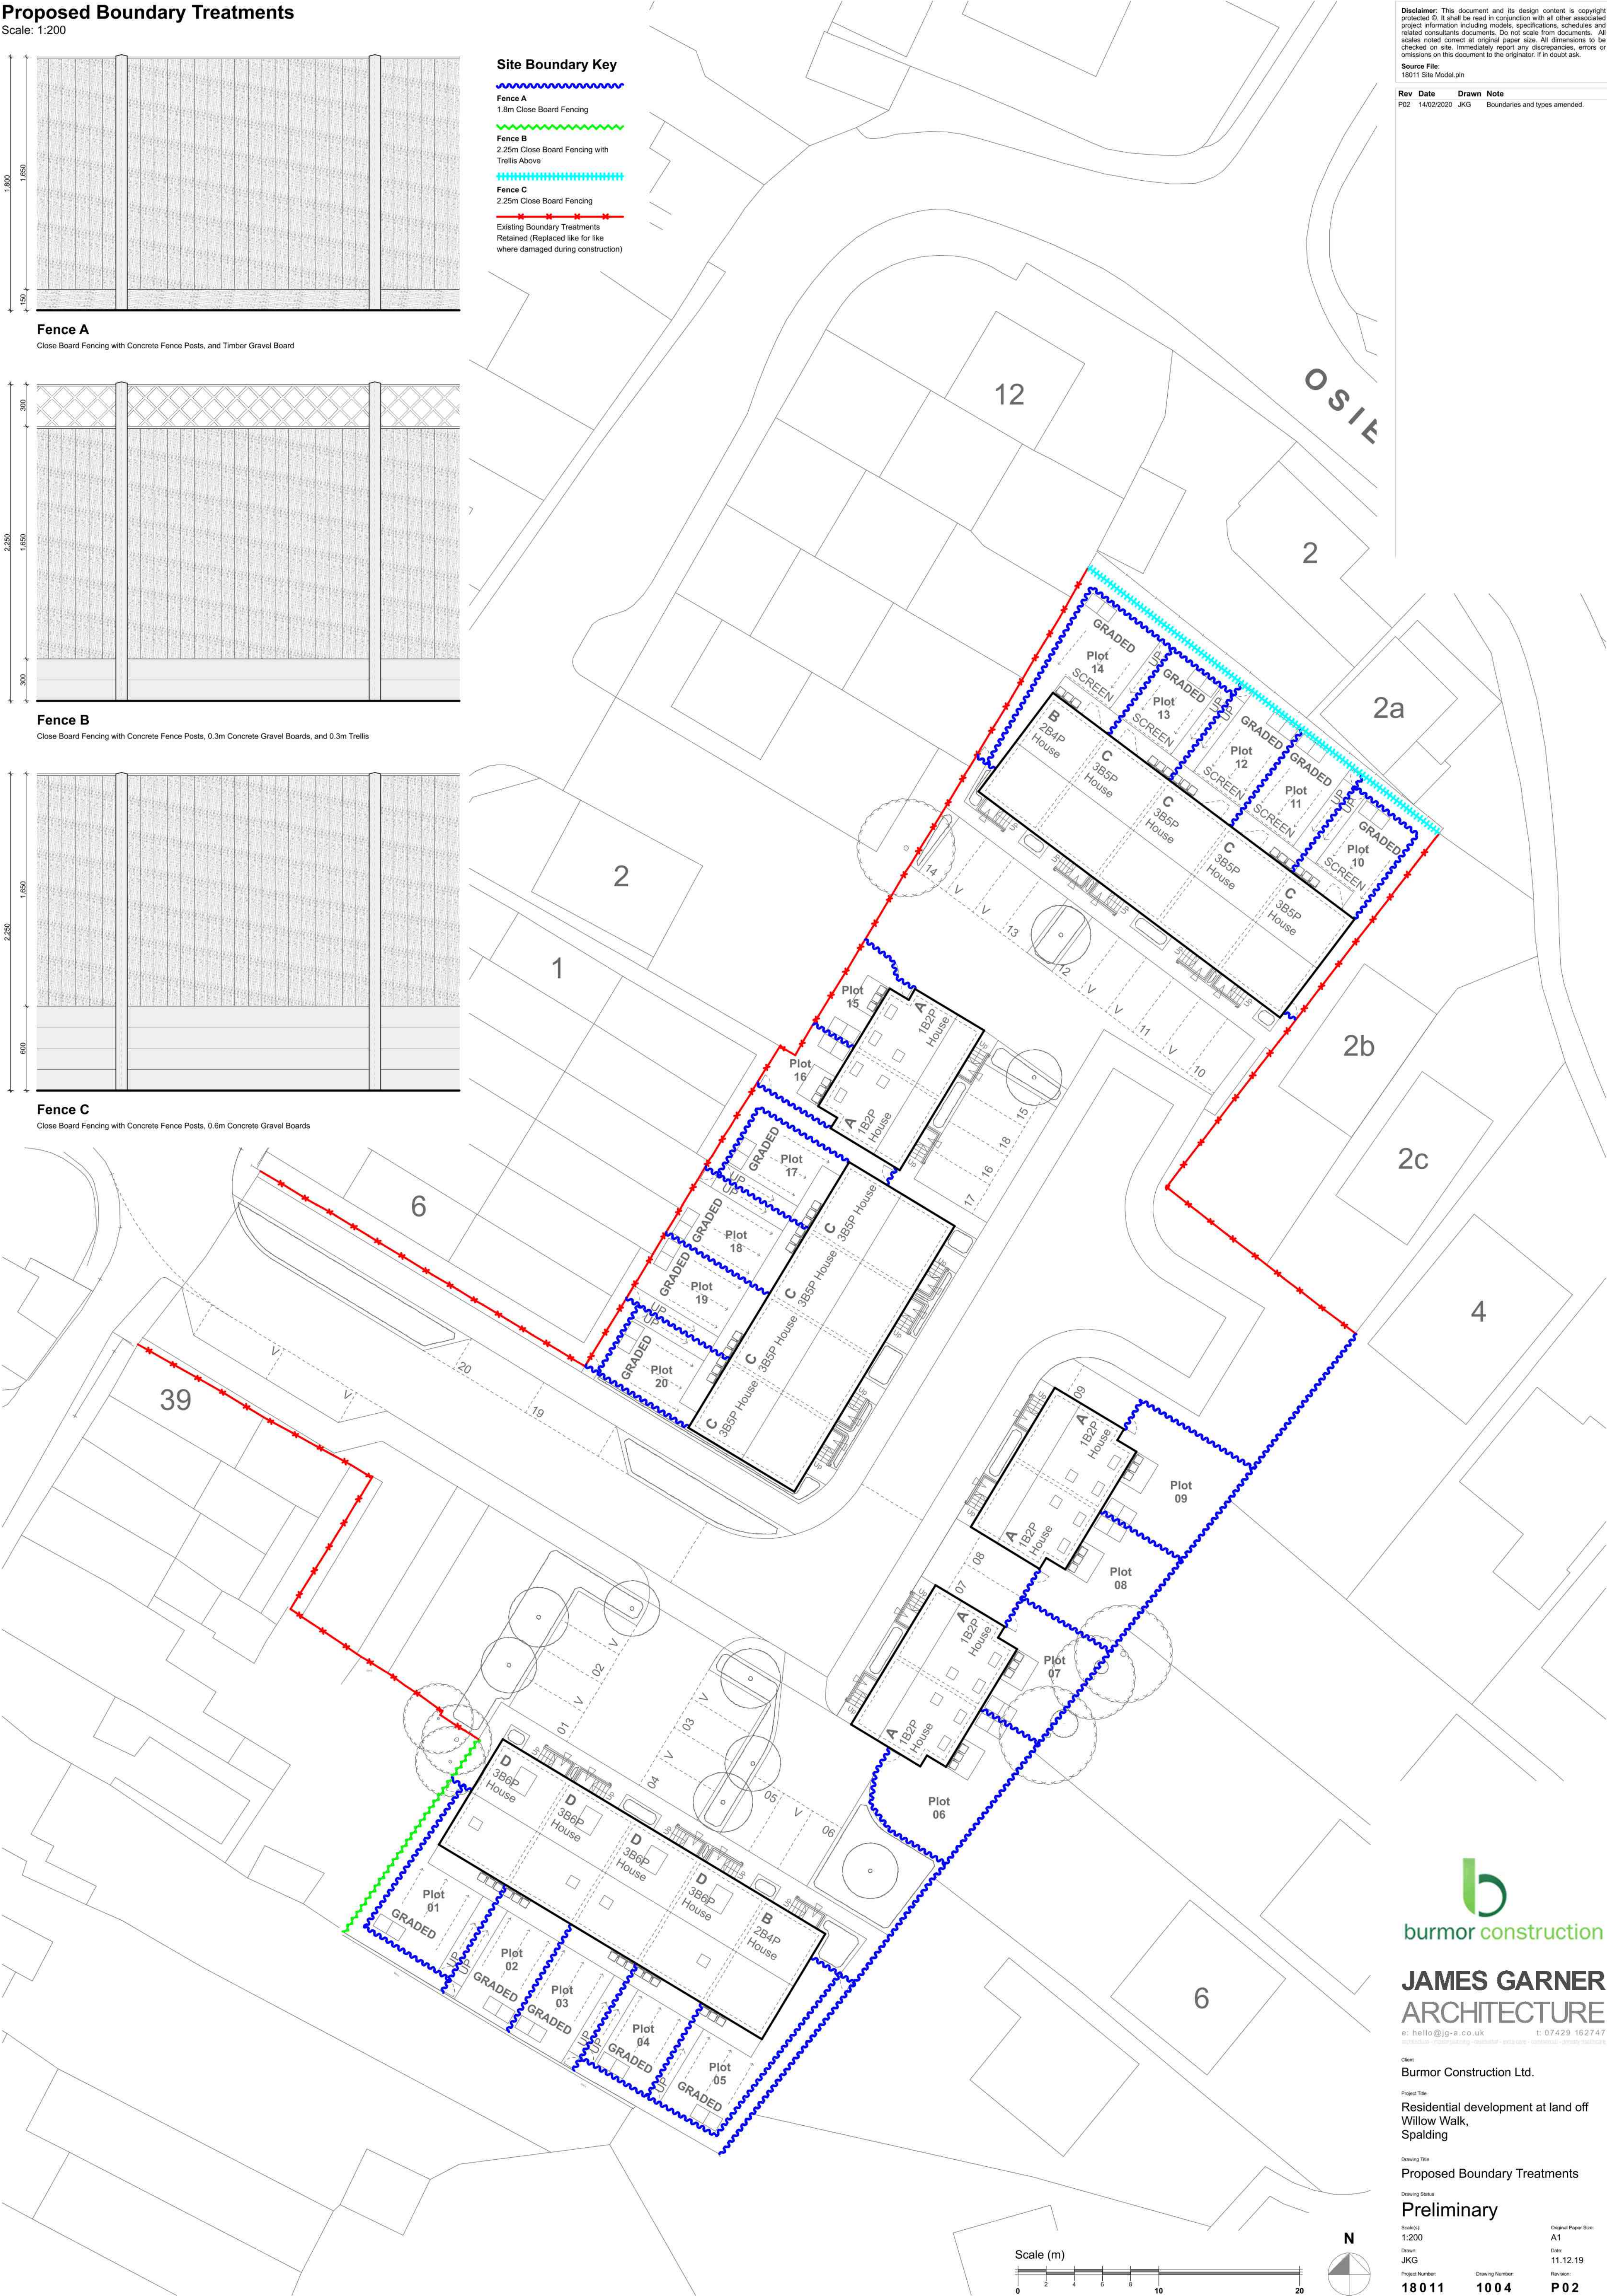

burmor construction

JAMES GARNER
ARCHITECTURE
e: hello@jg-a.co.uk t: 07429 162747

Client:
Burmor Construction Ltd.

Project Title:
Residential development at land off Willow Walk, Spalding

Drawing Title:
Proposed Boundary Treatments

Drawing Status:
Preliminary

Scale(s)	Original Paper Size
1:200	A1
Drawn: JKG	Date: 11.12.19
Project Number: 18011	Revision: P02