
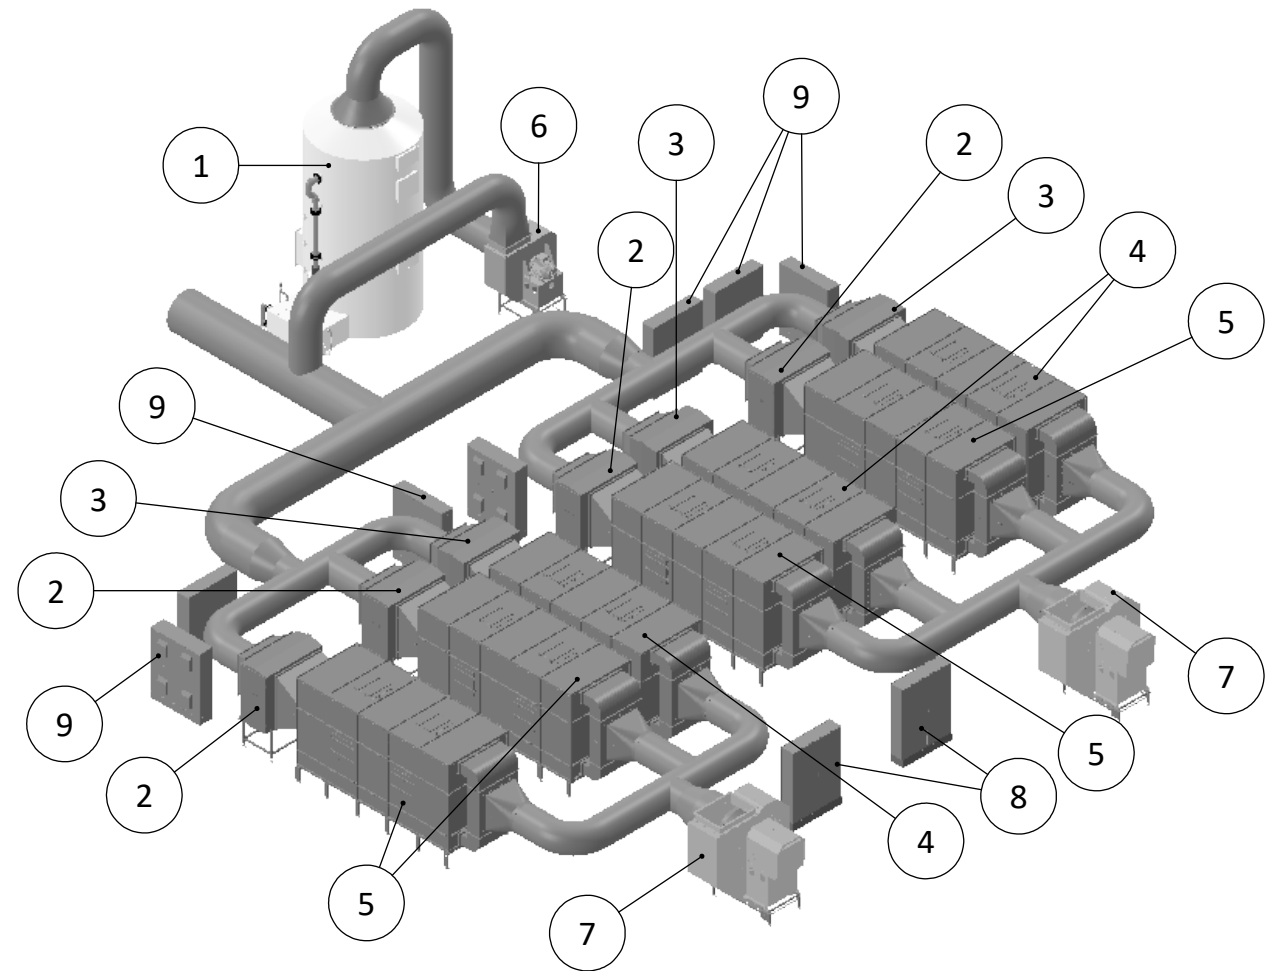
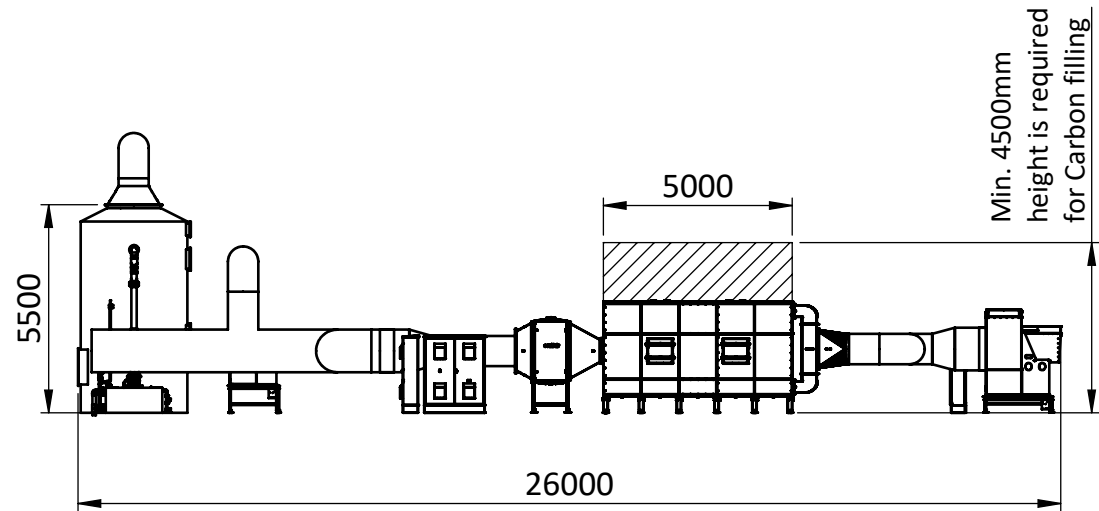


This document must not be copied without our written permission, and the contents thereof must not be imparted to a third party nor be used for any unauthorized purpose. Contravention will be prosecuted.

NOTES:

- * Service area is approximately 2000mm.
- All measurements are in mm (unless otherwise noted).

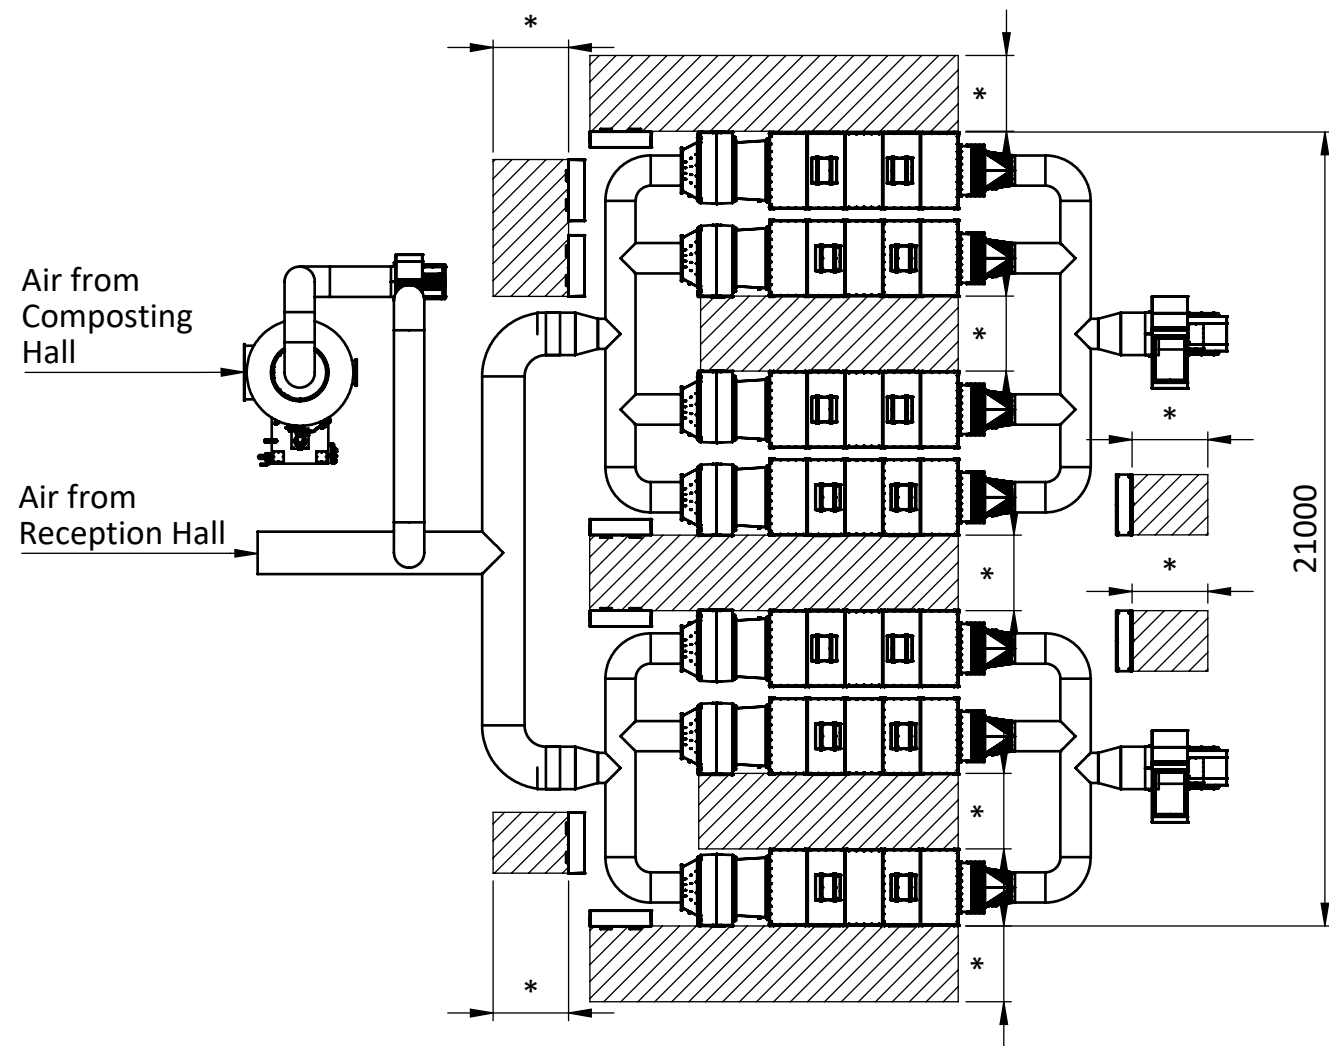

9	7	BALLAST CABINET					
8	2	CONTROL CABINET					
7	2	FAN 2					
6	1	FAN 1					
5	4	CARBON FILTER 5x2 L					
4	3	CARBON FILTER 5x2 R					
3	3	UV CABINET FREJ R-L					
2	4	UV CABINET FREJ L					
1	1	SCRUBBER D2820 H5500					
Pos.	Qty	Description	Notes				
Designed By EKA L		Approved By OLIVER M	Created Date	Weight (kg) 0.00	General Tolerance	Scale 1:200	
Status			Description LAYOUT - FCC PRELIMINARY				
Owner						Article No Layout FCC	Rev Sheet 1 (1)