

FULL HANDRAIL
TO BE CONSTRUCTED OUT OF MILD STEEL, FLAT BAR HANDRAIL WITH SQUARE BALUSTRADING AT APPROX 225 CTRS AND PAINTED BLACK PAL TO MATCH EXISTING

NOMINAL HANDRAIL
TO BE PROPRIETARY SYSTEM THAT SITS ON TOP OF FLAT ROOF CONSTRUCTED OUT OF MILD STEEL WITH 2 NO HORIZONTALS & VERTICALS AT APPROX 1500 CTRS & ALL PAINTED BLACK.

CONTAINERS
EXISTING CONTAINER AT GROUND LEVEL TO BE RE SITED ON ROOF PLUS 1 NO NEW CONTAINER TO MATCH EXISTING CONTAINERS TO SIT ON STEEL FRAMEWORK IN TURN CONNECTED TO EXISTING STUB COLUMNS (ROOF ORIGINALLY DESIGNED FOR 2ND FLOOR EXTENSION.
CONTAINERS OF METAL CONSTRUCTION & PAINTED BLACK

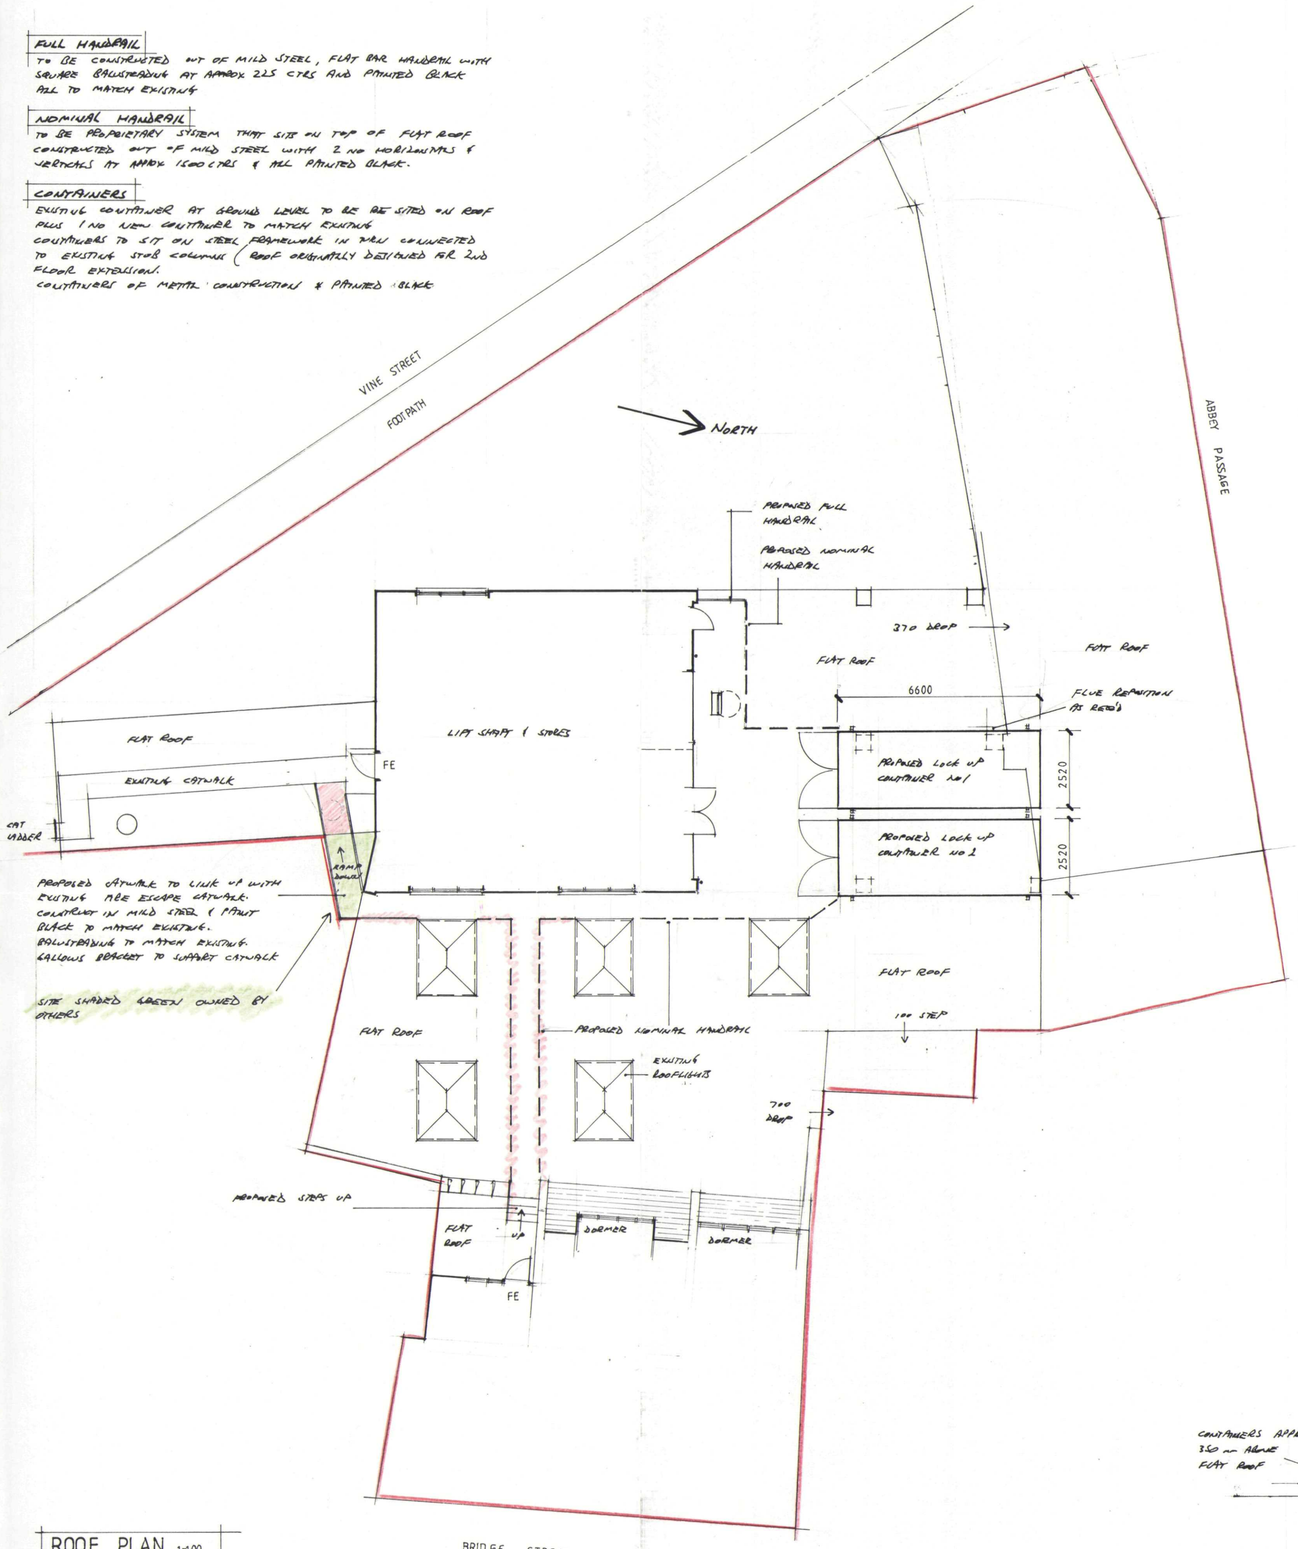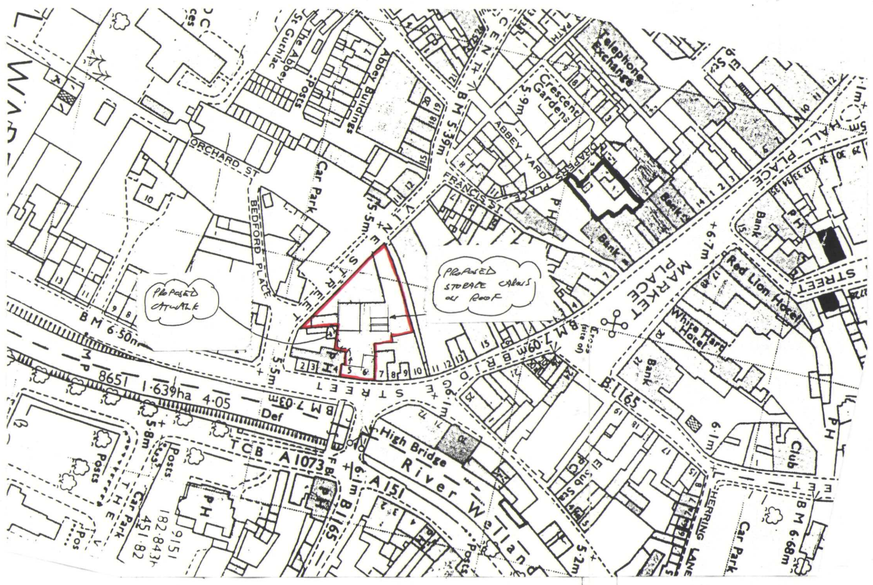

ROOF PLAN 1-100


Car Park
BEDFORD PLACE
PROPOSED CATWALK
PROPOSED STORAGE CAGES ON ROOF
BM 6.50m
BM 7.09m
P 865T 1.639ha 4.05 Def
TCB A1073
A151
High Bridge
River Welland
Telephone Exchange
Crescent Garden
ABBEY YARD
FRANCIS STREET
MARKET PLACE
Bank
Red Lion Hotel
Club
Car Park
Posts
Posts
Posts