


Key

-  Existing vegetation to be retained
-  Proposed tree
-  Proposed hedgerow
-  Proposed specimen shrub
-  Shrub area
-  Grassed area

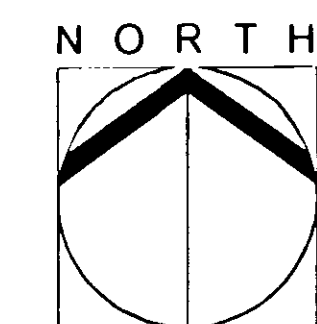

DRAWING
01 SEP 2006
ISSUED

SHDC
PLANNING & DEVELOPMENT
- 7 SEP 2006
Ref. 1260106

Rev.	By	Notes	Date
A	FG	Corrections made following KB indication	30/11/05

rdc THE ROBERT DOUGHTY CONSULTANCY LIMITED
TOWN AND COUNTRY PLANNING-LANDSCAPE ARCHITECTURE
32 High Street, Heringham, Norfolk, NR34 0RA
Tel: (01529) 421646 Fax: (01529) 421358
Website: www.rdc-landplan.co.uk
E-mail: admin@rdc-landplan.co.uk

Client: Allison Homes Eastern Limited			
Project: Wygate South RM3			
Drawing title: Landscape details			
Job No. 520-167	Drawing No. L01	Rev. A	Drawn FG
Scale 1:200		Date 10 October 2005	Checked

DETERMINED
PLAN

©2005 RDC. All rights reserved. All measurements should be checked against site conditions and any discrepancies should be brought to the attention of the Robert Doughty Consultancy.



PLANTING SCHEDULE

TREES							
Qty	Abbr	Species	Form	Height (cm)	Girth (cm)	Root Condition	No. of Transplants
1	AceCam	Acer campestre	EHS	12-14	350-425	Rootball	3x

SPECIMEN SHRUBS						
Qty	Abbr	Species	Height (cm)	Pot Size (Litres)	Habit	Min. No. of Breaks
4	AmelLam	Amelanchier lamarckii	100-120	10L	branched	3
3	MagSou	Magnolia x soulangiana	120-150	25L	branched	6 or 8
6	SkiJa	Skimia japonica	45-60	10L	bushy	5
2	RhusThyl	Rhus typhina 'laciniata'	100-120	10L	five shoots	5
2	ElaEbbL	Elaeagnus ebbingei 'timelight'	60-82	5L	branched	5

SHRUBS							
Qty	Abbr	Species	Height (cm)	Pot Size (Litres)	Habit	Min. No. of Breaks	Density (No./m²)
27	BerThuA	Berberis thunbergii 'Autopurpurea'	30-40	3L	branched	5	4
6	ArtPC	Artemisa 'Powis Castle'	15-20	3L	several shoots	7	5
15	SanCha	Santolina chamaecyparissus	20-30	3L	bushy	4	4
31	VibDav	Viburnum davidii	20-30	3L	bushy	4	3
37	CorAlbE	Cornus alba 'Elegantissima'	60-90	3L	branched	4 or 5	3

HEDGING							
Qty	Abbr	Species	Form	Height (cm)	Root Condition	Min. No. of Breaks	Planting Distance
81	PruLauR	Prunus laurocerasus 'Rotundifolia'	bushy	45-60	Container	3	400cmts