


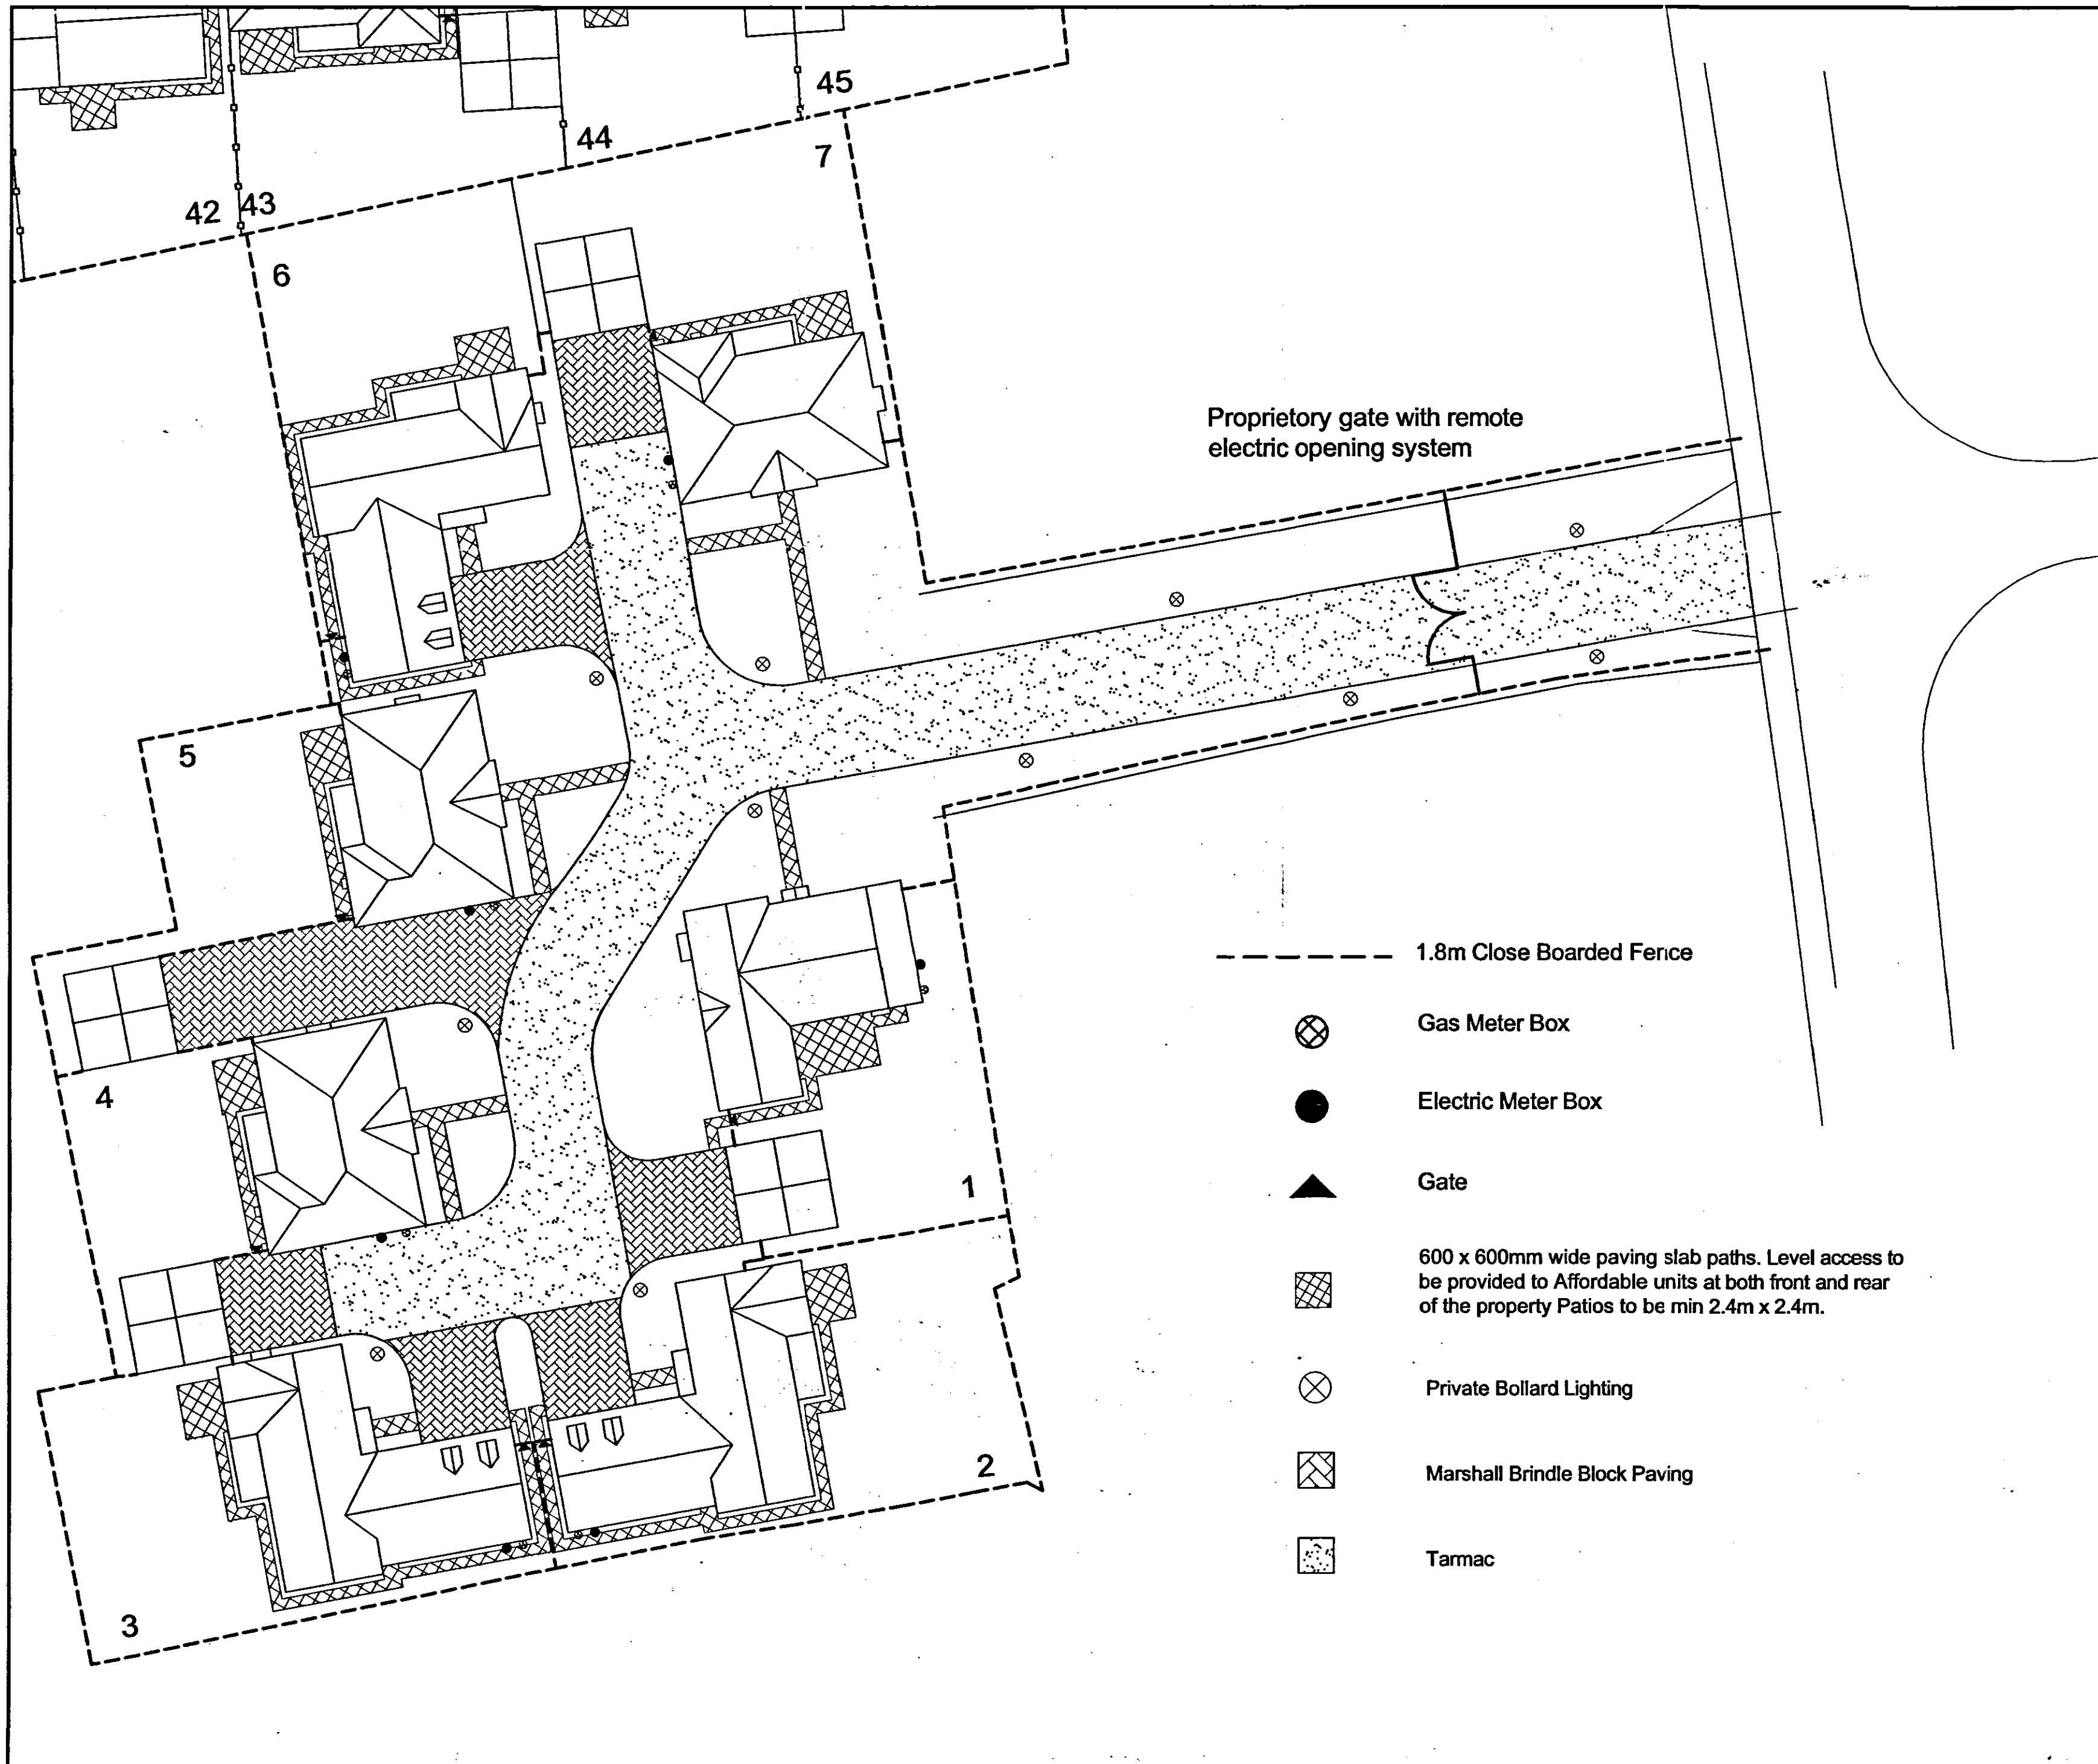

Proprietary gate with remote electric opening system

- 1.8m Close Boarded Fence
- Gas Meter Box
- Electric Meter Box
- Gate
- 600 x 600mm wide paving slab paths. Level access to be provided to Affordable units at both front and rear of the property Patios to be min 2.4m x 2.4m.
- Private Bollard Lighting
- Marshall Brindle Block Paving
- Tarmac

NOTES

Do not scale directly from this drawing. All discrepancies are to be brought to the attention of the below office.

The copyright to this drawing is owned by Allison Homes Eastern Limited.

This drawing is intended for Planning purposes only and should not be used for construction. Please refer to the External Materials Schedule for materials choices.

SHDC
PLANNING & DEVELOPMENT
- 7 SEP 2006
Ref. 126106

DESCRIPTION	DATE

REVISIONS

PROJECT	WYGATE RMO, HANSON LAND	
DRAWING	External works layout	
SCALE	1:250 @ A2	DRAWING NO.
DATE	04/ 07/ 06	A100 RMO Hanson Land-113-01
DRAWN	JAB	
CHECKED		



Holland Place, Warendene Park, Pinchbeck, Spalding,
Lincolnshire, PE11 3ZN
T: (01775) 724701 F: (01775) 762153
Allison Homes Eastern Limited is a Kier Residential Company.

DETERMINED
PLAN