
Block Plan: Scale 1:500

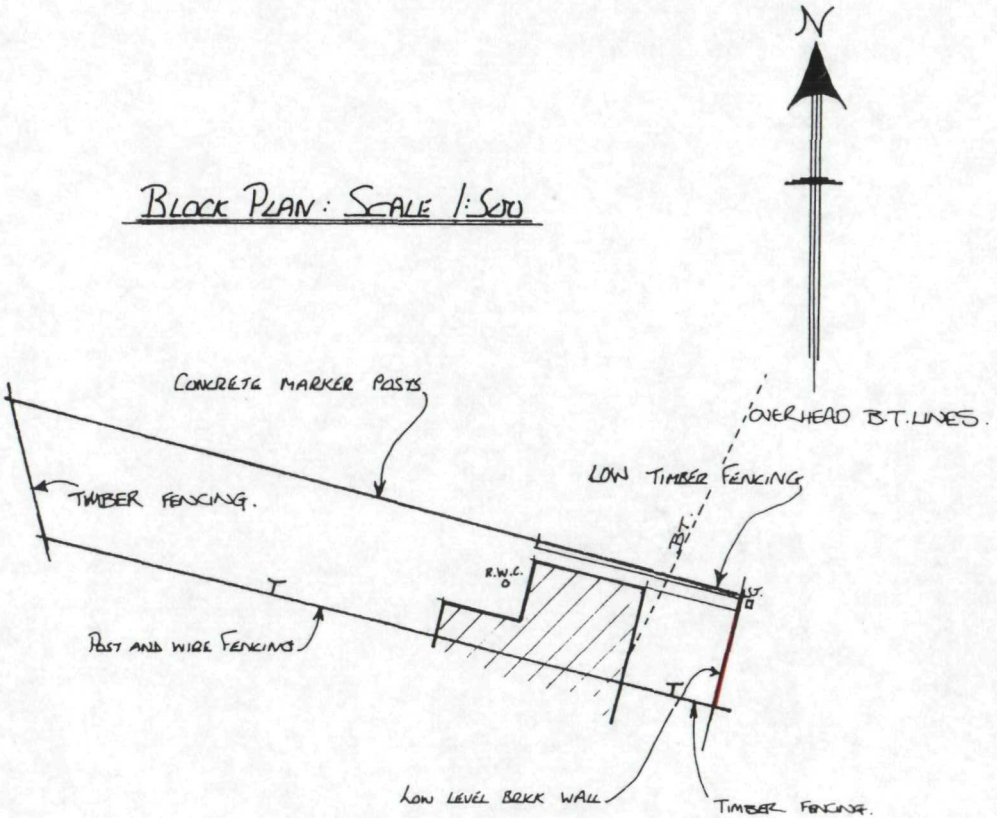


Location Plan: Scale 1:2500

REPRODUCED FROM THE 1976 ORDNANCE SURVEY 1:2500 SOUTH HOLLAND DISTRICT MAP WITH THE PERMISSION OF THE CONTROLLER OF HER MAJESTY'S STATIONERY OFFICE.
CROWN COPYRIGHT RESERVED.

EXTRACT T.F. 2423 · 2523

O.S. LICENCE No. LA 079413.

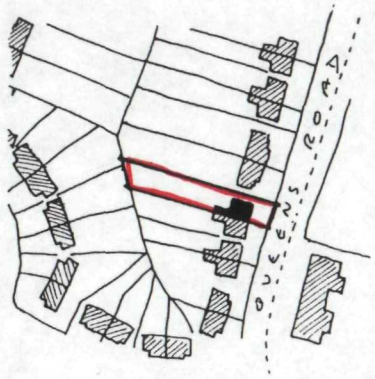

DETERMINED PLAN

SOUTH HOLLAND DC
HOUSING & PLANNING
14 DEC 1999
Ref: 1261/99

SITE AREA = 339m² OR THEREABOUTS

AMENDED 21ST APRIL 1997.

Title: COUNCIL HOUSE CONVEYANCE PLAN 101 QUEENS ROAD SPALDING [MISS T. SMITH] (SHARING MEMBER MR D. HEERY).	Date: JUNE '89	Job No.	Dwg. No. R.T.B. 2980.
	Drawn by: J.H.	Scales: 1:500 & 1:2500	

SUMMIT

3557-683T