


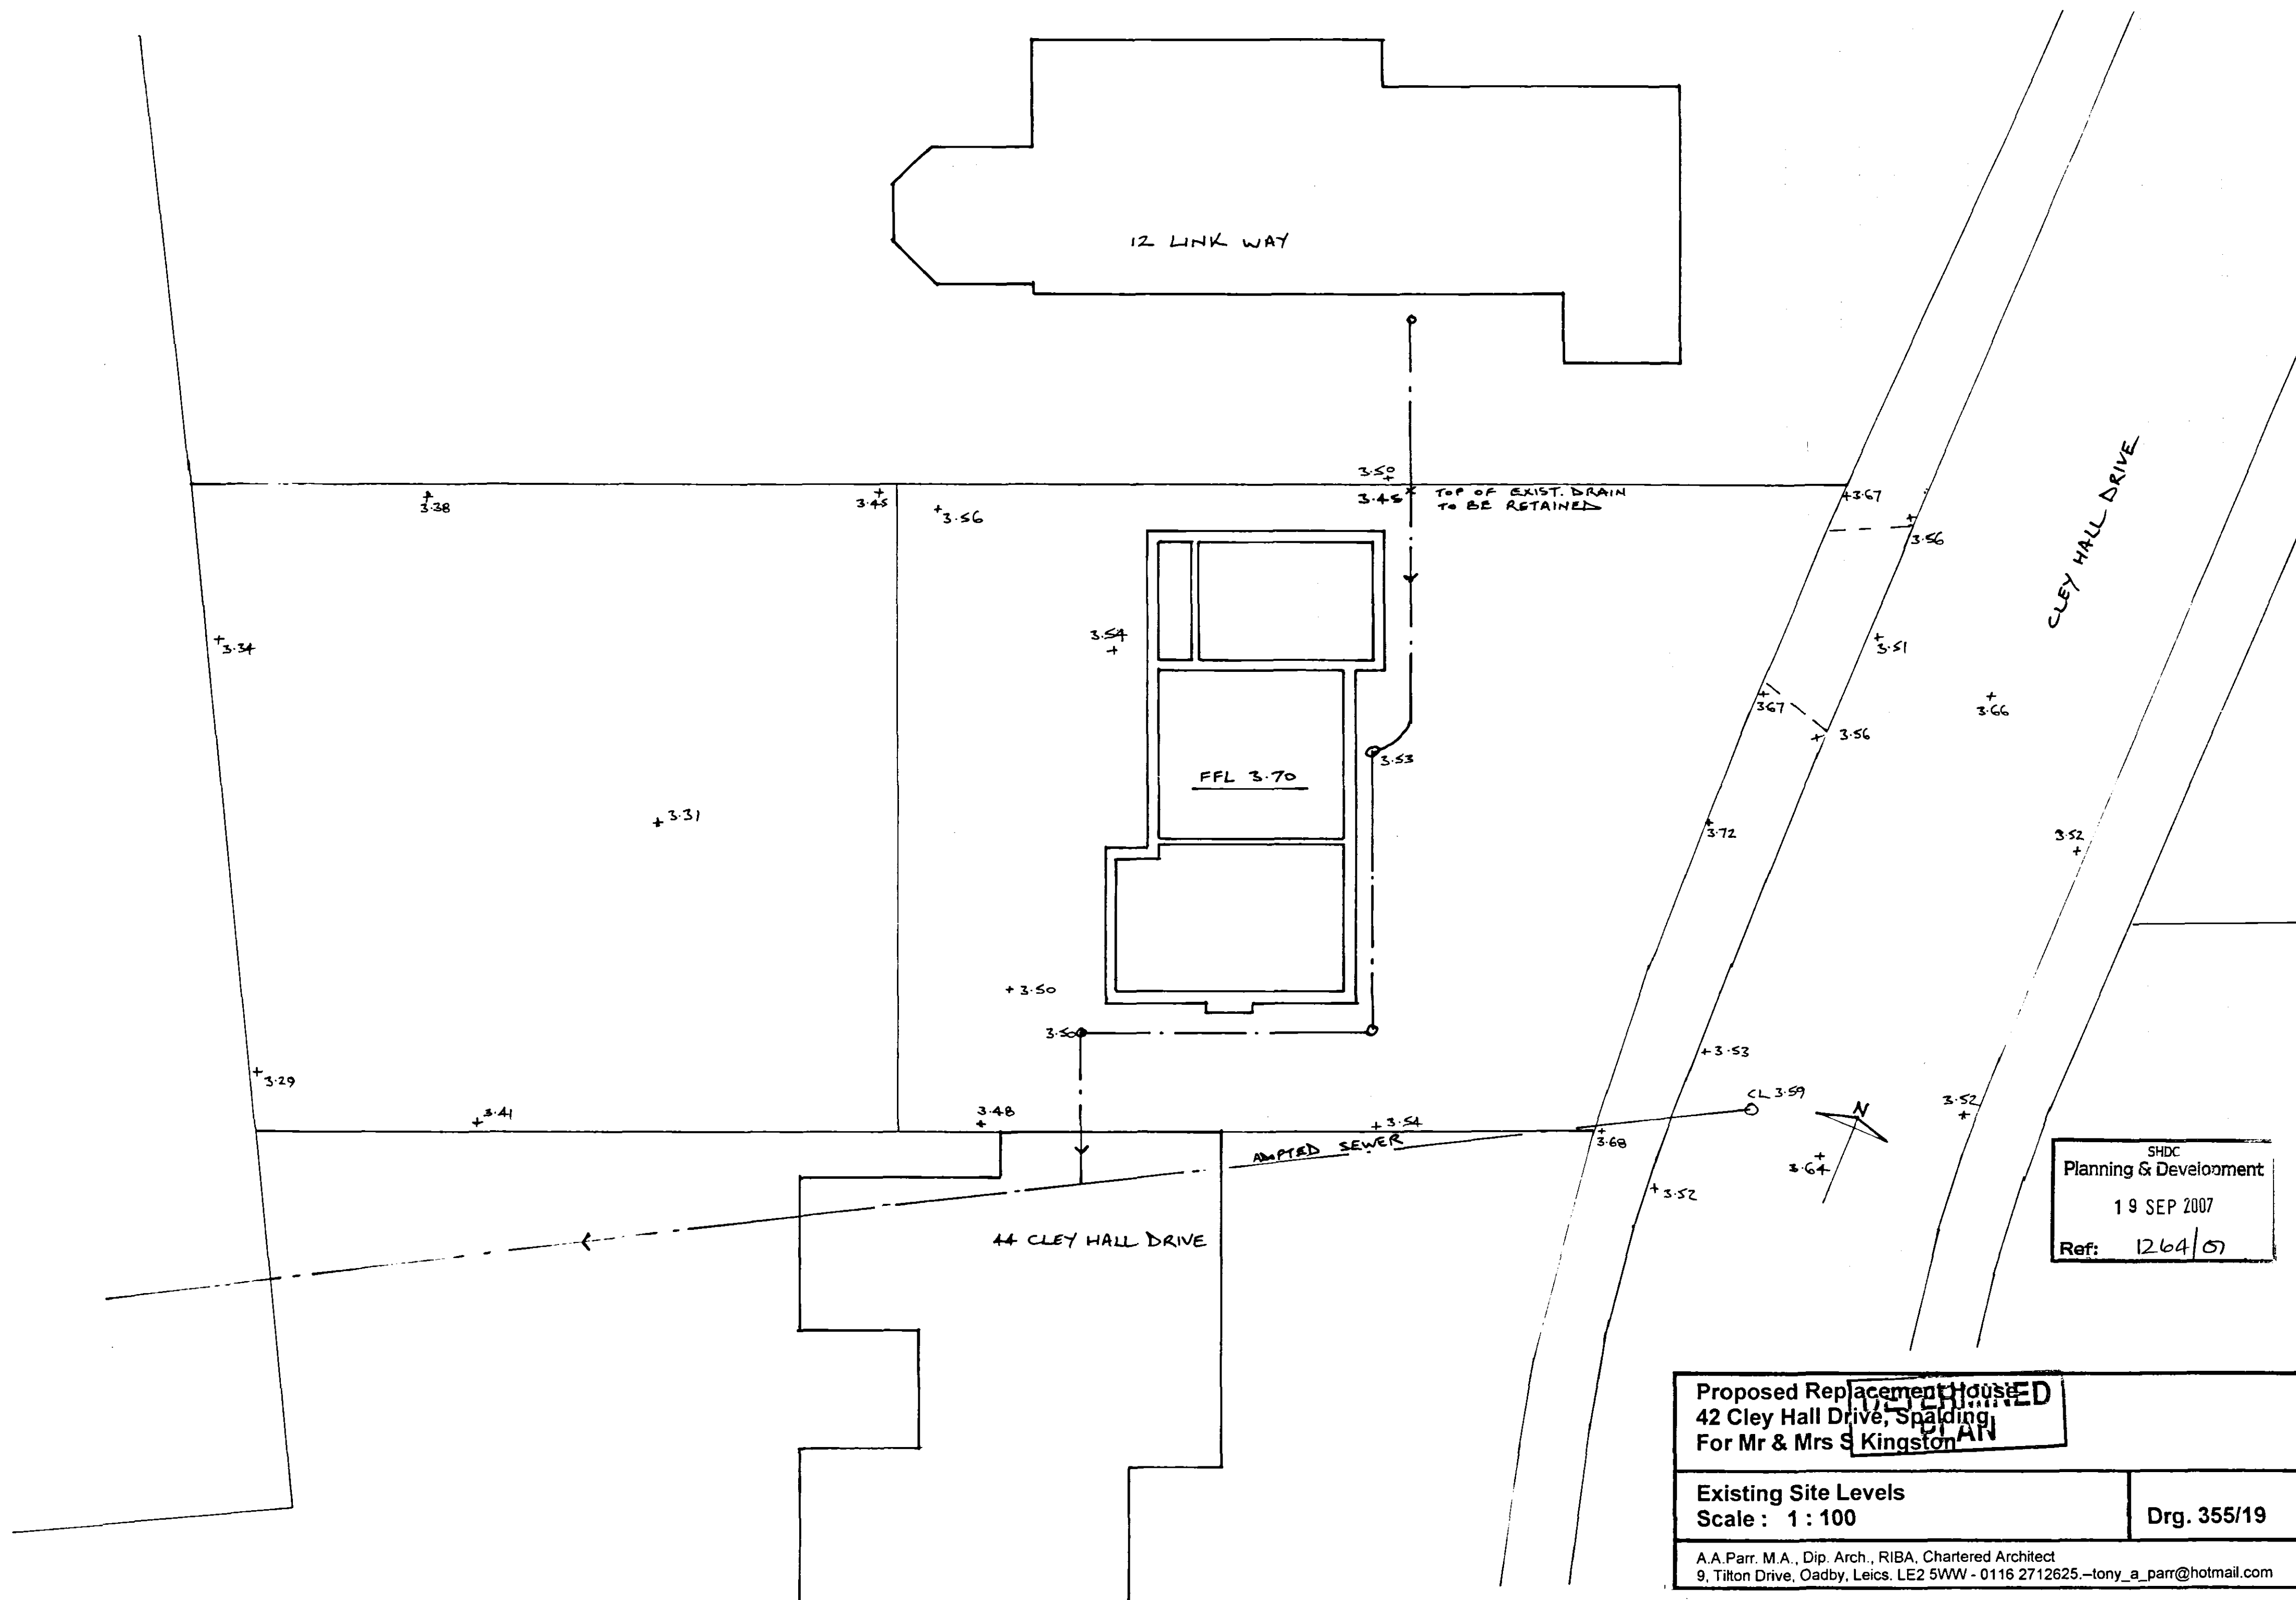

SHDC
Planning & Development
19 SEP 2007
Ref: 1264/07

Proposed Replacement House 42 Cley Hall Drive, Spalding For Mr & Mrs S Kingston	
Existing Site Levels Scale: 1:100	Drg. 355/19
A.A.Parr. M.A., Dip. Arch., RIBA, Chartered Architect 9, Tilton Drive, Oadby, Leics. LE2 5WW - 0116 2712625 - tony_a_parr@hotmail.com	