


Note : Do not scale. Only use figured dimensions.
All discrepancies to be notified to this office.


rev.	revision	dr	chkd	date
------	----------	----	------	------

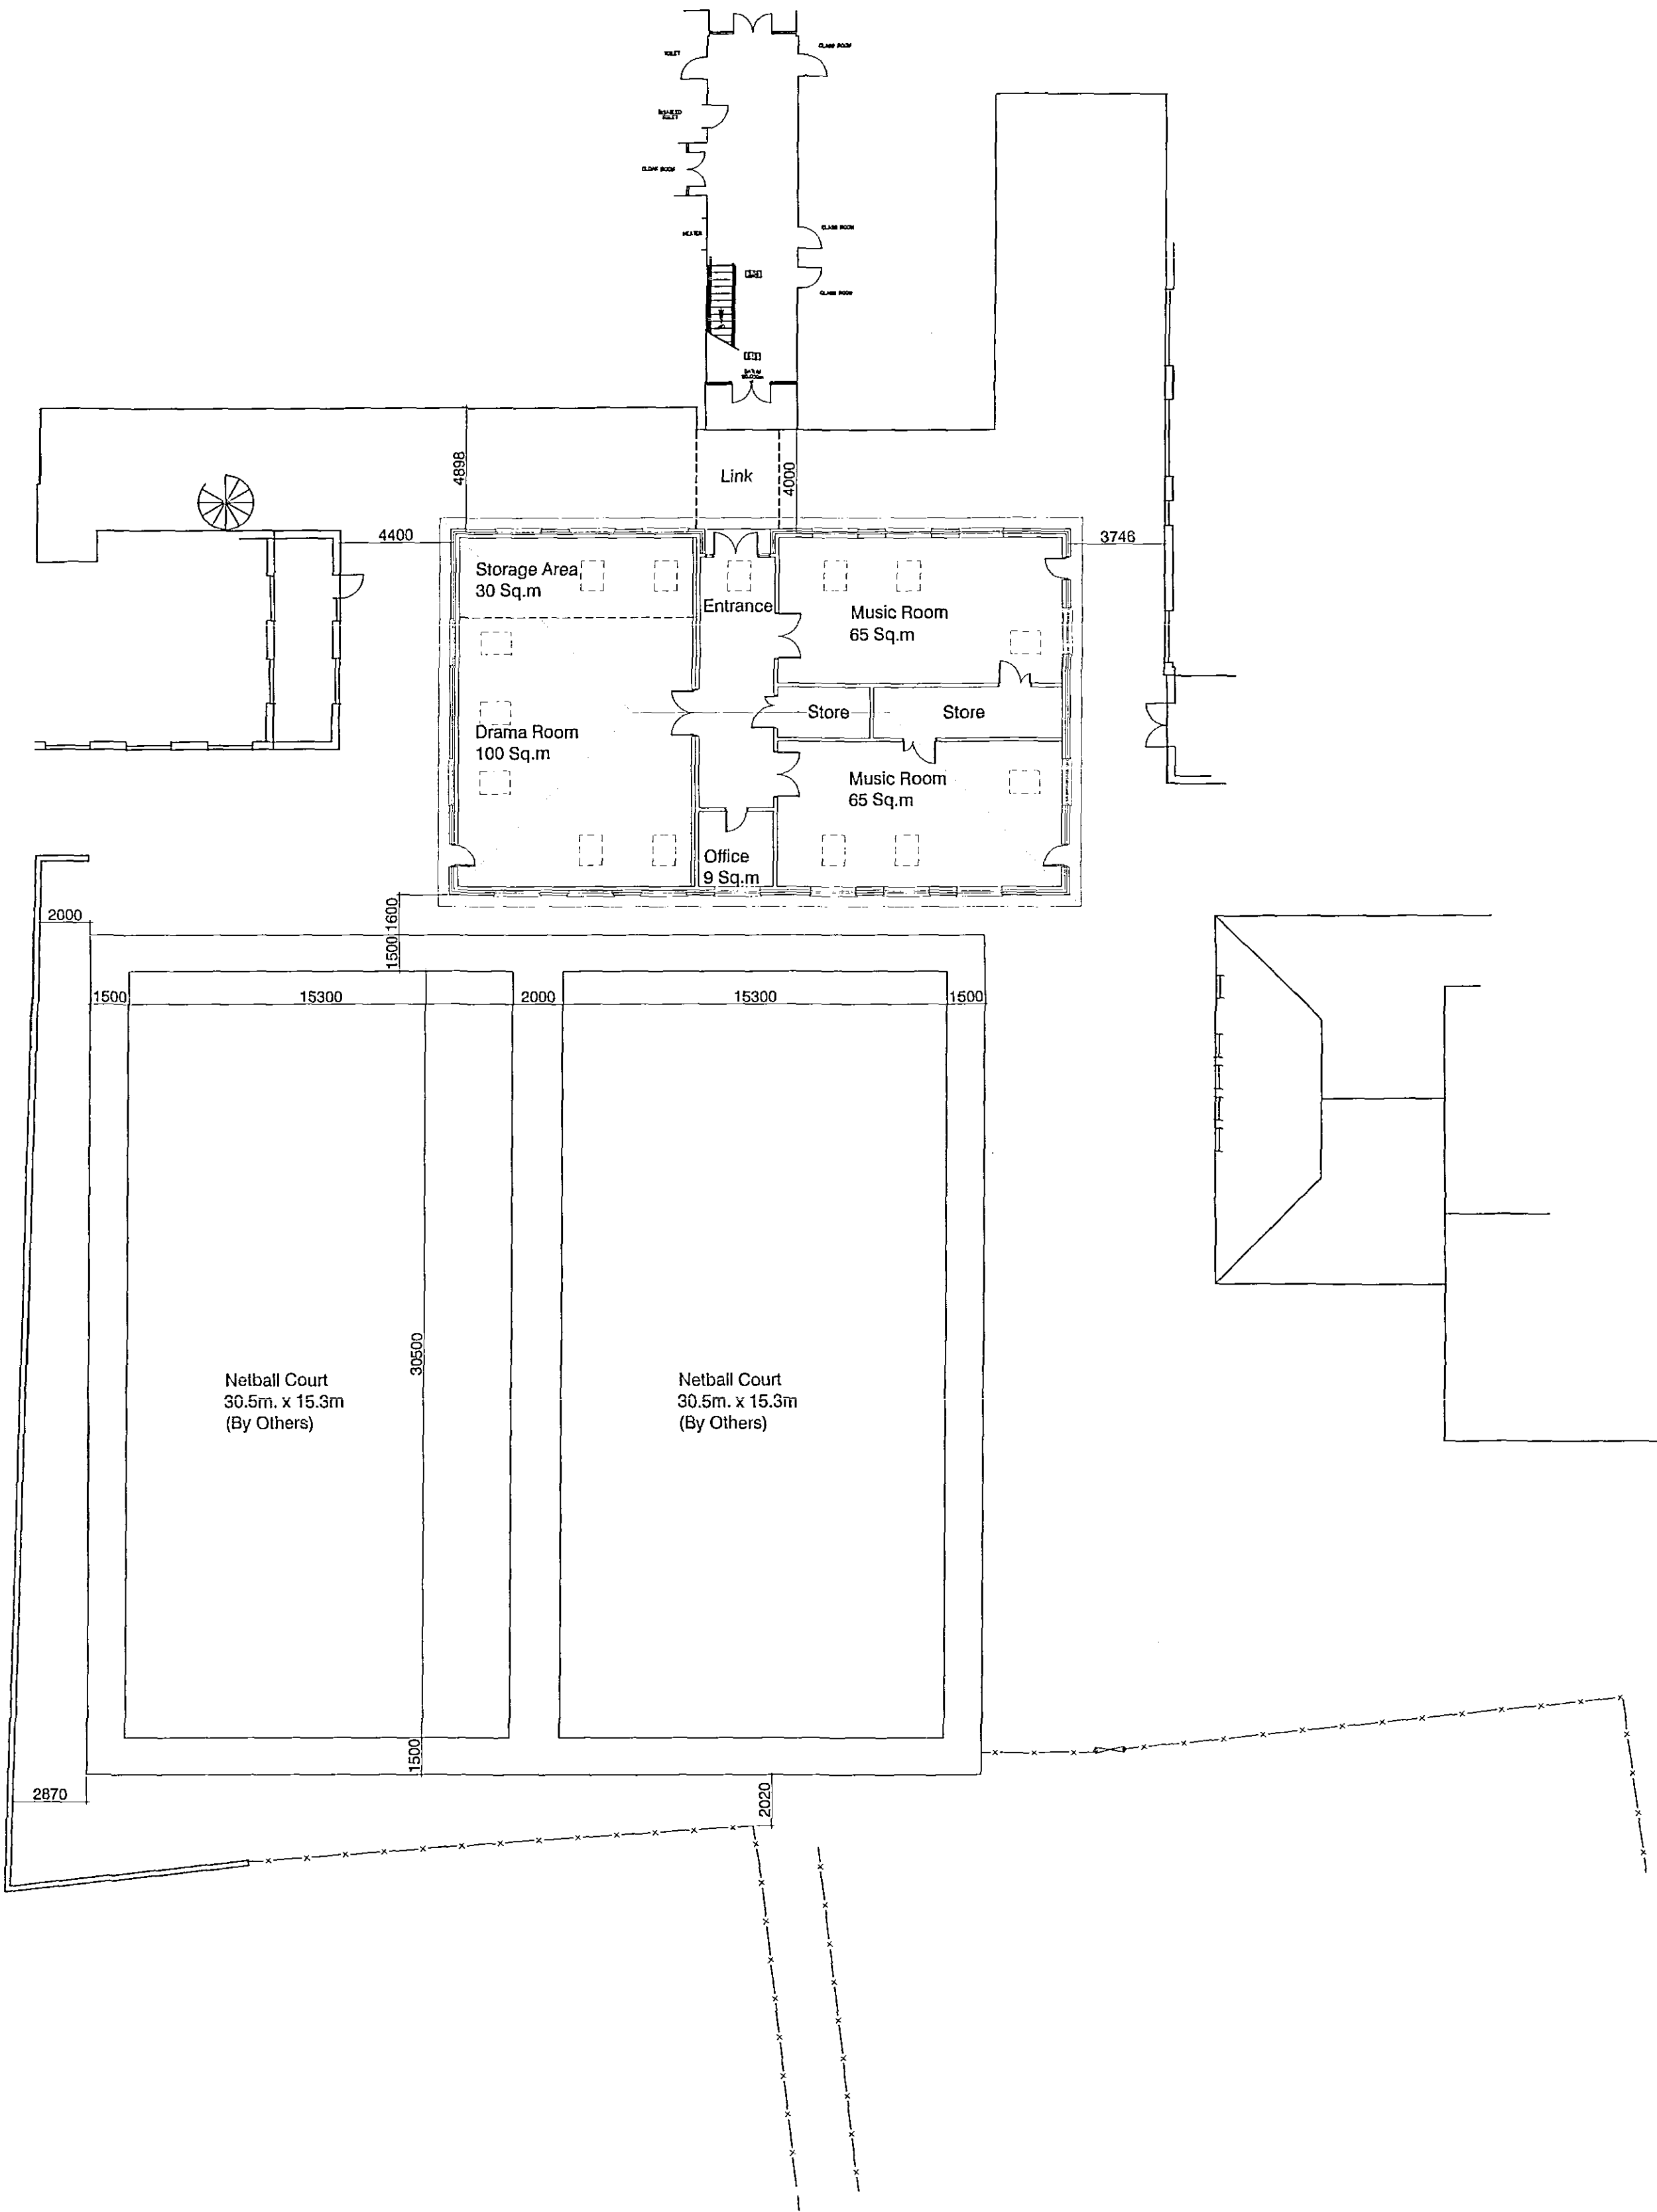

21 OCT 2003
1266103
DETERMINED
PLAN


Drwg Status **PRELIMINARY**

SPALDING HIGH SCHOOL
MUSIC AND DRAMA SUITE.

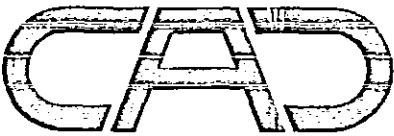

CAD Associates
ARCHITECTS • TOWN PLANNING CONSULTANTS
102 & 104 Newland • Auckland • New Zealand
Telephone (09) 522 25 1800 • Fax (09) 522 25 1492
Email mail@cadassociates.co.nz

PROPOSED LAYOUT
SITE LAYOUT PLAN.

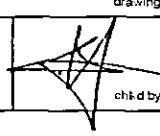1:200	scale	Sept 2003	date	KAR	drawn by		checked by
-------	-------	-----------	------	-----	----------	---	------------

3565L/03/03