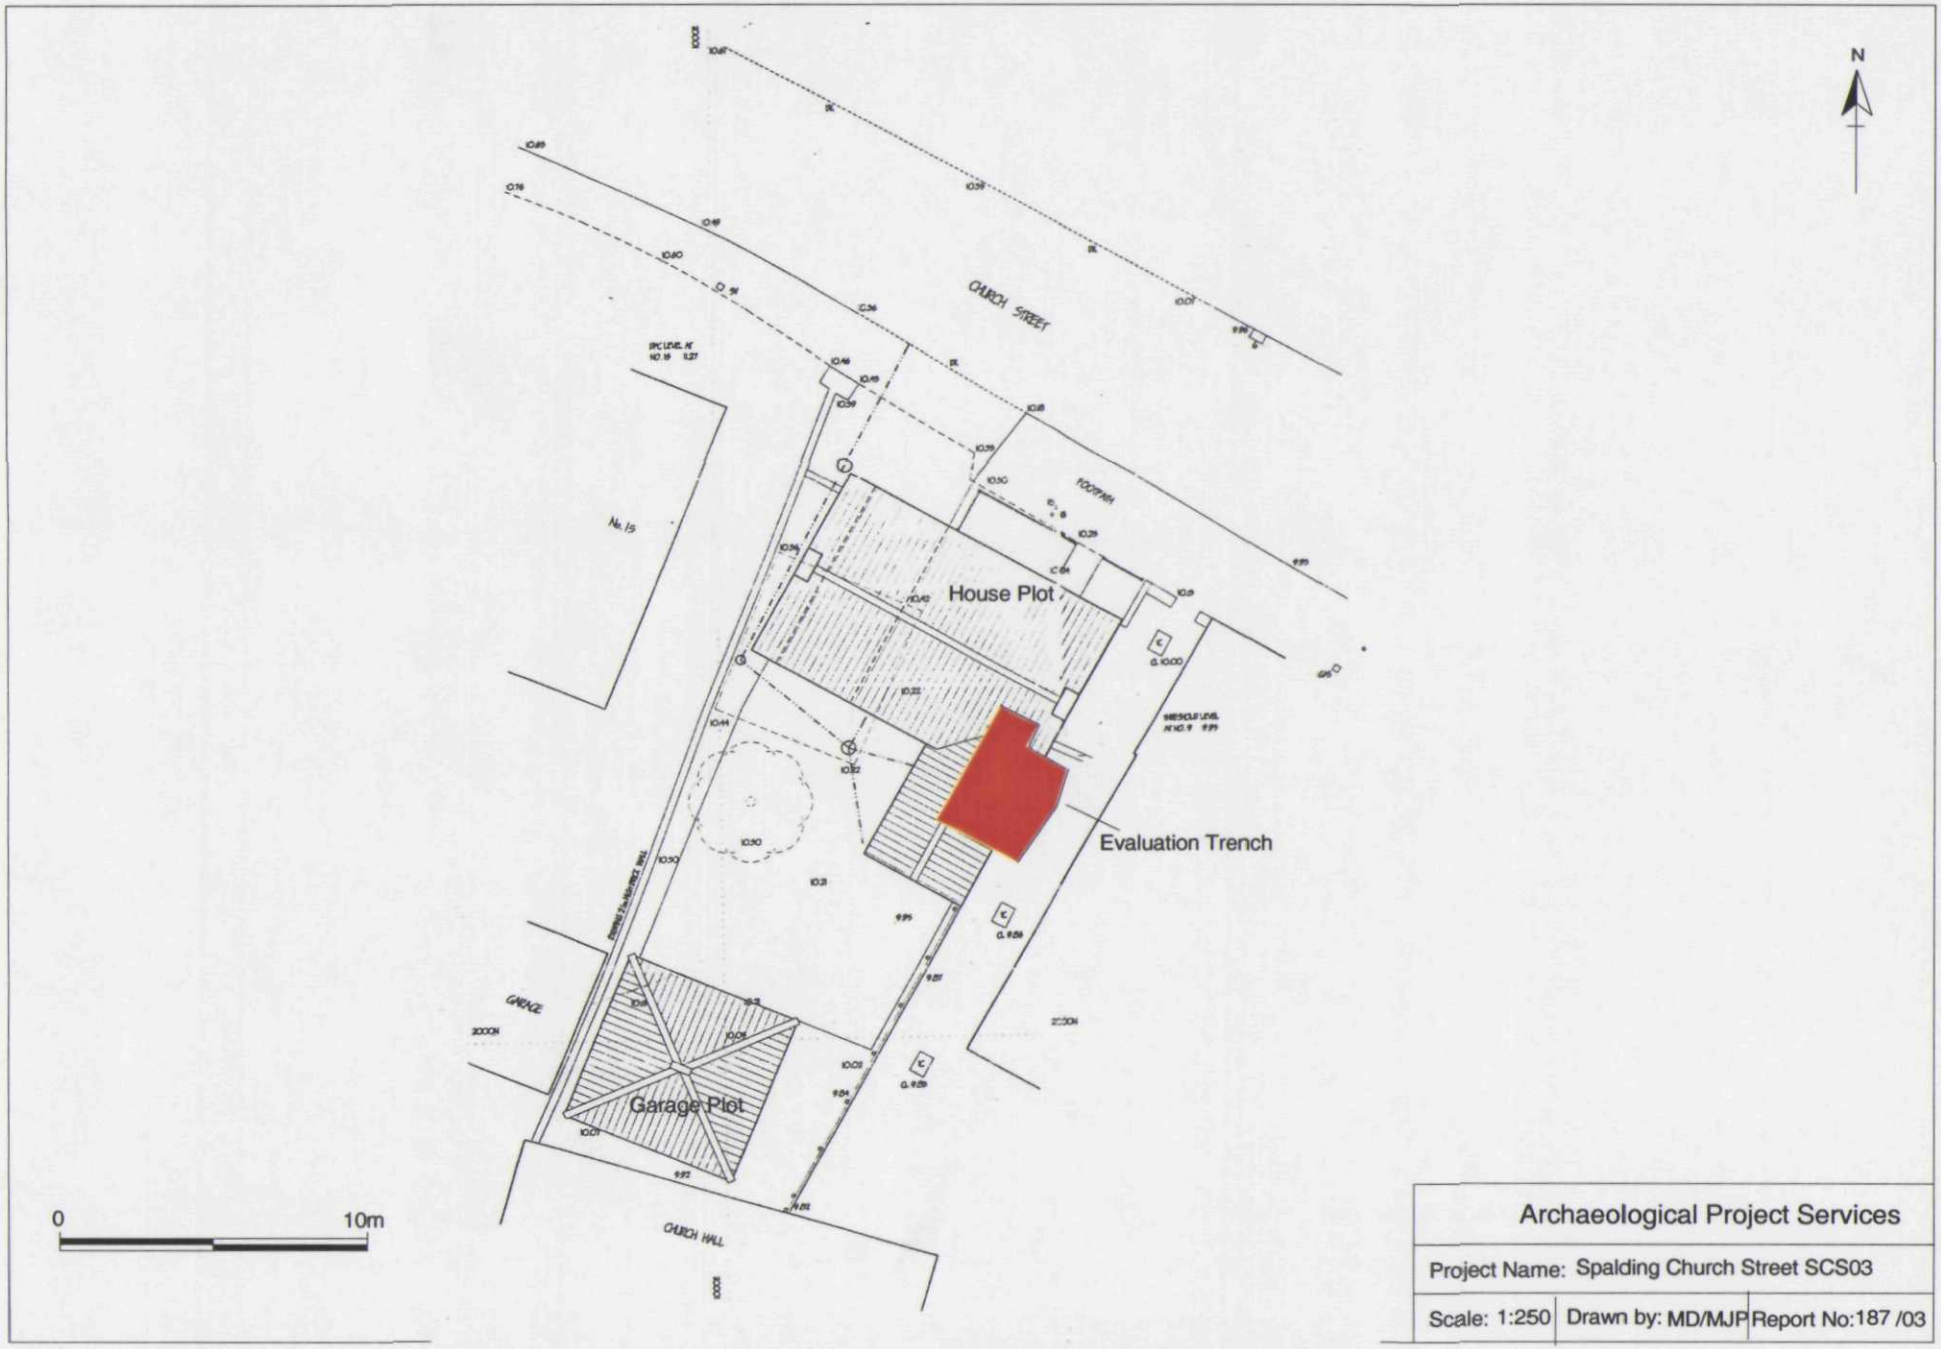


Fig 3. House and Garage Plot Location Plan