
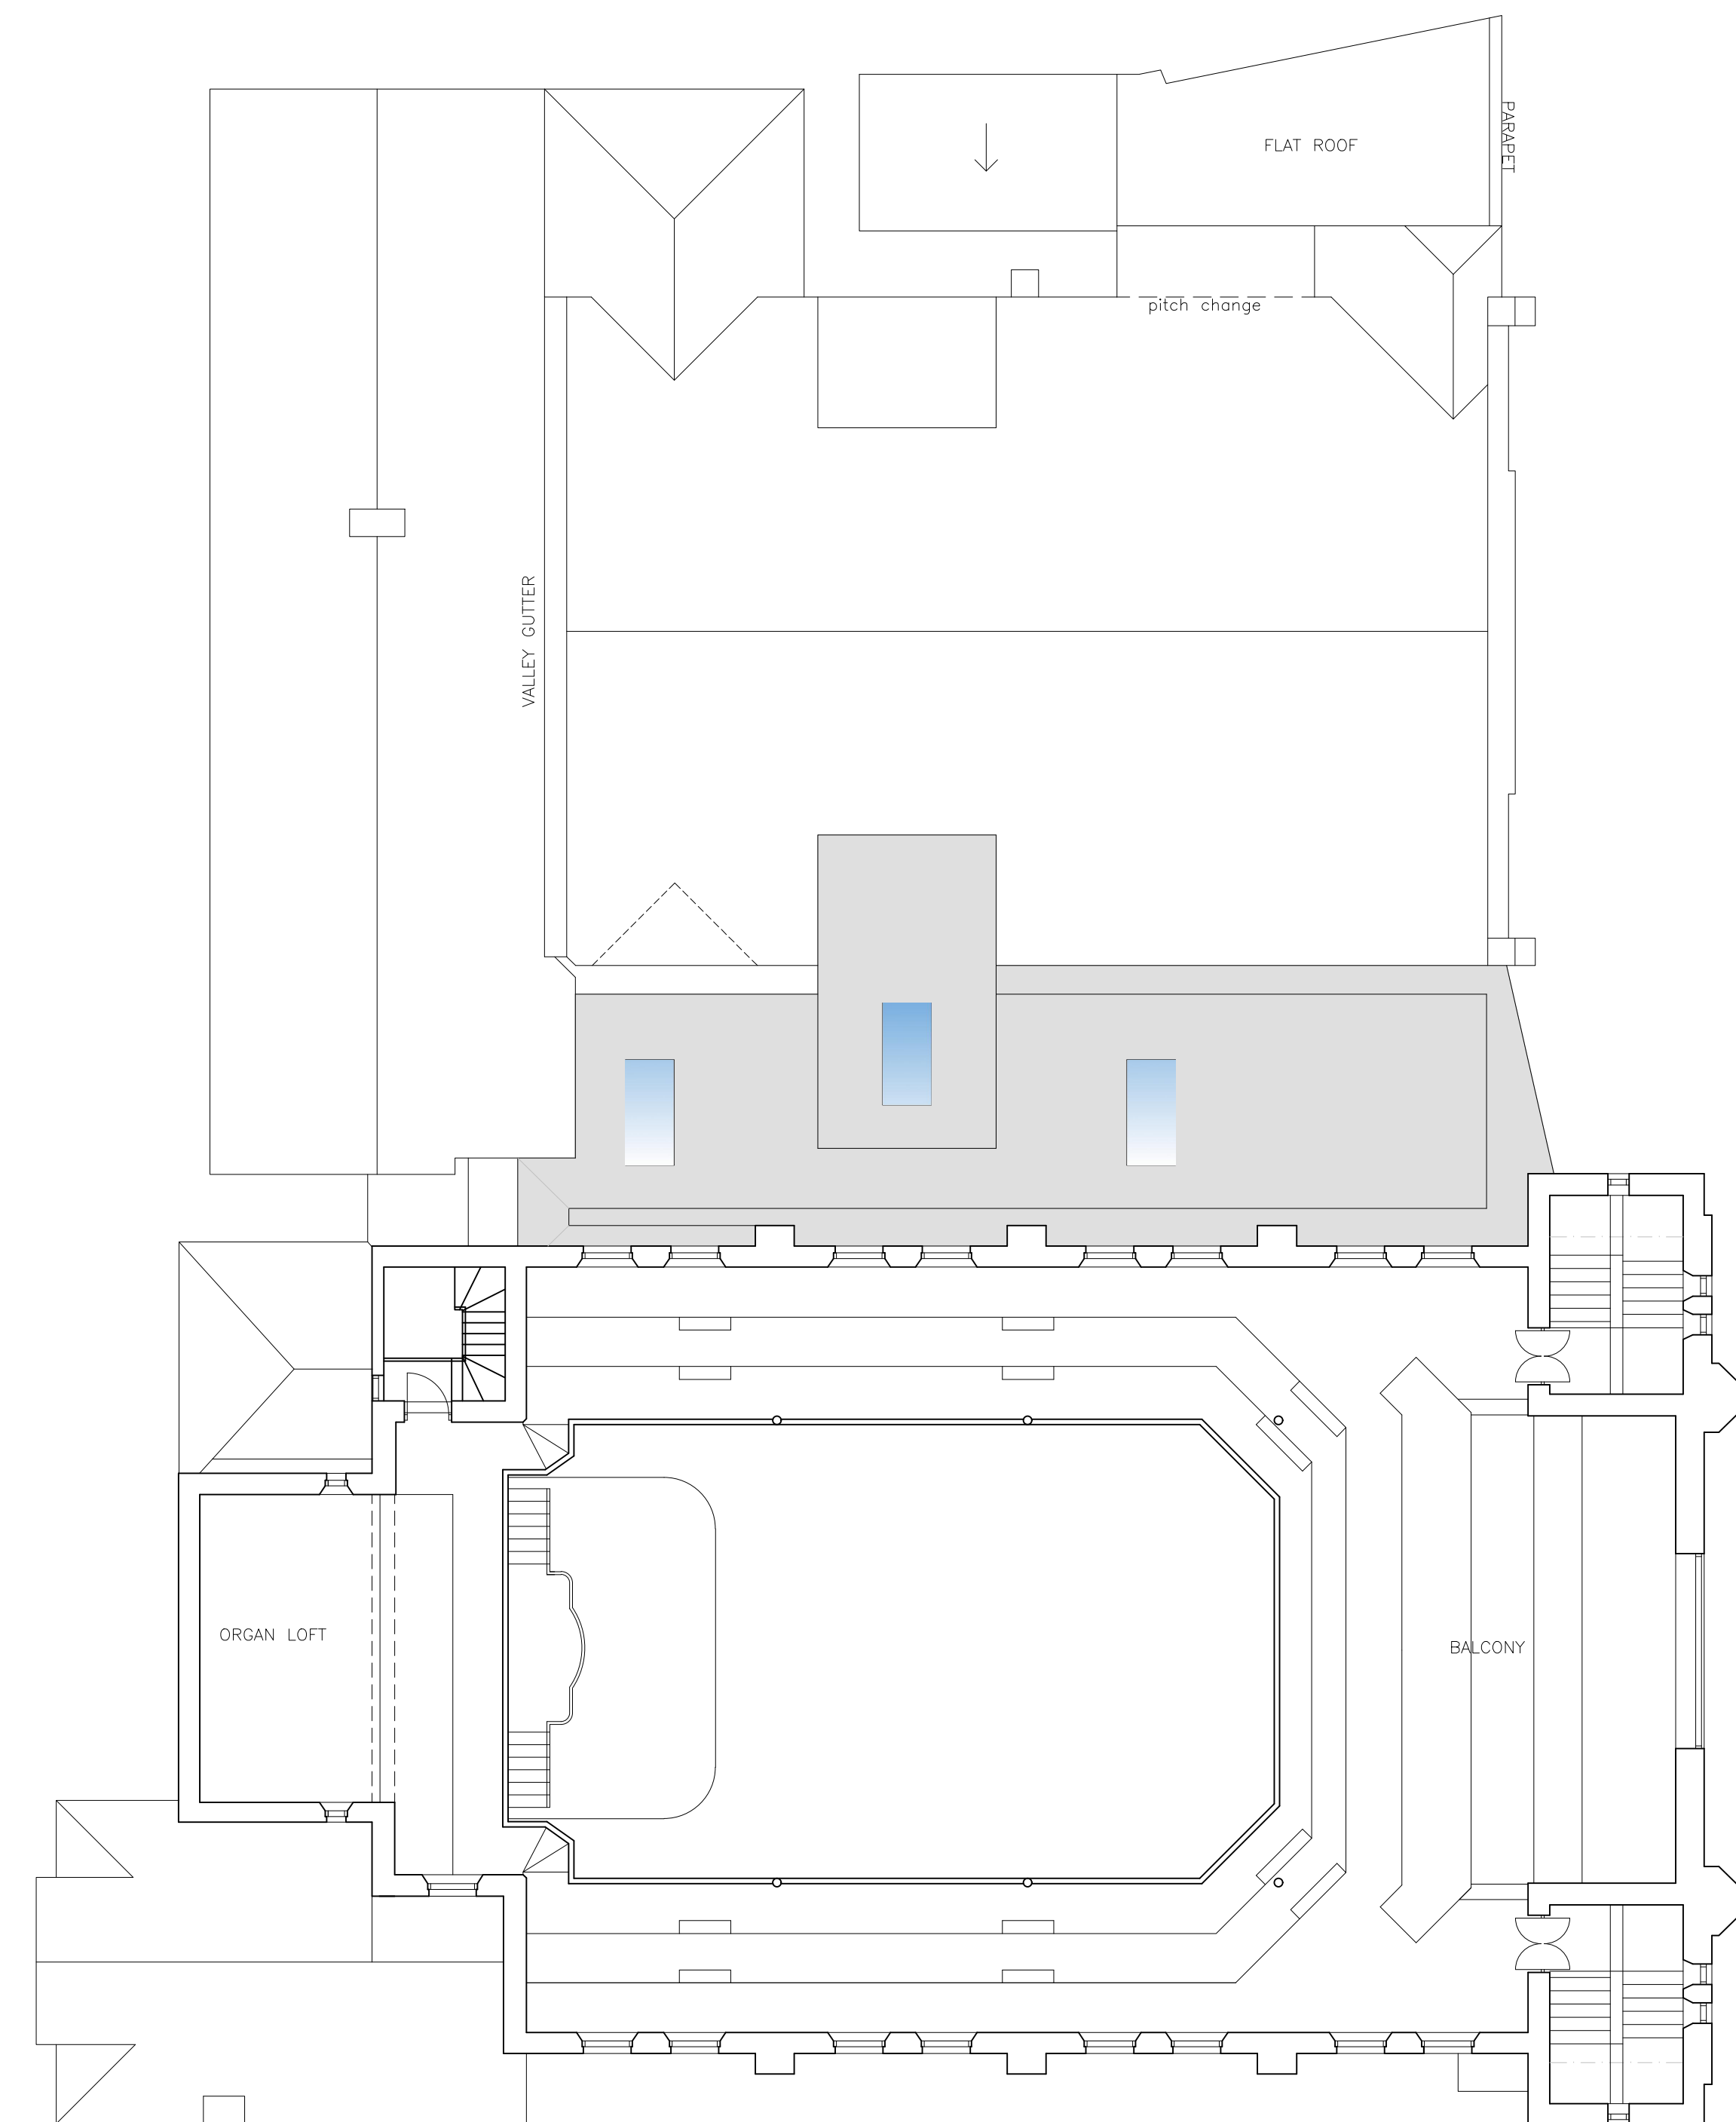


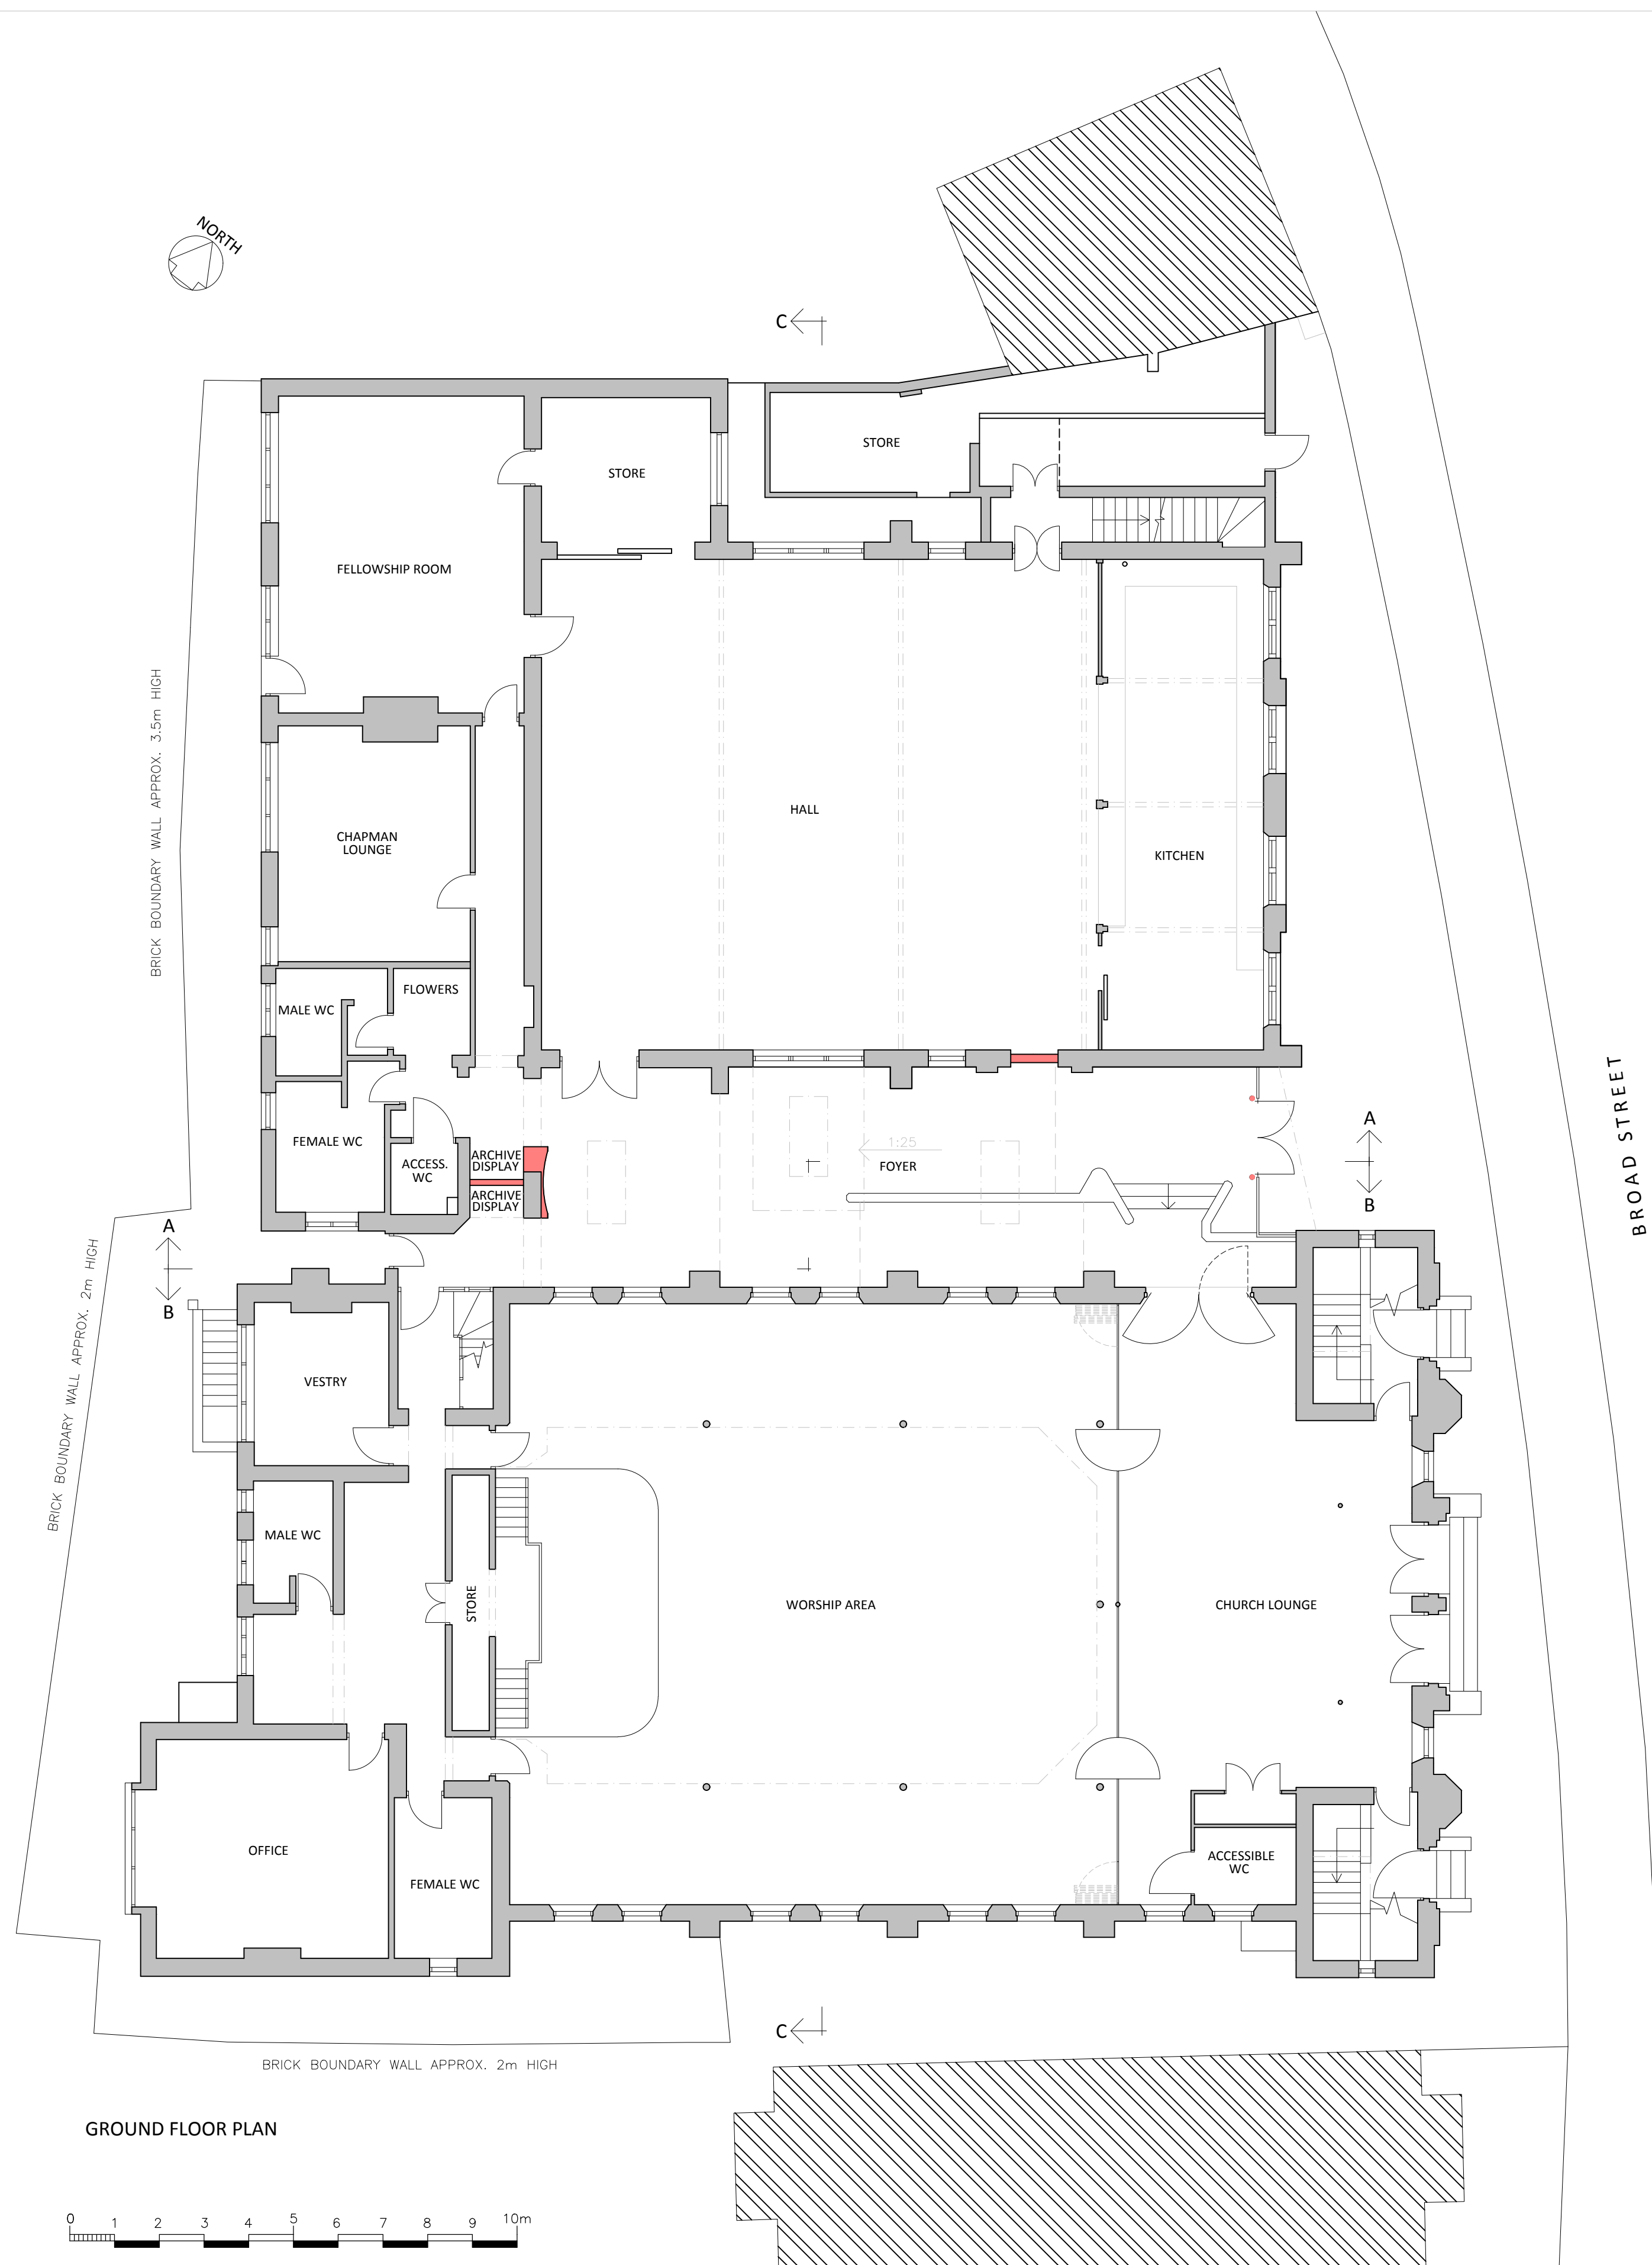

UPPER FLOOR/ROOF PLAN