




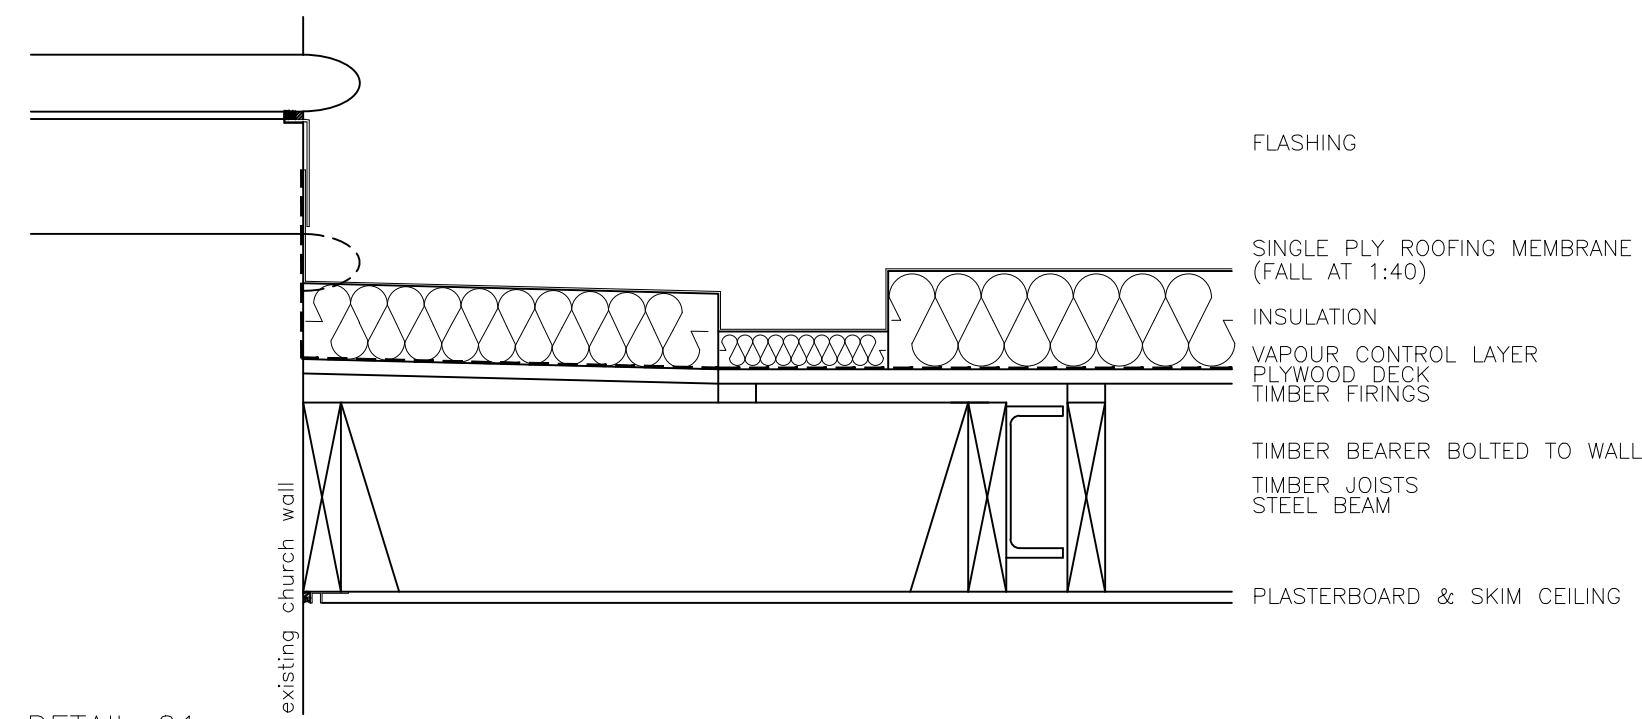


DETAIL 01

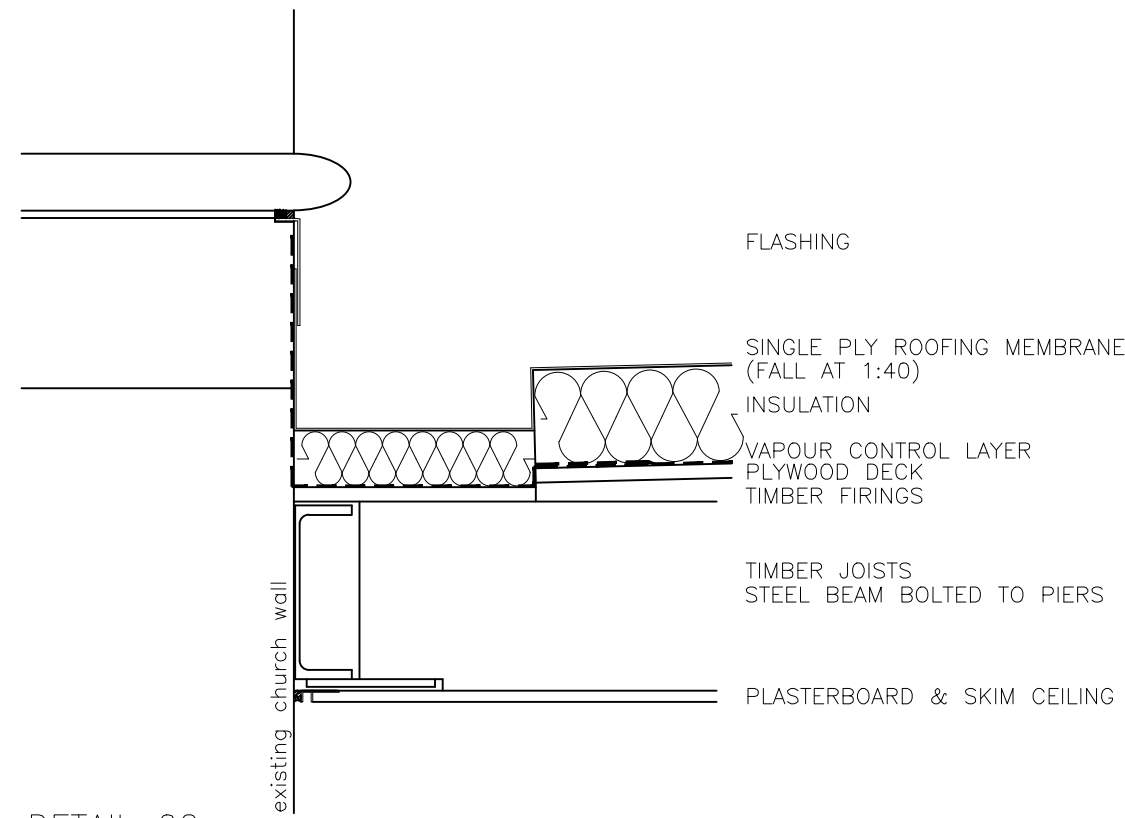

DETAIL 02

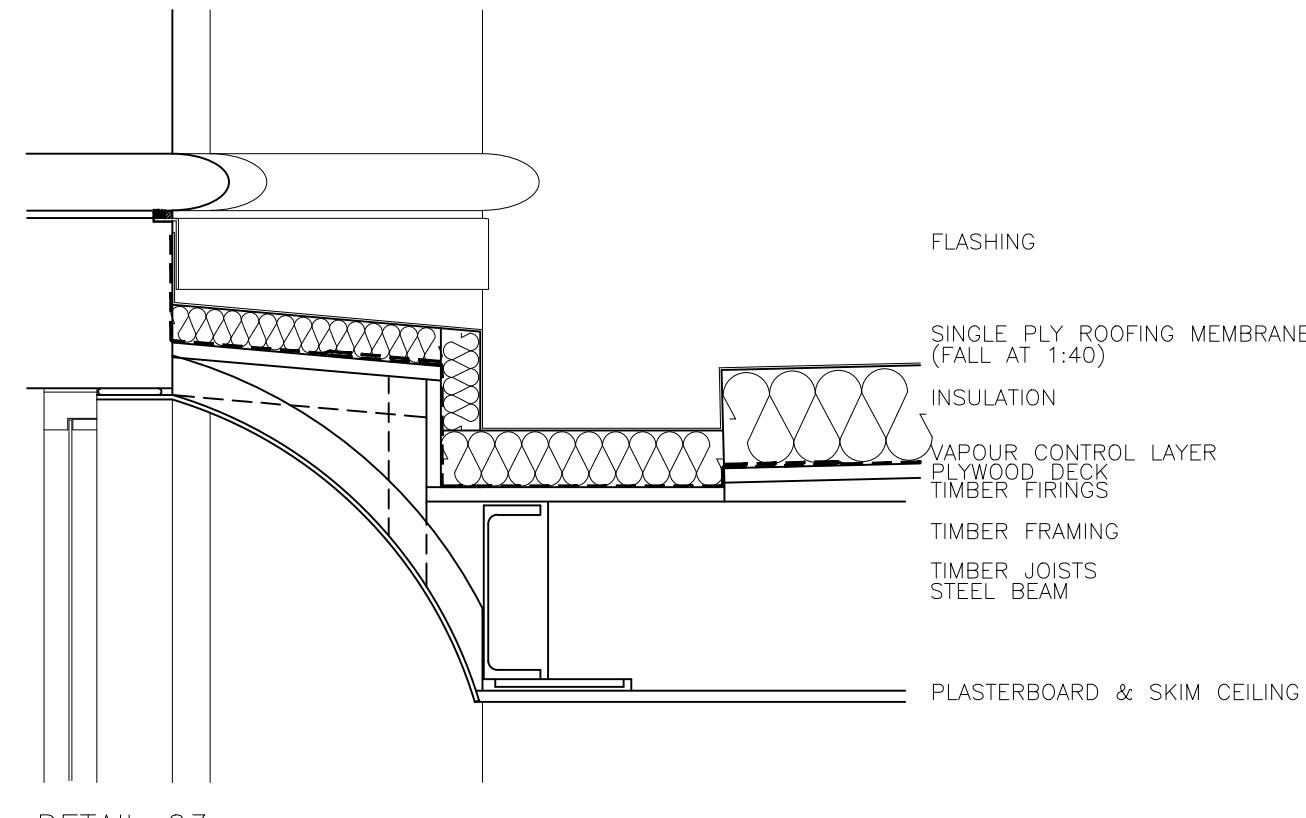

DETAIL 03

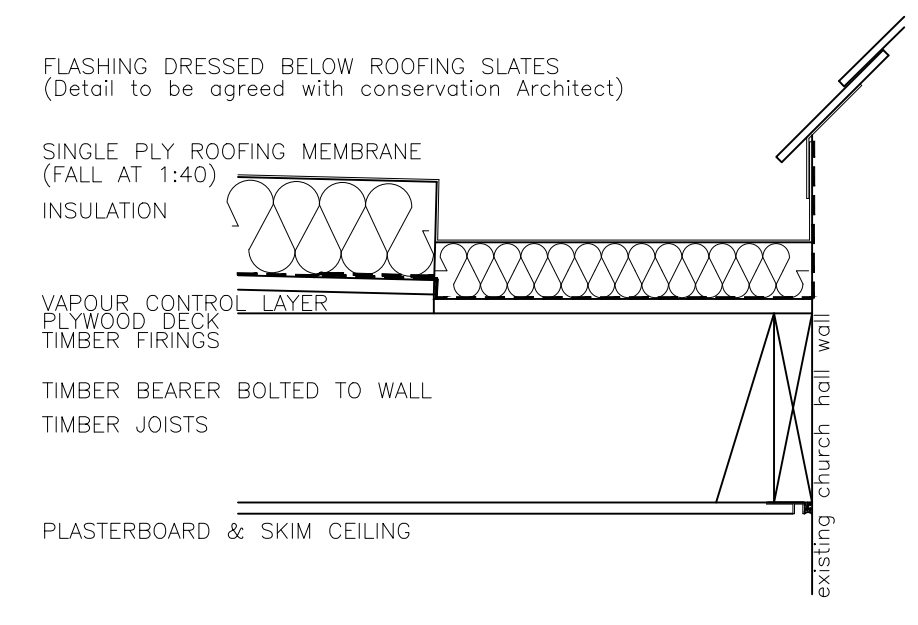

DETAIL 05

