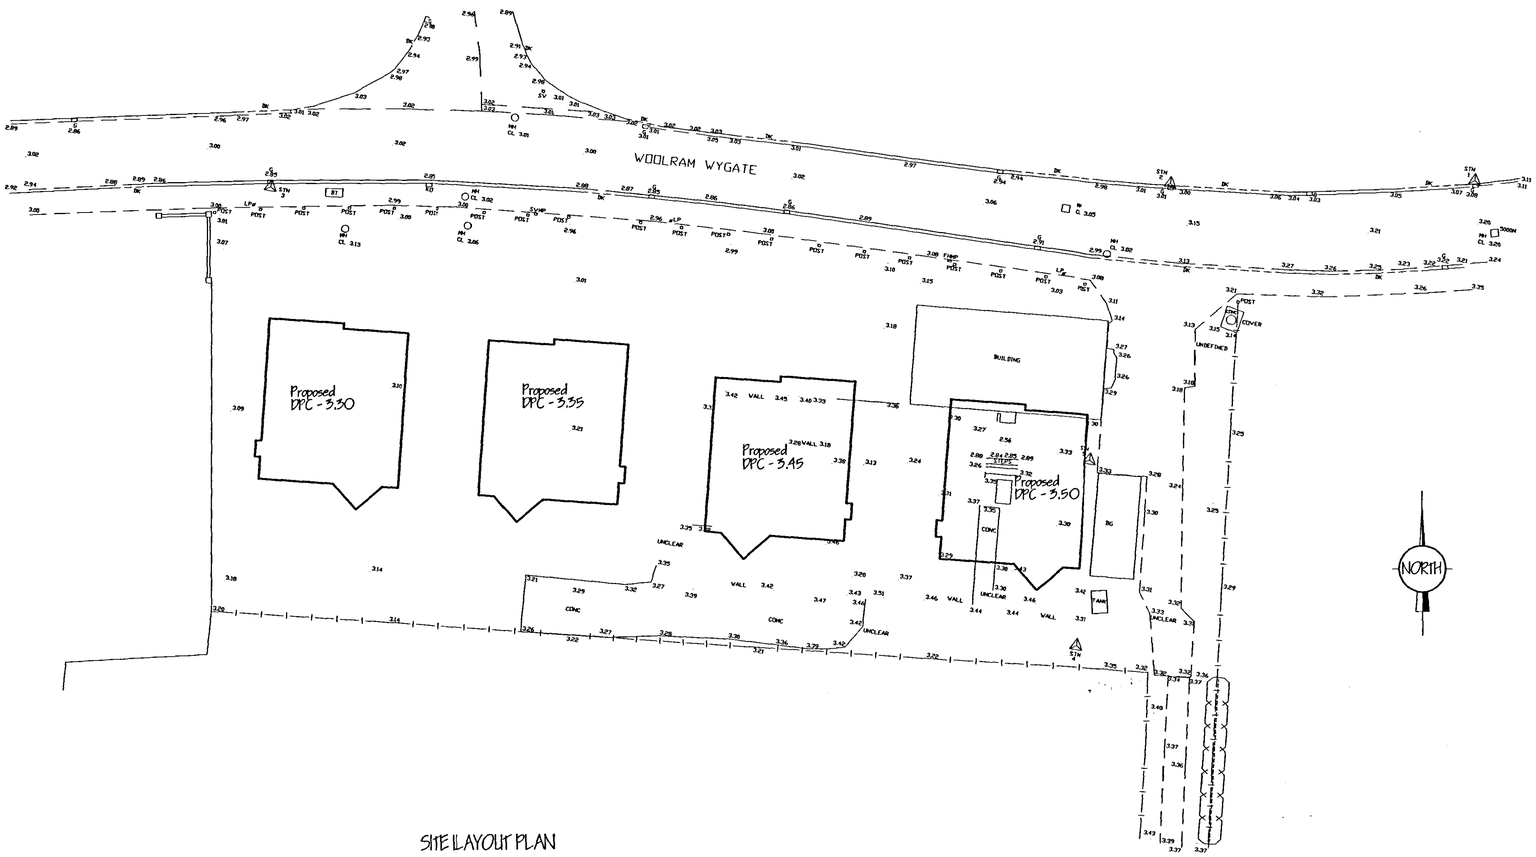

SITE LAYOUT PLAN
1/200

NOTE :-

ALL LEVELS RELATE TO METRES ABOVE ORDNANCE DATUM NEWLYN.

3.15 - EXISTING SITE LEVELS.

3.45 - PROPOSED DPC LEVELS

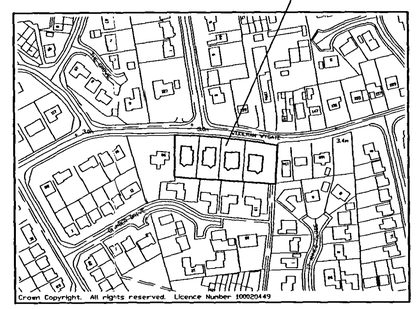

1/2500

LOCATION PLAN.
1/2500

SHDC
PLANNING & DEVELOPMENT
24 SEP 2007
Ref. 1289/07

ref	revision	date
A	CLIENTS AMENDMENTS	JUNE 07

G. R. MERCHANT LTD.
I.ENG AMICE FIWO

ARCHITECTURAL, STRUCTURAL AND LAND DRAINAGE CONSULTANTS

4 Wrights Mews
12A Park Road, Holbeach,
Spalding, Lincs. PE12 7BE
Tel: 01406 490800
Fax: 01406 426744
E-Mail: gr.merchant@btconnect.com

Project
RESIDENTIAL DEVELOPMENT.
Adj' 98 WOOLRAM WYGATE.
SPALDING.
LINC'S.

Client
DGM PROPERTIES LTD.

Drawing
EXISTING & PROPOSED SITE LEVELS.

Job Ref.	Drawing No.
1555-07.	20A.
Date: JUNE '07.	Drawn: GRM.

Scales
AS INDICATED.

DO NOT SCALE FROM THIS DRAWING

This drawing is copyright and may not be altered, traced, photographed or used for any other purpose other than that for which it is issued. The General Contractor is to check all dimensions on site and report any discrepancies to the Architect. All details shown on this drawing including foundations are based upon typical site conditions related to the area. No responsibility can be accepted for abnormal conditions which may be discovered during construction unless reported to the Architect so that design amendments may be considered. We will always be recommended in respect of foundations to establish specific site conditions before foundation work is undertaken. This drawing is limited to the extent of information considered and does not purport to comment on all aspects of the works. It is solely for the purpose of obtaining Planning / Building Regulation approval. This drawing should not be relied upon in any circumstances other than for the purpose for which it was prepared and may not be used by any other person for any other purpose. It is the client or their appointed agents responsibility to co-ordinate, control workmanship, installation of materials, adherence to specification, notification to statutory authorities and all materials to be used without otherwise stated and all components and materials are to be good sound and installed etc. to strict accordance with manufacturers instructions and relevant code of practice. Materials shall conform to appropriate British standard specification or BBA certificate or European code approved. The Employer / Client shall ensure that the selected contractor is competent with and adopts all measures necessary to address compliance with Health and Safety legislation for Building sites and Work places. The Employer / Client is advised that should the works need to comply with the Construction Design and Management Regulations an f-appointed Planning Supervisor will be required. The works shall comprise of all that is shown on the drawing and details. Work that may not specifically be shown but may be reasonably inferred as necessary to carry out the works shall be deemed to be included. It is the plot / land owners responsibility to be aware of the Party Wall etc. Act 1997, when building in close proximity to adjoining neighbors boundaries.