



Contractor to check all Dimensions on site prior to ordering materials / commencing work.Do Not Scale from this Drawing - If in doubt then please ask

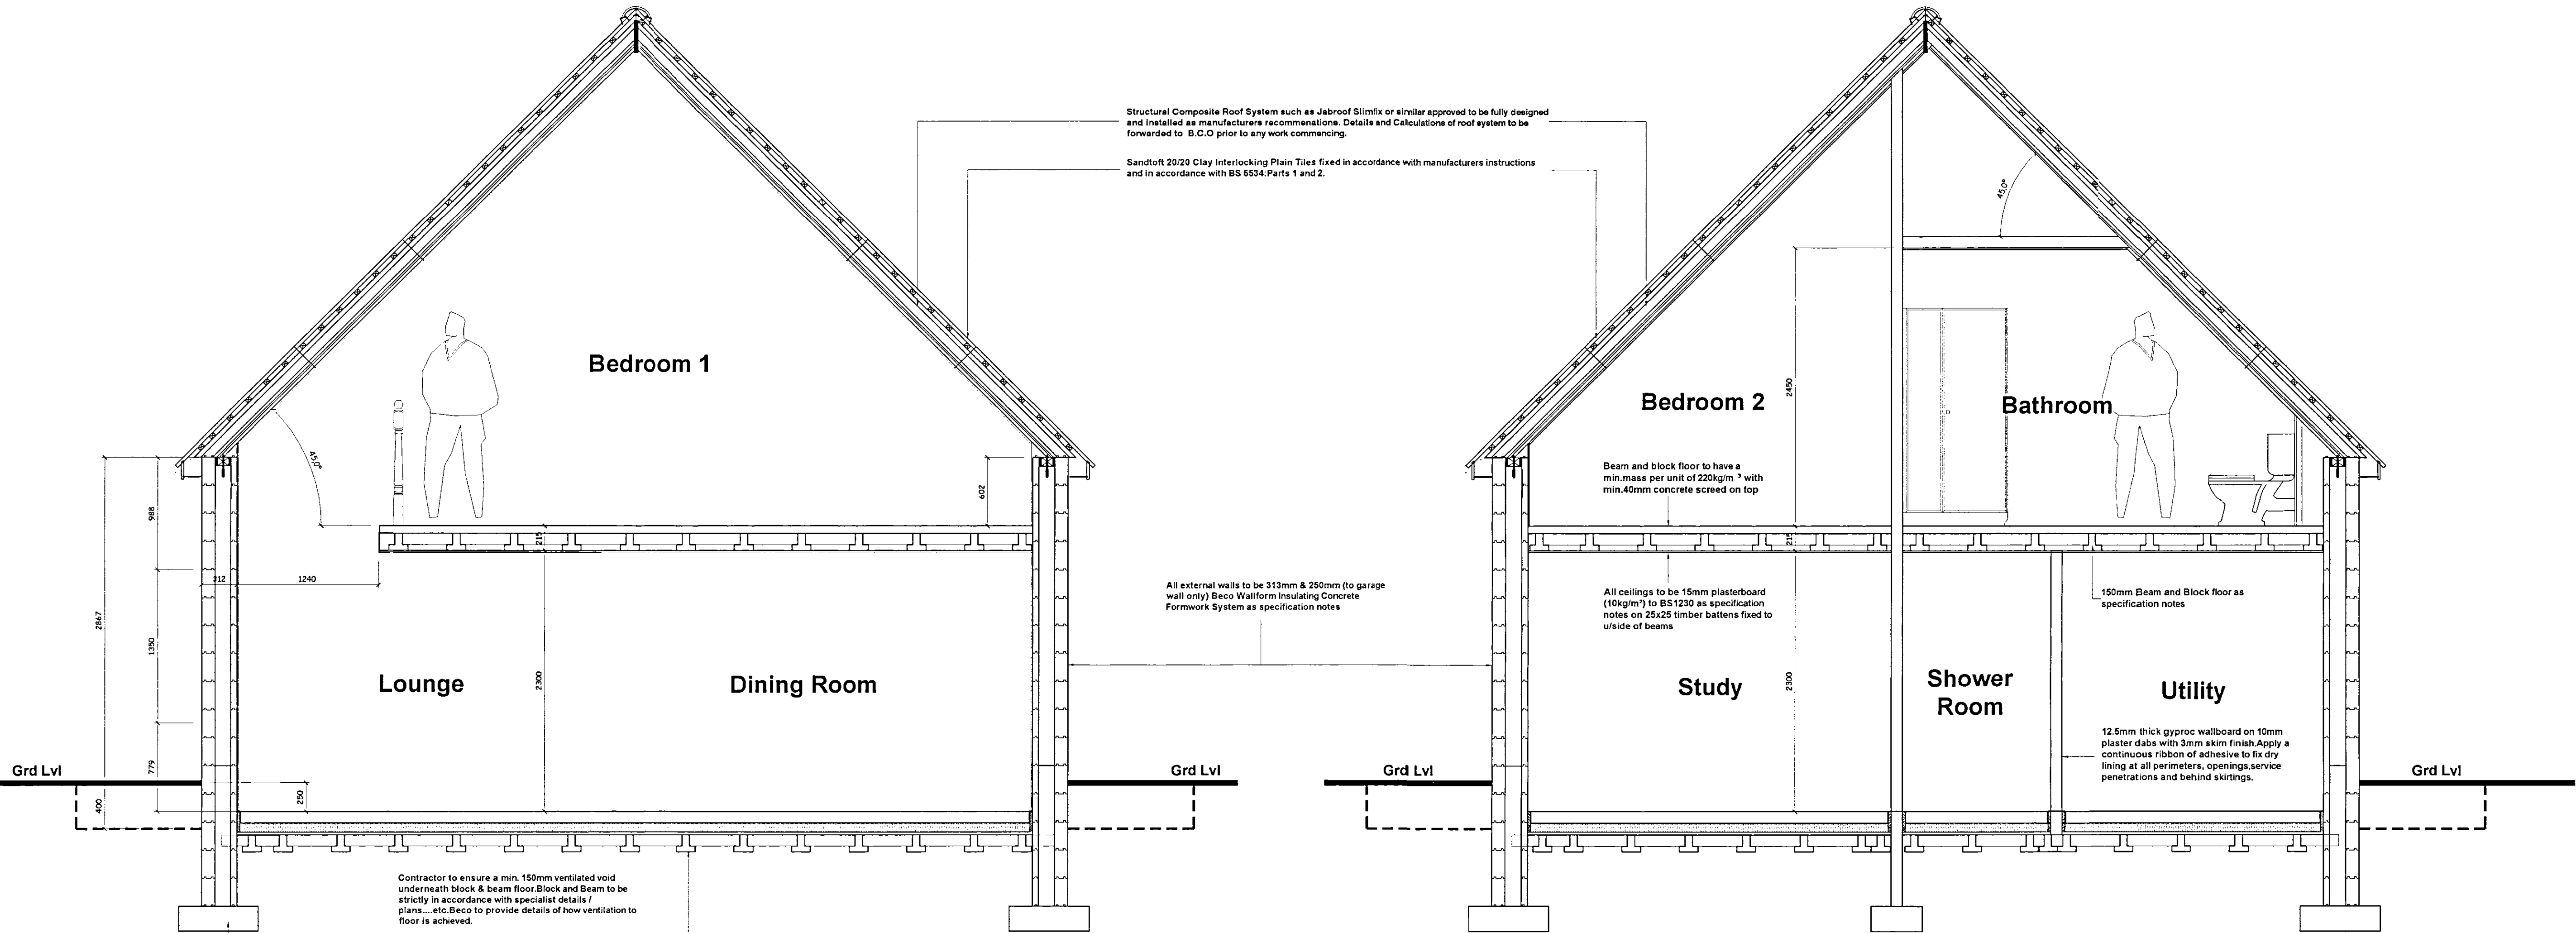

Section A-A
Not to Scale

Section B-B
Not to Scale

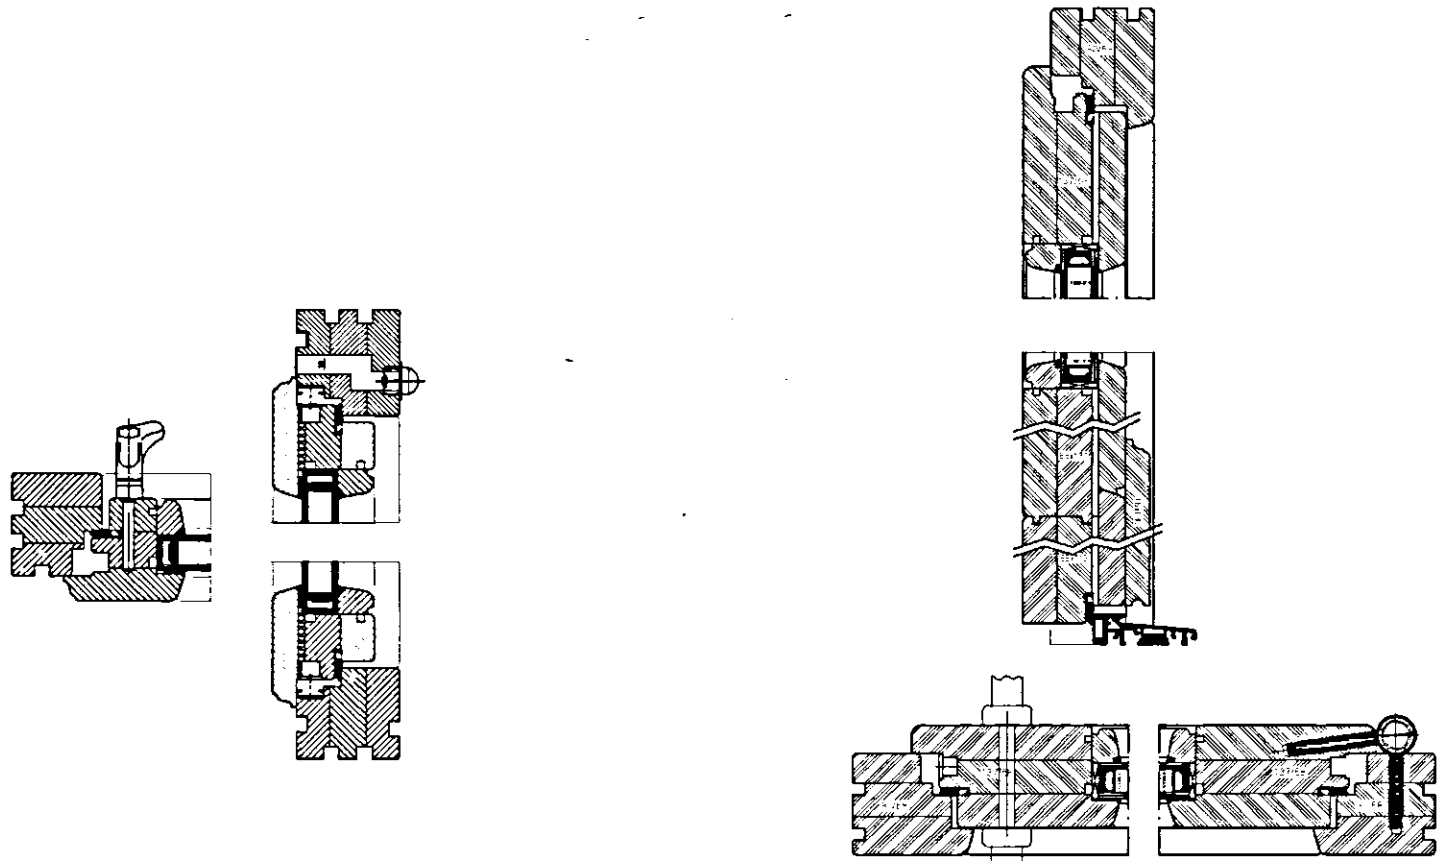

Window Sectional Details
Scale 1:5

Door Sectional Details
Scale 1:5

rev A - 04.09.06 - Amended to suit Building Control Queries & Reserved Matters Conditions added

Client :
Mr N McHugh
194, Park Road
Spalding
PE11 1QZ

SHDC
PLANNING & DEVELOPMENT
12 SEP 2006
Ref. 12.00106

Proposed Detached Dwelling on
Land to rear of 194 Park Road

remway design Ltd
2 Red Lion Street
Spalding
Lincs
PE11 1SX
Tel: 07815 112 058
Fax: 01775 768 921
e-mail: jason@remwaydesign.co.uk

Date : july06 Scale : 1:50 / 1:100

Drawing No:
rem 943 - 02"A"