

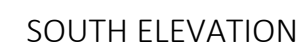


SITE AND BUILDING PLAN 1:200 NORTH

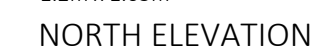


MATERIALS KEY - GLASSHOUSE EXTENSION:

- A. 2no COURSE CONCRETE BLOCKWORK (450mm HIGH)
- B. HORTICULTURAL GLASS AND ALUMINIUM FRAMING SYSTEM
BLACK OR WHITE RUN=BBER CAPPINGS TO MATCH EXISTING

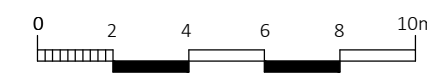

MATERIALS KEY - STORAGE BUILDING:

1. PROFILED METAL SHEETING
COLOUR - GOOSEWING GREY
2. FLAT METAL TRIMS / FLASHINGS
COLOUR - MERLIN GREY
3. RAINWATER GOODS - GUTTER & DOWNPIPES
COLOUR - MERLIN GREY
4. WINDOWS, PVCu
COLOUR - WHITE
5. PROPRIETARY ROLLER SHUTTER DOORS, BY SPECIALIST
COLOUR - LIGHT GREY
6. FLAT PANEL PROPRIETARY STEEL PERSONNEL DOOR BY SPECIALIST
COLOUR - LIGHT GREY
7. EXPOSED STEEL SECTION RETAINING FLOOR

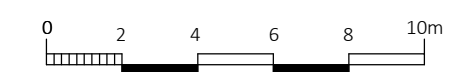

MATERIALS KEY - WALKWAY:

- i TREATED TIMBER SECTIONS
- ii PROFILED METAL SHEETING, GOOSEWING GREY
- iii PROFILED POLYCARBONATE SHEETING
- iv PROPRIETARY GALVANISED STEEL TIMBER COLUMN SHOE

