


Property: Five Bed Detached Dwelling
Ground Floor: 81m²
First Floor: 79m²
Boundary Treatments: Proposed extension extended up to boundary and access on opposite side of dwelling opened up to replace rear access. 1800/900mm close boarded fence to rear/side. Open, low-level fence to frontage with some shrubs and trees
Materials: All proposed materials to match existing

NOTES:
Do not scale from this drawing.
Use figured dimensions only. Dimensions in mm unless otherwise stated
Contractors are responsible for taking and checking site dimensions.

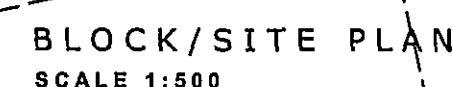

Ref. A1

REVISIONS:

REV. A Proposed extension reduced to provide minimum 500mm to boundary in accordance with L.A. requirements

28 JAN 2009

Ref: 1295/08

DATE:
October '08'

REVISION:
A

NOTE: Numerous properties in the vicinity have had extensions built of varying sizes and styles. The footprint of these particular properties may not be truly represented on this plan obtained from Ordnance Survey