



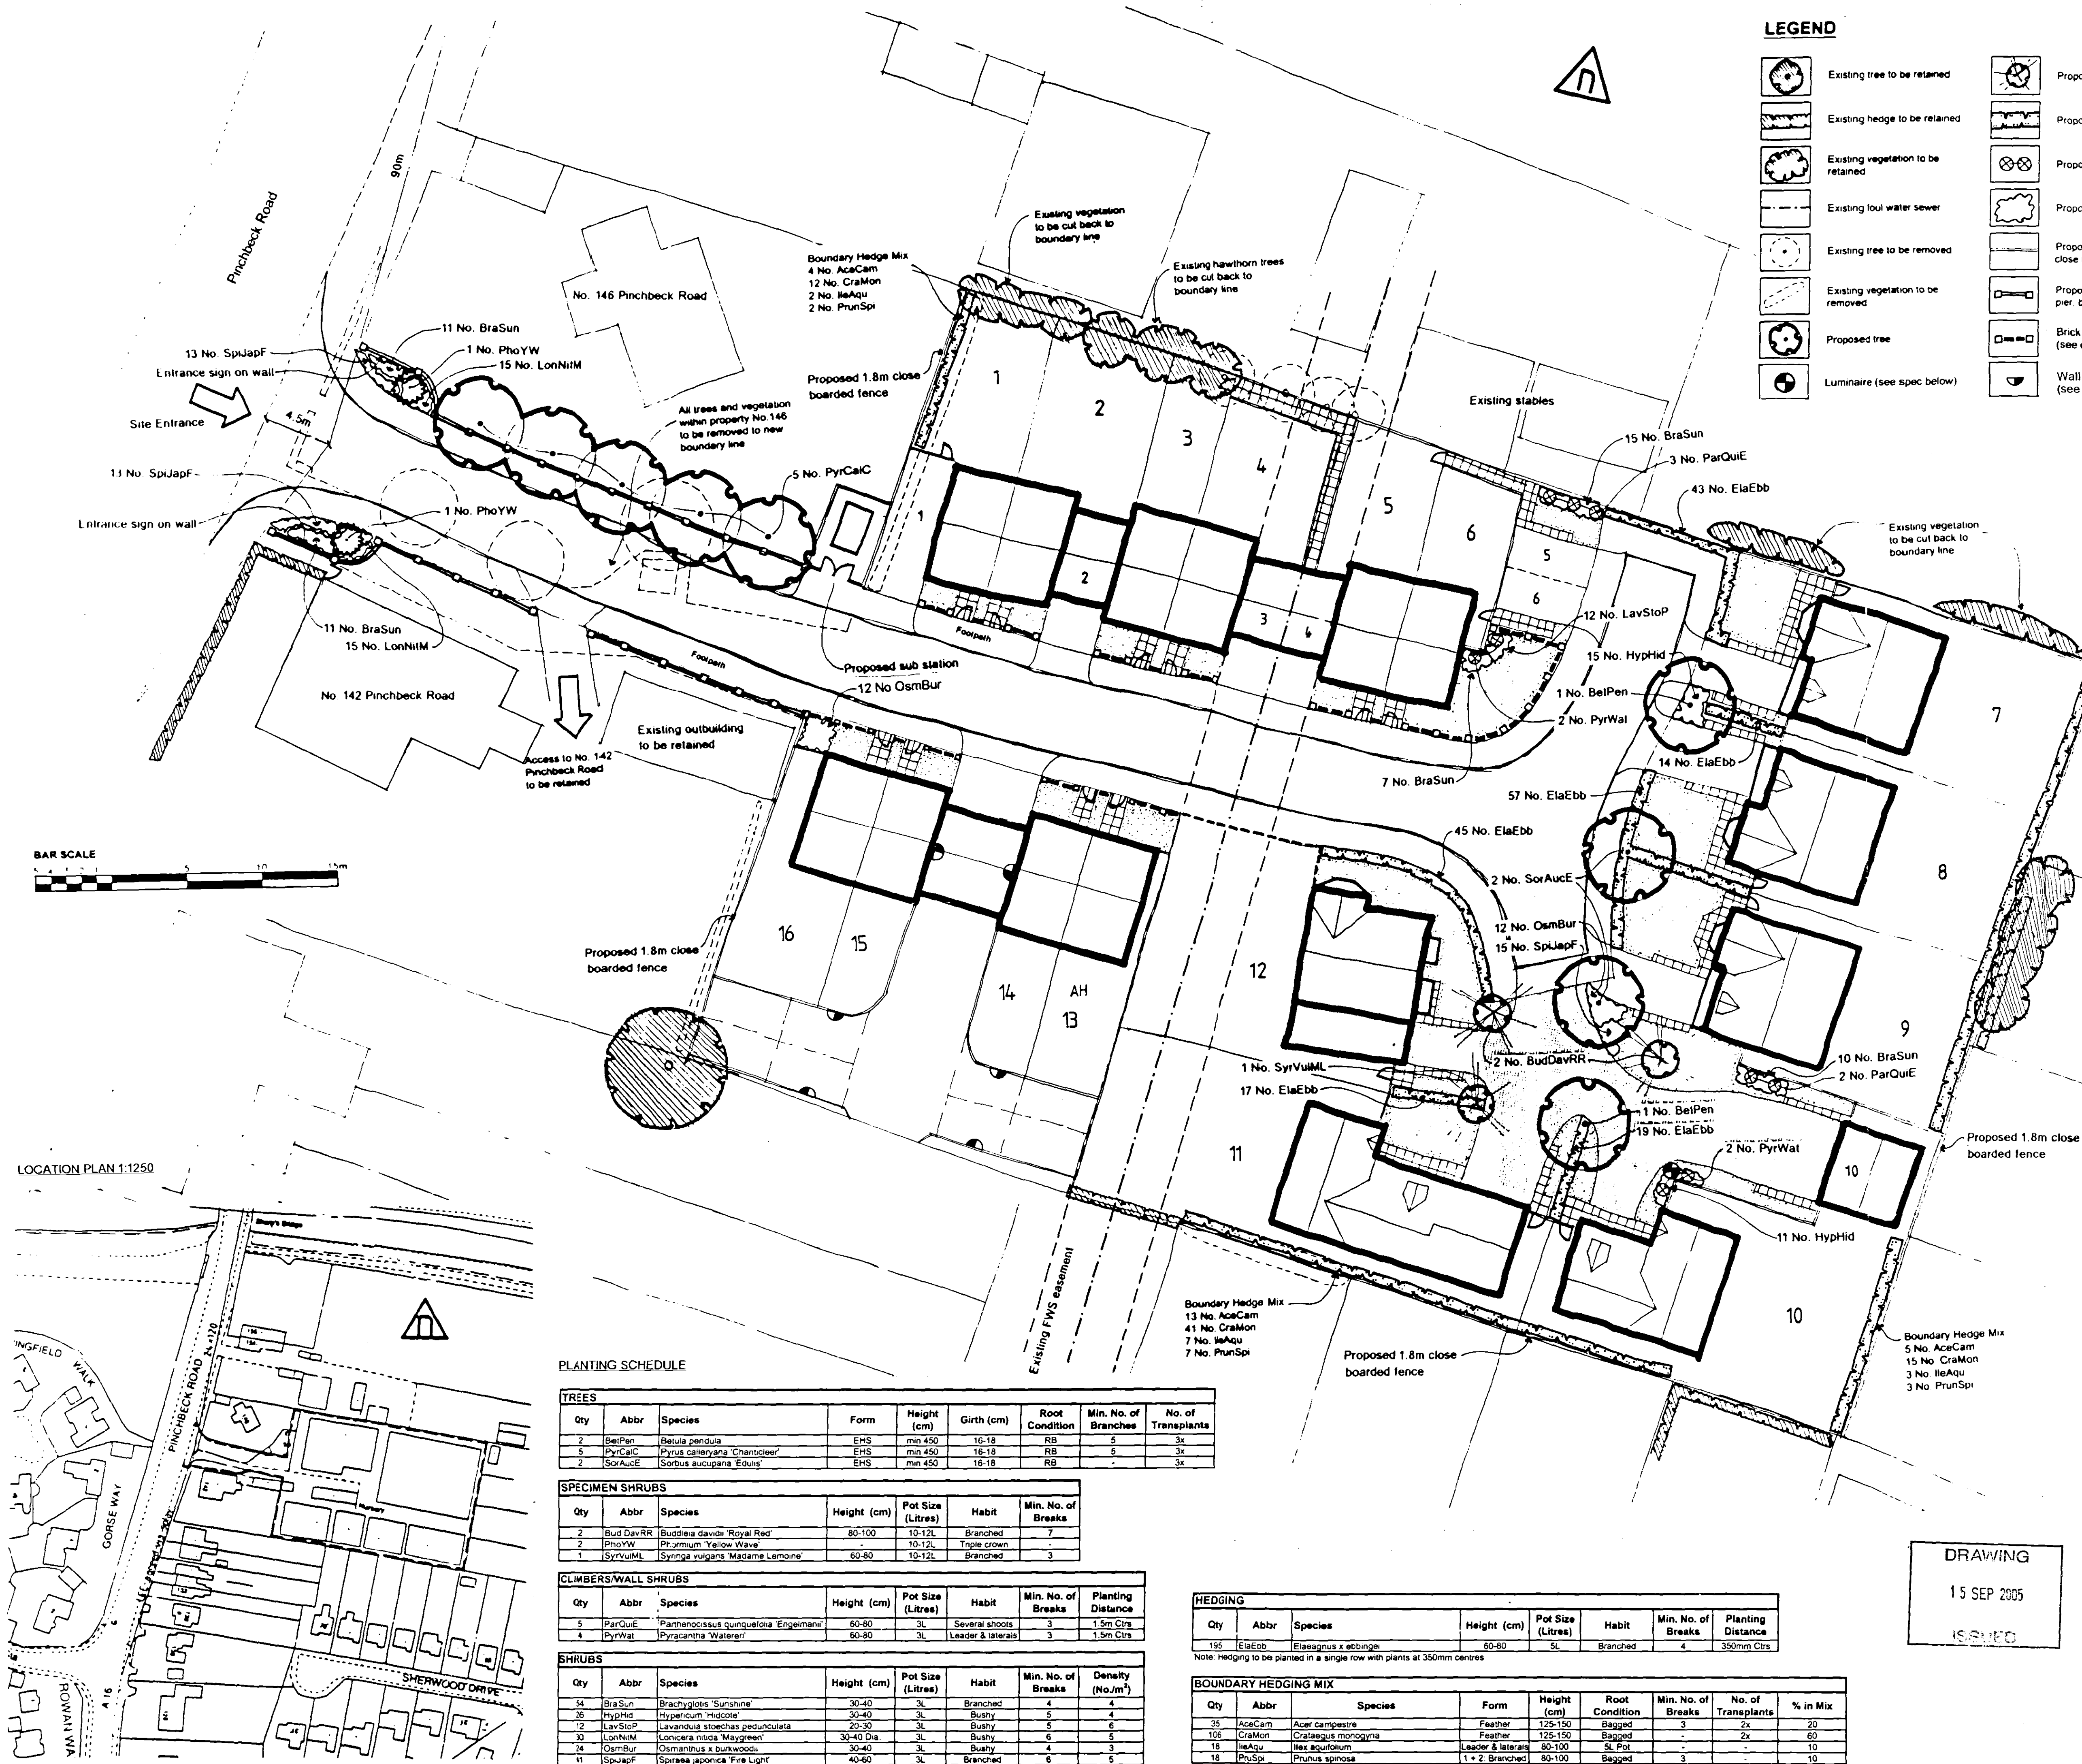


LEGEND

	Existing tree to be retained		Proposed specimen shrub		Double gate
	Existing hedge to be retained		Proposed hedge		Proposed pedestrian gate
	Existing vegetation to be retained		Proposed climber/wall shrub		Demountable fence
	Existing foul water sewer		Proposed shrub area		Proposed block paving
	Existing tree to be removed		Proposed 1.8m timber close boarded fence		Proposed paving slabs
	Existing vegetation to be removed		Proposed 1.8m high brick pier, brick wall and panel fence		Proposed grass (turfed)
	Proposed tree		Brick pier & vertical steel bar fence (see dwg no. 544-4-FD-01)		
	Luminaire (see spec below)		Wall mounted luminaire (see spec)		

Wall mounted luminaire
Noral Senator Light
428x238x135mm
Cast aluminium
Black graphite finish

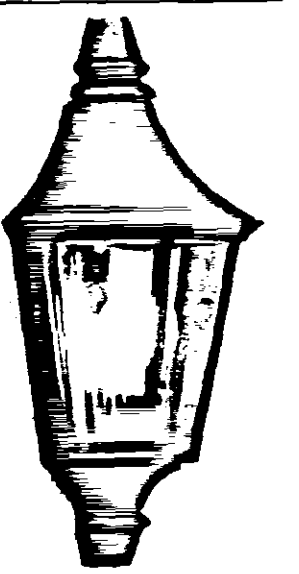

Luminaire Specification
Noral Cardinal Light
2700mm high
Cast aluminium
Powder coated black

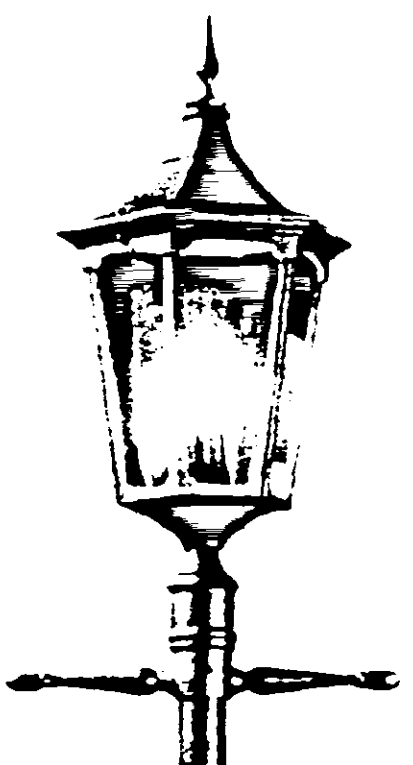

SHDC
Planning & Development
19 SEP 2005
Ref: 1298/05

PLANTING SCHEDULE

Qty	Abbr	Species	Form	Height (cm)	Girth (cm)	Root Condition	Min. No. of Branches	No. of Transplants
2	BelPen	Betula pendula	EHS	min 450	10-18	RB	5	3x
5	PyrCalC	Pyrus calleryana 'Chanticleer'	EHS	min 450	16-18	RB	5	3x
2	ScAucE	Sorbus aucuparia 'Edulis'	EHS	min 450	16-18	RB	5	3x

Qty	Abbr	Species	Height (cm)	Pot Size (Litres)	Habit	Min. No. of Breaks
2	BudDavRR	Buddleia davidii 'Royal Red'	80-100	10-12L	Branched	7
2	PhoYW	Phoradendron 'Yellow Wave'	10-12L	Triple crown	-	-
1	SyrVuML	Syringa vulgaris 'Madame Lemoine'	60-80	10-12L	Branched	3

Qty	Abbr	Species	Height (cm)	Pot Size (Litres)	Habit	Min. No. of Breaks	Planting Distance
5	ParQuiE	Parmenococcus quinquefolia 'Engelmanni'	60-80	3L	Several shoots	3	1.5m Ctrs
4	PyrWal	Pyracantha 'Waterer'	60-80	3L	Leader & laterals	3	1.5m Ctrs

Qty	Abbr	Species	Height (cm)	Pot Size (Litres)	Habit	Min. No. of Breaks	Density (No./m ²)
54	BraSun	Brachyglottis 'Sunshine'	30-40	3L	Branched	4	4
26	HypHid	Hypericum 'Hidcot'	30-40	3L	Bushy	5	4
12	LavStoP	Lavandula stoechas pedunculata	20-30	3L	Bushy	5	6
30	LonNiM	Loncera nuda 'Maygreen'	30-40 Dia	3L	Bushy	6	5
24	OsmBur	Osmorhiza x burkwoodii	30-40	3L	Bushy	4	3
11	SpilapF	Spirea japonica 'Fire Light'	40-60	3L	Branched	6	5

HEDGING

Qty	Abbr	Species	Height (cm)	Pot Size (Litres)	Habit	Min. No. of Breaks	Planting Distance
195	ElaEbb	Elaeagnus x ebbingei	60-80	5L	Branched	4	350mm Ctrs

Note: hedging to be planted in a single row with plants at 350mm centres

BOUNDARY HEDGING MIX

Qty	Abbr	Species	Form	Height (cm)	Root Condition	Min. No. of Breaks	No. of Transplants	% in Mix
35	AceCam	Acer campestre	Feather	125-150	Bagged	3	2x	20
108	CraMon	Crataegus monogyna	Feather	125-150	Bagged	-	2x	60
18	IlaAqui	Ilex aquifolium	Leader & laterals	80-100	St. Pot	-	-	10
18	PhuSpi	Prunus spinosa	1 + 2 Branched	80-100	Bagged	3	-	10

Note: Boundary hedge to be planted in a double staggered row, with 500mm between rows and plants at 500mm centres

DRAWING

15 SEP 2005

ISSUED

Rev.	By	Notes	Date
A	JC	Lighting added to rear of plots 13-16	14-09-05

rdc THE ROBERT DOUGHTY CONSULTANCY LIMITED
TOWN AND COUNTRY PLANNING-LANDSCAPE ARCHITECTURE
32 High Street, Haveringham, Spalding, Lincolnshire, NG34 0RA
Tel: (01529) 421646 Fax: (01529) 421356
Website: www.rdc-landscapes.co.uk
E-mail: admin@rdc-landscapes.co.uk

Client:	Fieldview Homes
Project:	Residential Development, Pinchbeck Road, Spalding
Drawing title:	Hard and Soft Landscape Detailing
Job No.:	544-13
Drawing No.:	L01
Rev.:	A
Drawn:	JC
Scale:	1:200
Date:	Nov 2004
Checked:	

DO NOT SCALE from this drawing. All measurements should be checked against the site conditions and any discrepancies should be brought to the attention of the Project Manager/Consultant.