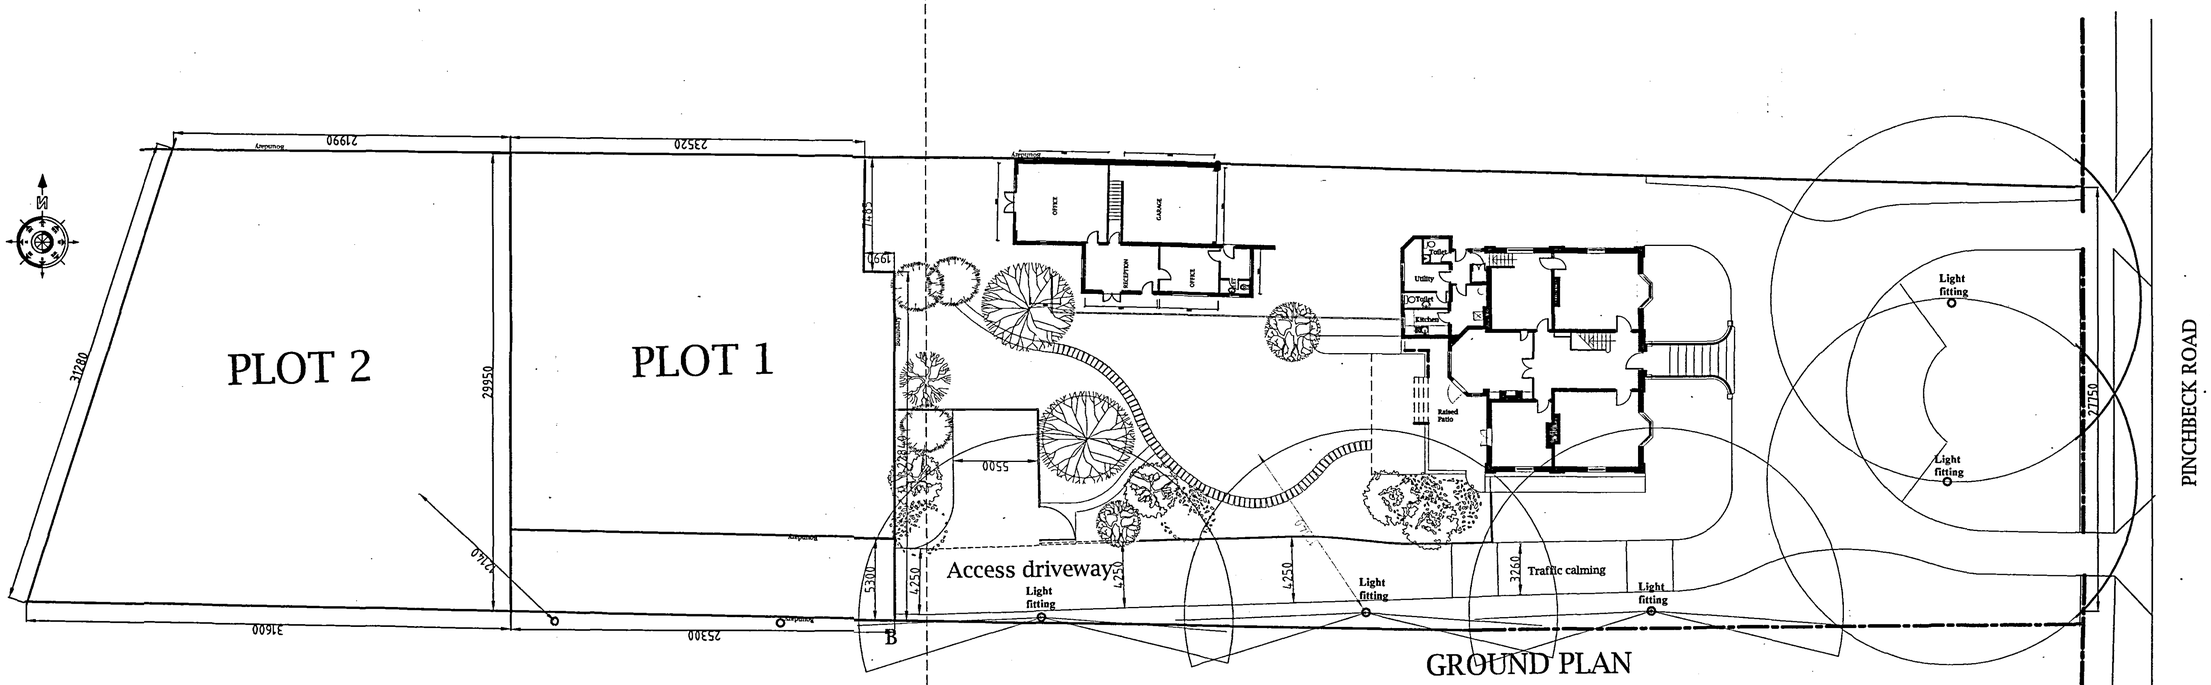
PLOT 2
PLOT 1
PINCHBECK ROAD
Access driveway
Light fitting
Light fitting
Light fitting
Light fitting
Traffic calming
Raised Patio
OFFICE
GARAGE
RECEPTION
OFFICE
Toilet
Utility
Toilet
Kitchen
Lounge
Dining
Study
Bedroom
Bedroom
Bedroom