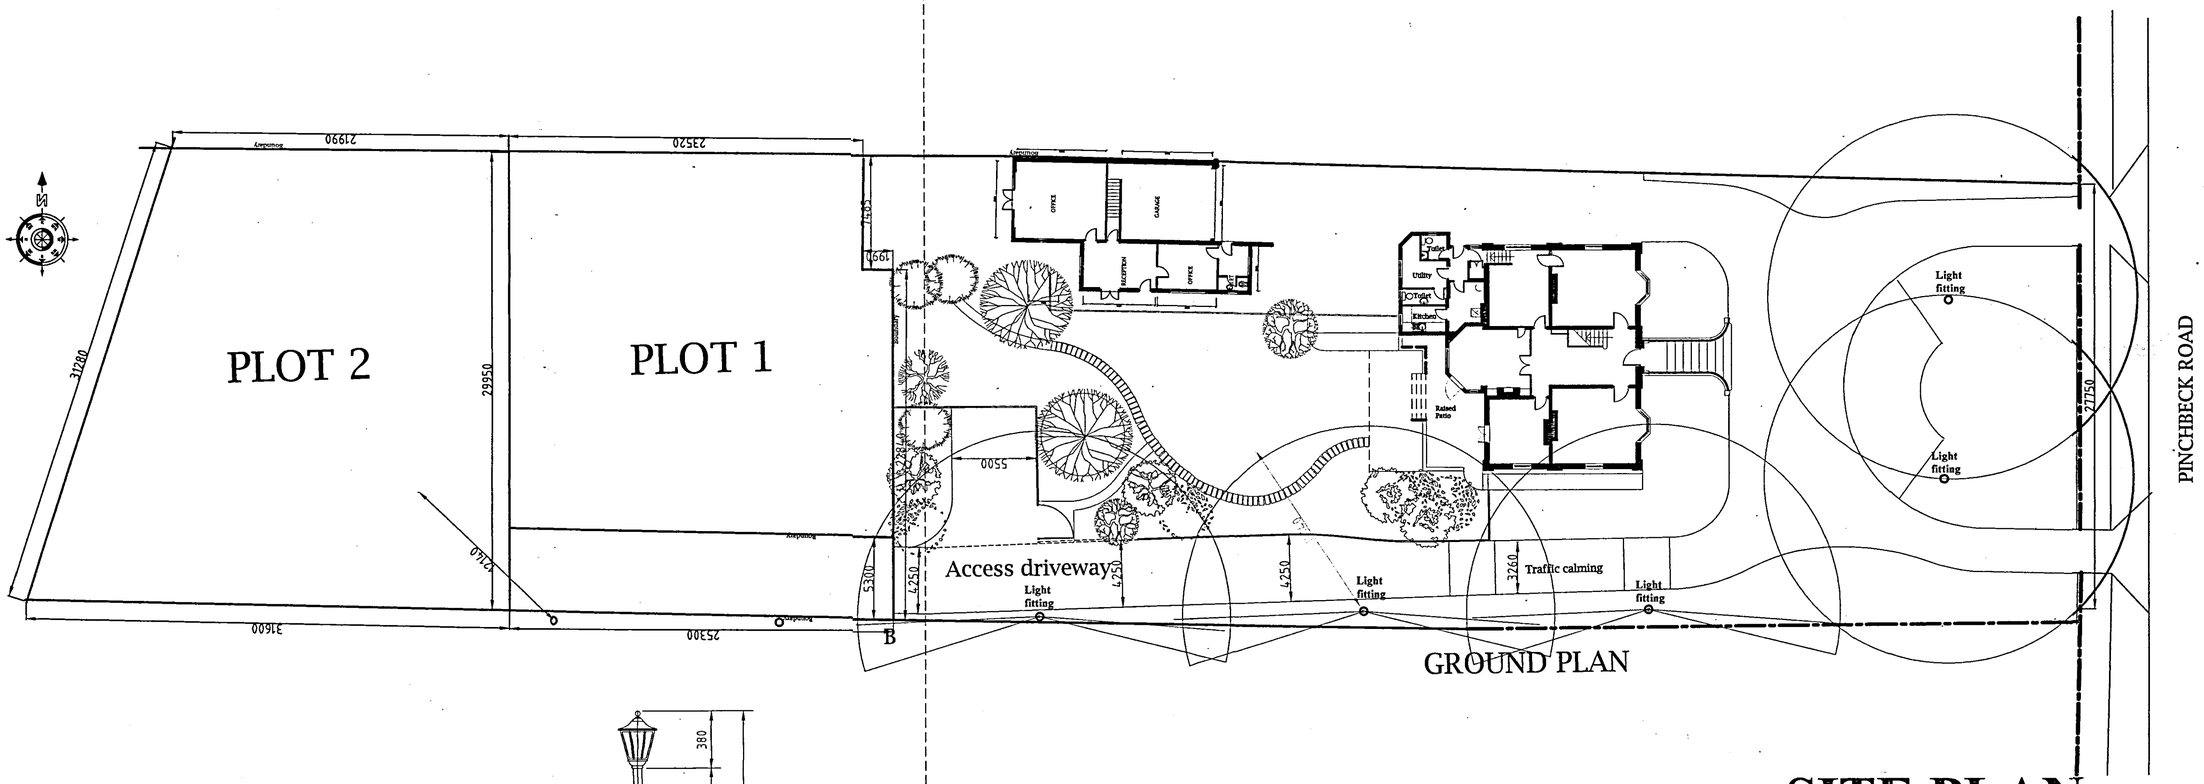

GROUND PLAN

SITE PLAN

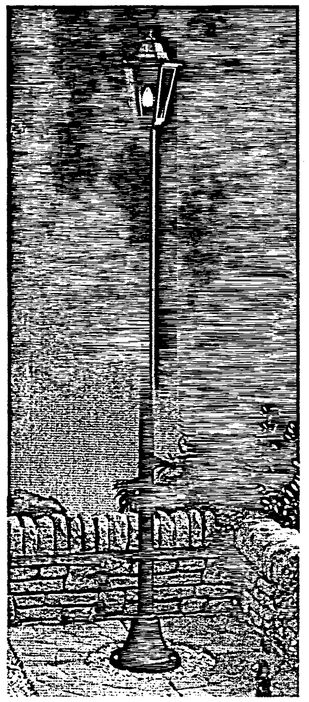

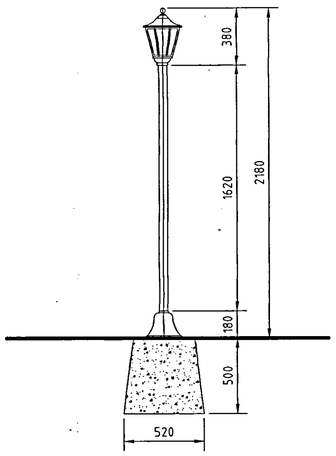

DETAIL OF LAMP STANDARD

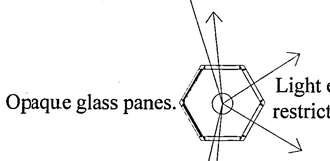

Lantern Head

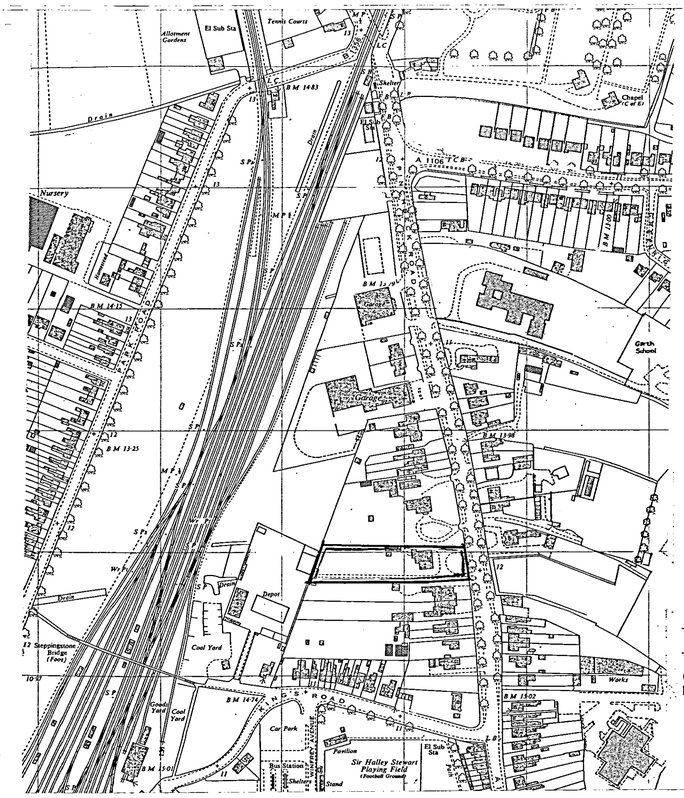
Allotment Gardens
El Sub Sta
Tennis Courts
B M 14.83
Nursery
B M 13.25
Coal Yard
Depot
Works
Coal Yard
Coal Yard
Car Park
Pavilion
Sir Halley Stewart Playing Field (Football Ground)
El Sub Sta
Bus Station
Shelter
Stand
Garth School
B M 14.72
B M 15.02
B M 13.98
