

NOTES:

DO NOT SCALE. USE FIGURED DIMENSIONS ONLY.
CHECK ON SITE AND ALL DISCREPANCIES TO BE
REPORTED TO RAND DESIGN.

AMENDMENTS:

REF.	DESCRIPTION	DATE	BY
A	Existing foul traced sewer added (indicative removed), F2 position adjusted, customer agreed	17.06.05	GW

CLIENT:
Broadgate Homes LtdPROJECT:
Pennygate
Spalding
LincolnshireTITLE:
Proposed Sewer Diversion LayoutSCALE:
1:500DATE:
26 May 2005DRAWING NO:
05-17-13-ADRAWN BY:
GWCHECKED BY:
S. SHAW

randdesign
 randgroup

 Rand Design
 Rand, Lincolnshire, LN8 5NJ
 Tel: 01673 859270 Fax: 01673 859201
 enquiries@randdesign.co.uk
 www.randdesign.co.uk

Rand Design is a division of Rand Group Ltd

WYGATE ROAD

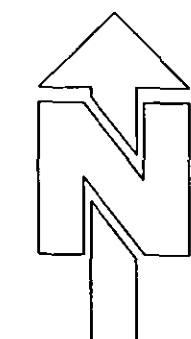
Edward Road Dyke

Edward Road

Pennygate

Pennygate

West Parade


 Site
 Planning & Design
 05 SEP 2005
 Ref.

 DETERMINED
 PLAN