


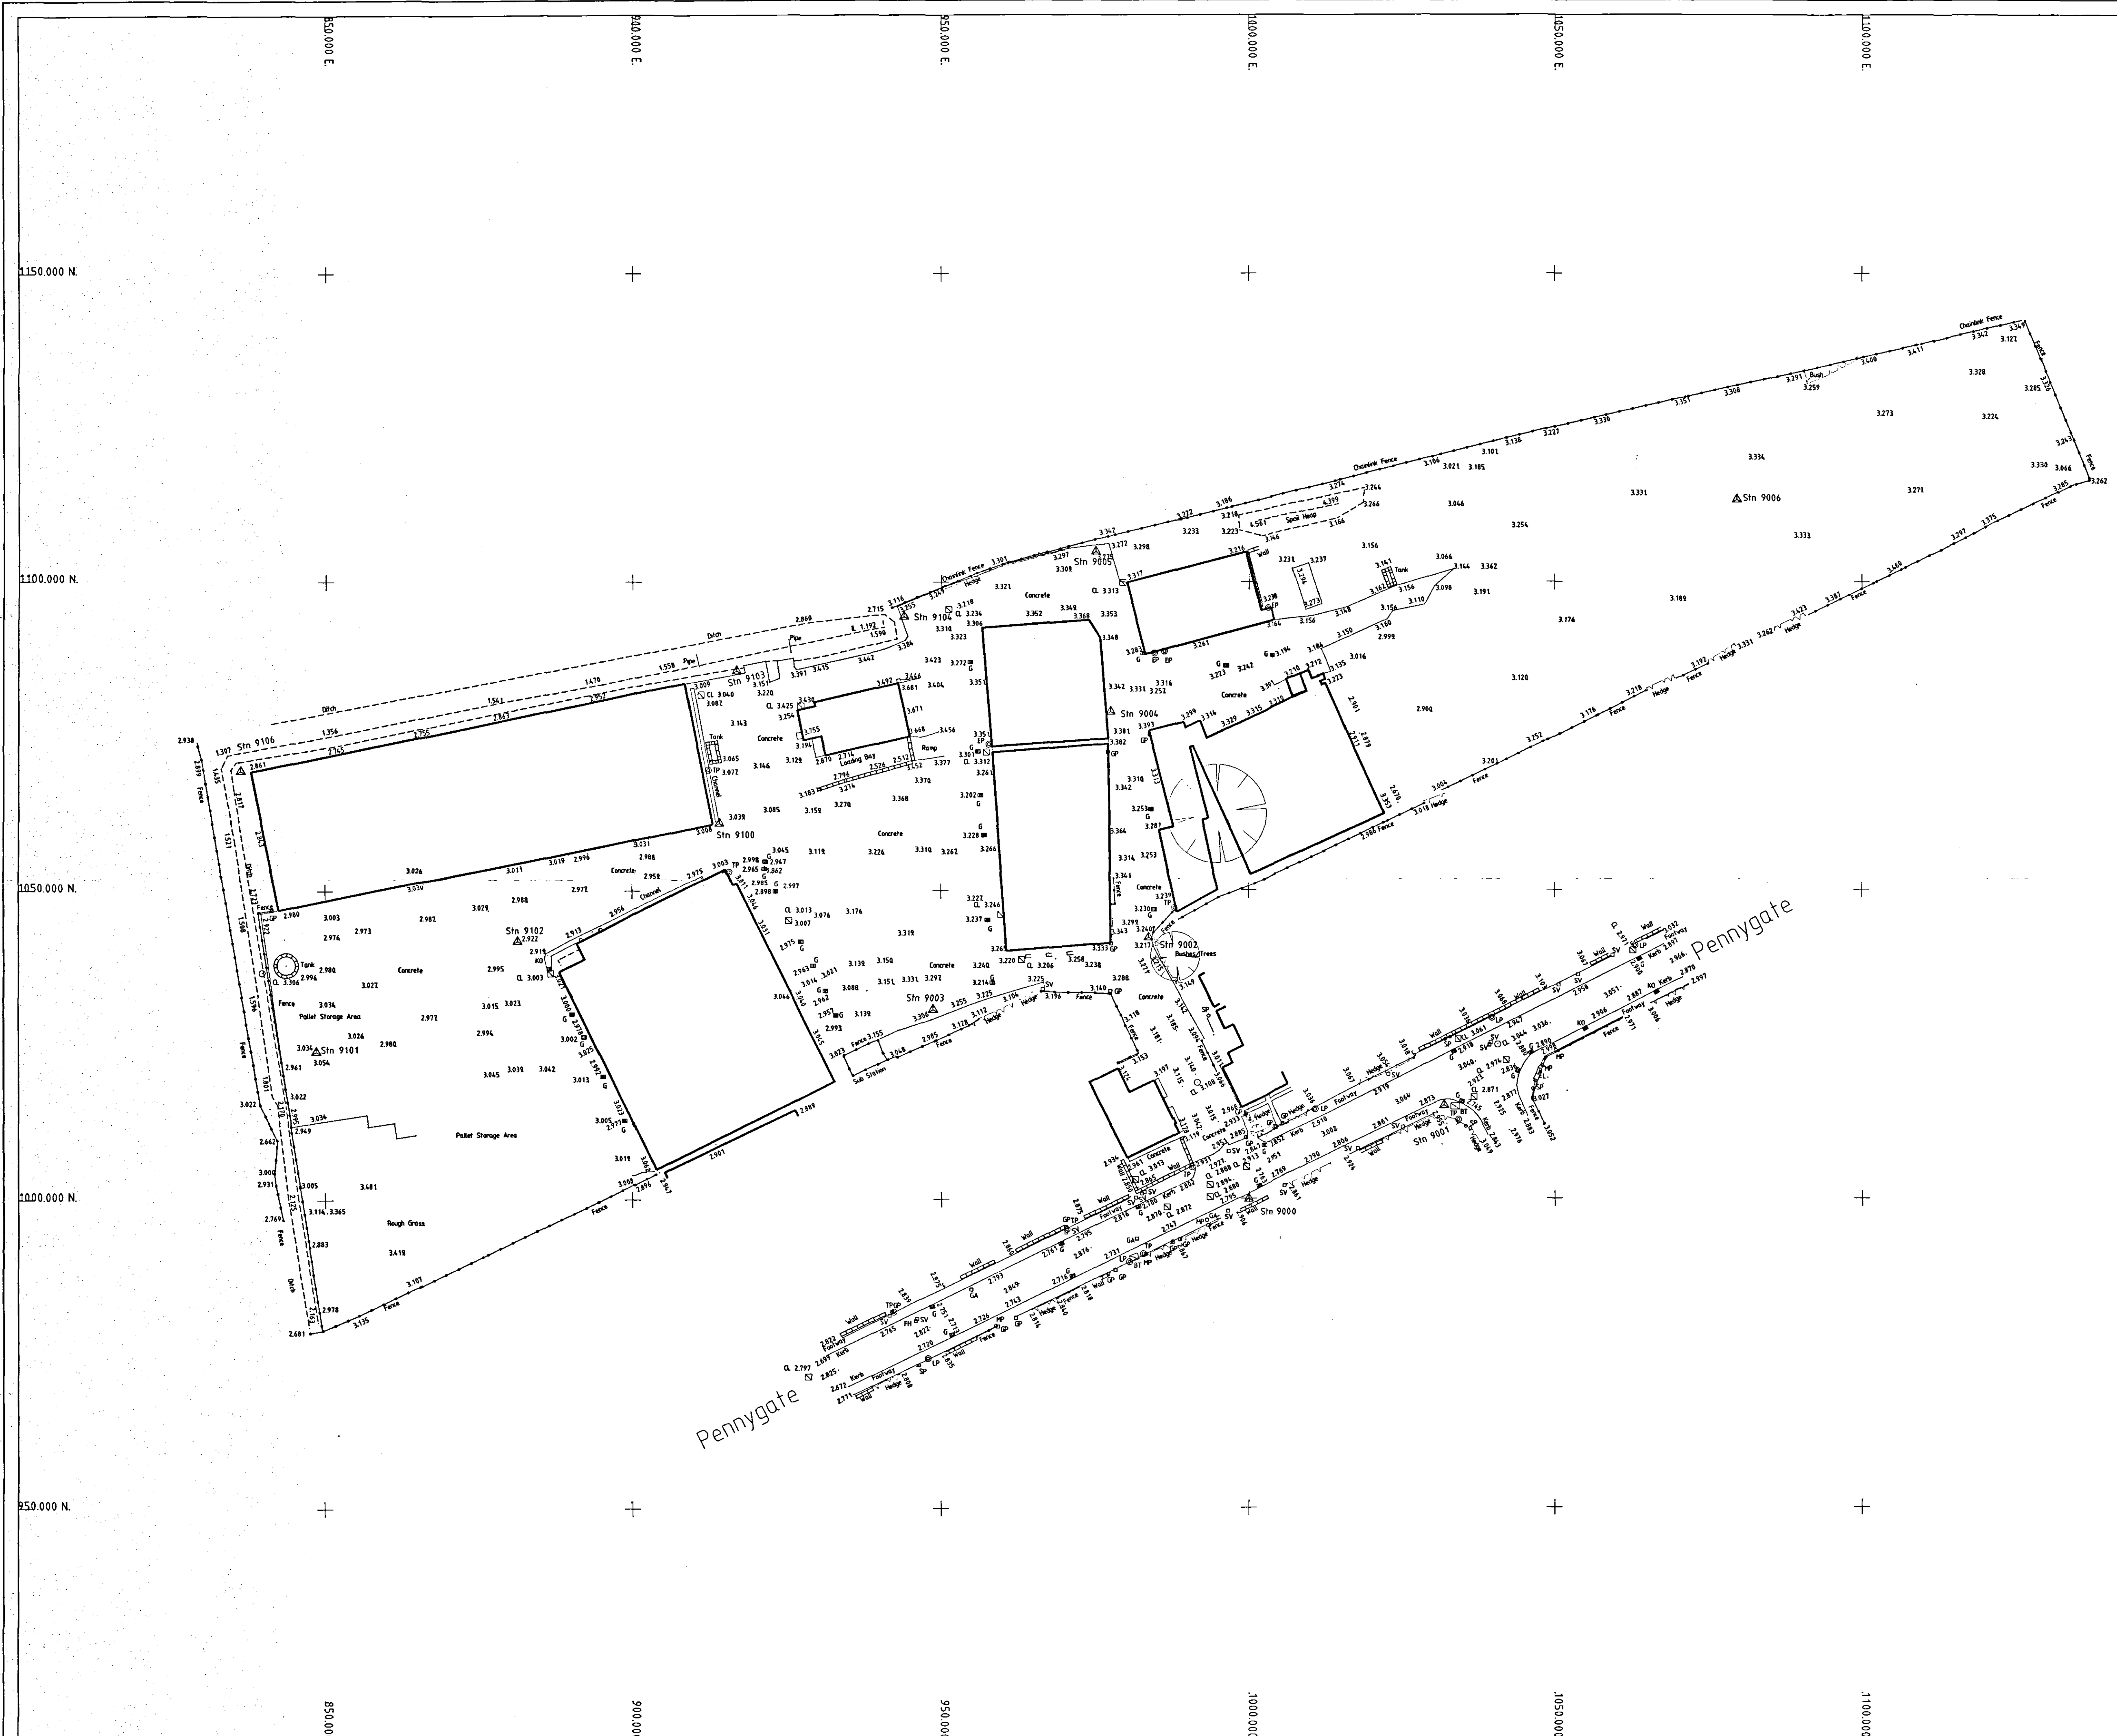

KEY

- BUILDING
- FENCE
- OVERHEAD ELECTRIC
- UNDERGROUND ELECTRIC
- BANK EDGE
- STORM LINE
- POLE LINE
- TELECOM LINE
- GAS LINE
- KERB
- WALL
- CABLE TV
- WATER MAIN

SYMBOLS

- INVERT LEVEL
- COVER LEVEL
- WATER LEVEL
- SPOT LEVEL
- GP GATE POST
- POST
- B BOLLARD
- GP SIGN POST
- MANHOLE
- G Gully
- NO KERB OFFSET
- SV STOP VALVE
- WH WATER PETER
- PH FIRE HYDRANT
- MP MARKER POST
- GA GAS VALVE
- EL ELECTRIC BOX
- EP ELECTRIC POLE
- TP TELEPHONE POLE
- BT BOTTOM TELECOM BOX
- LP LAMP POST

NOTES

- Survey plotted to assumed local metric grid.
- All levels related to OSM, 3.51M, Pennygate.

Initial Survey Date: 15 DEC 2003 Initials: DJS

STATIONS			
Ref.	Easting	Northing	Height
9000	1000.000	1000.000	2.889
9001	1031.965	1015.198	2.945
9002	983.745	1042.394	3.244
9003	948.755	1030.857	3.312
9004	977.557	1079.106	3.382
9005	975.156	1104.938	3.294
9006	1078.720	1113.271	3.549
9100	916.088	1061.248	3.010
9101	848.547	1024.187	3.074

Rev.	Amendments	Date

Client: **BROADGATE HOMES**

Project Title: **PENNYGATE SPALDING**
LINCOLNSHIRE & DEREHAM DISTRICT
Drawing Title: **05 SEP 2003**
Ref: **OGL SURVEY**

Scale: 1:500	Date: 20 DEC 2003
Drawing No: AS1229/1	Rev:
CAD File: BROASPP1	Est Title: DWG12291
Drawn By: D.J.SMITH	Checked By:

AXIS SURVEYS LTD.
CHARTERED LAND SURVEYORS
10 SYCAMORE DRIVE
LOUTH
LINCOLNSHIRE
LN11 8RT
TEL (01507) 606397
FAX (01507) 354050