





SECOND FLOOR LAYOUT

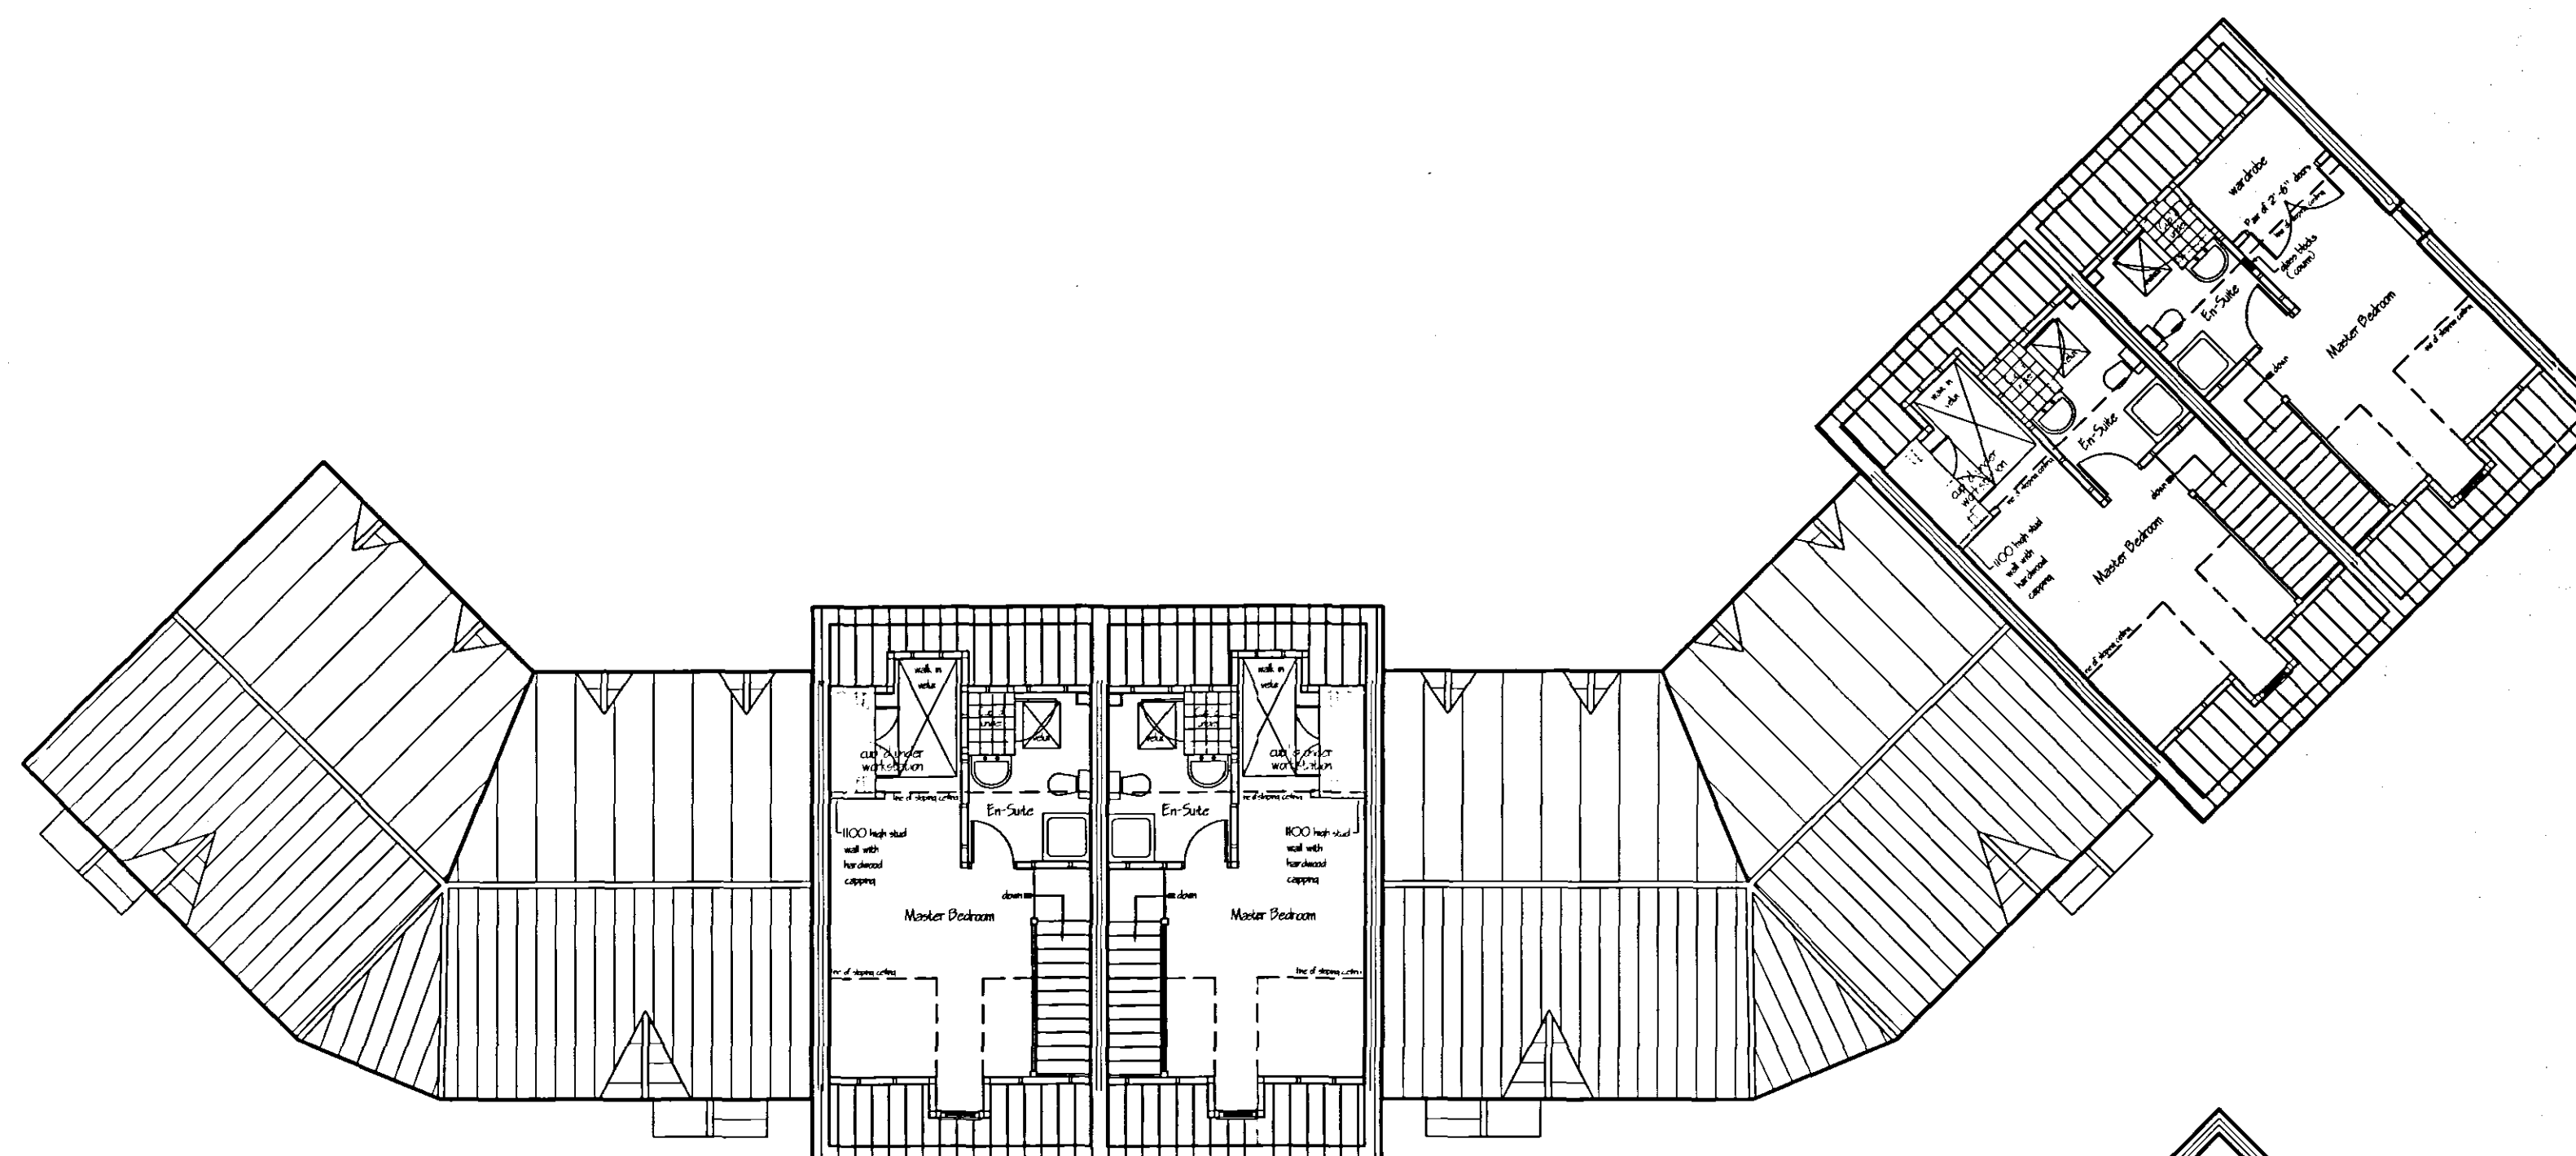

FIRST FLOOR LAYOUT

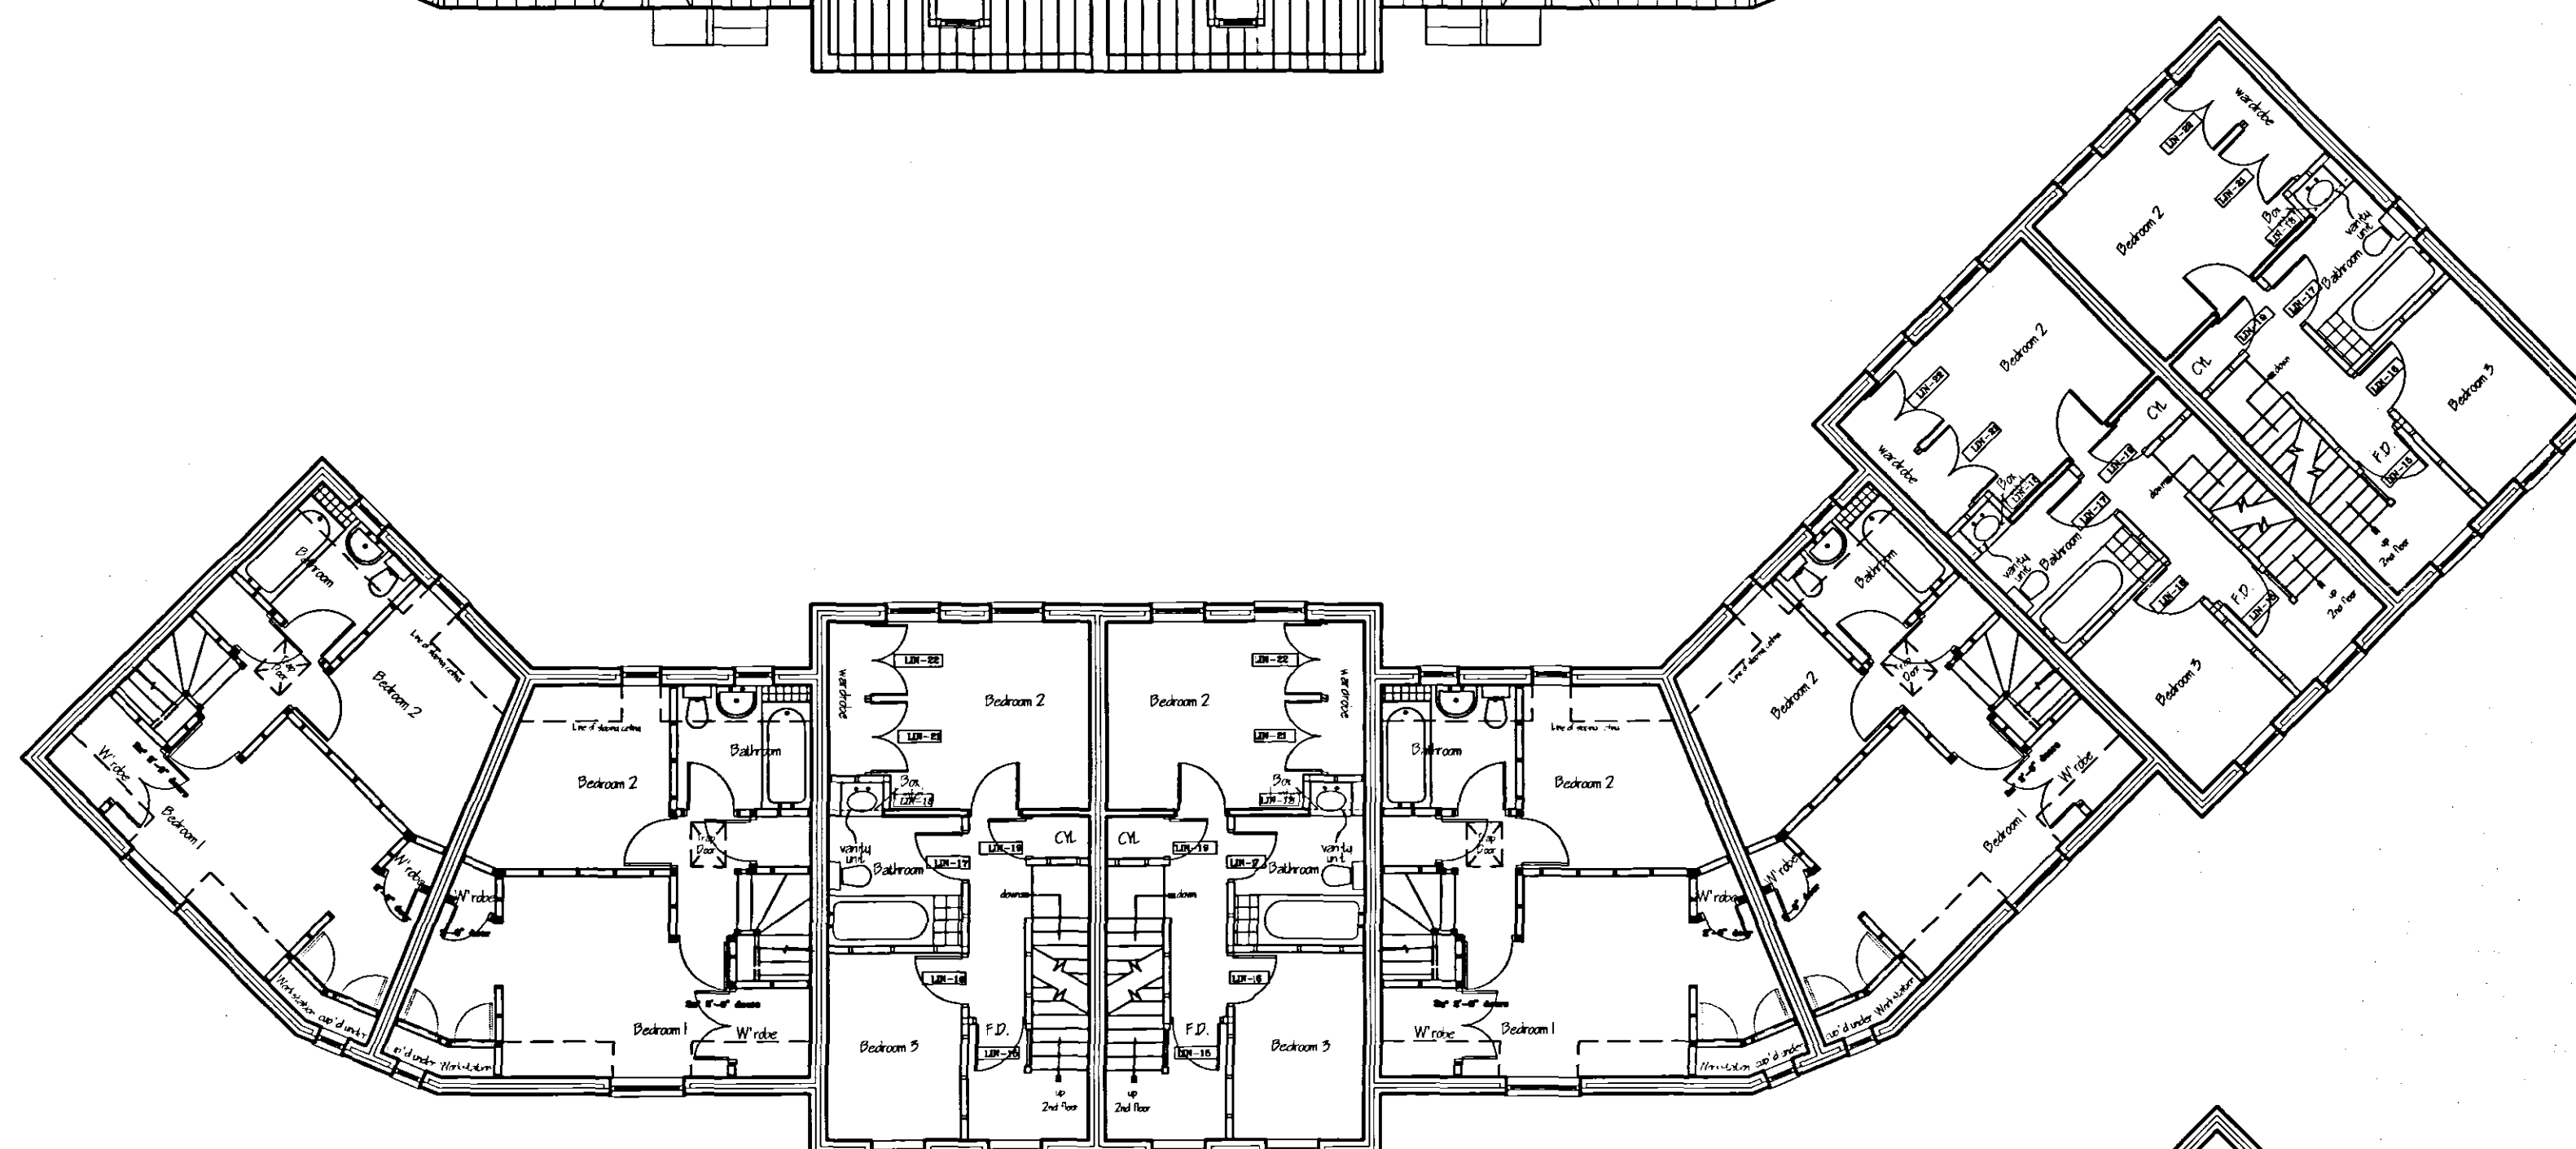

GROUND FLOOR LAYOUT

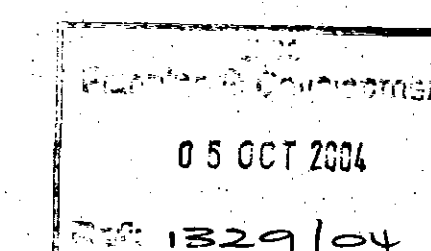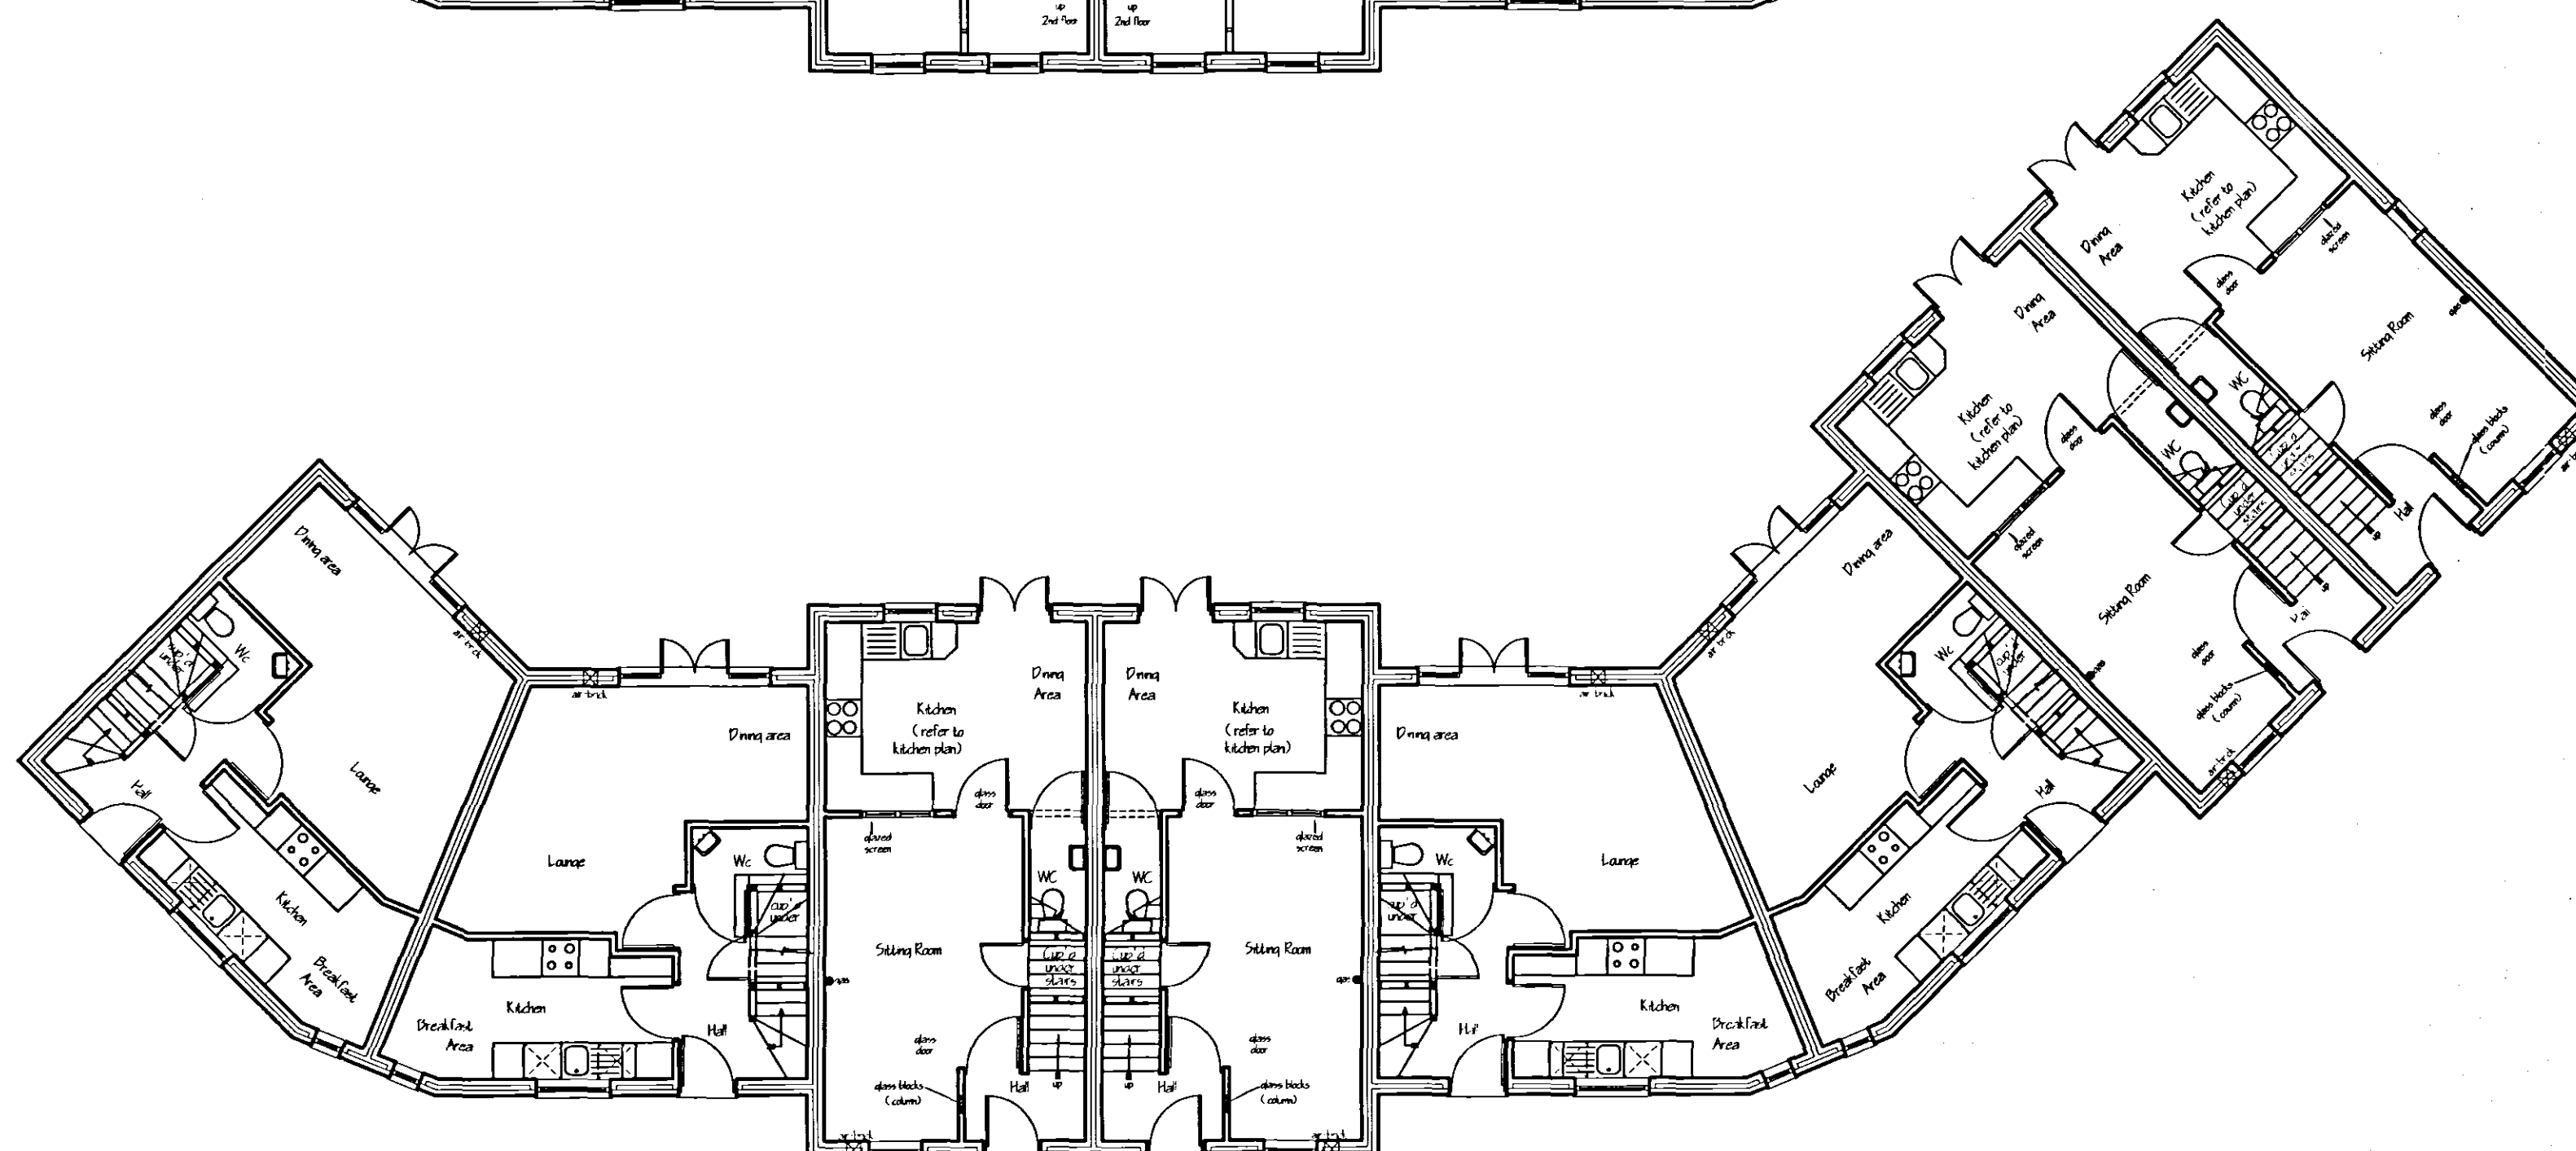

Broadgate Homes Limited
Broadgate House, Weston Hills,
Spalding, Lincolnshire. PE12 6DB.
Telephone: 01406 380532 Fax: 01406 380014

PROJECT TITLE

Plots 12 to 19
Pennygate-
West End Cold Stores
Spalding

DRAWING

FLOOR LAYOUT

REV	DESCRIPTION	DATE	BY

SCALE
1:100

DRAWN
LB

DATE
JULY 2004

DRAWING No.
0401/12 to 19-01

