


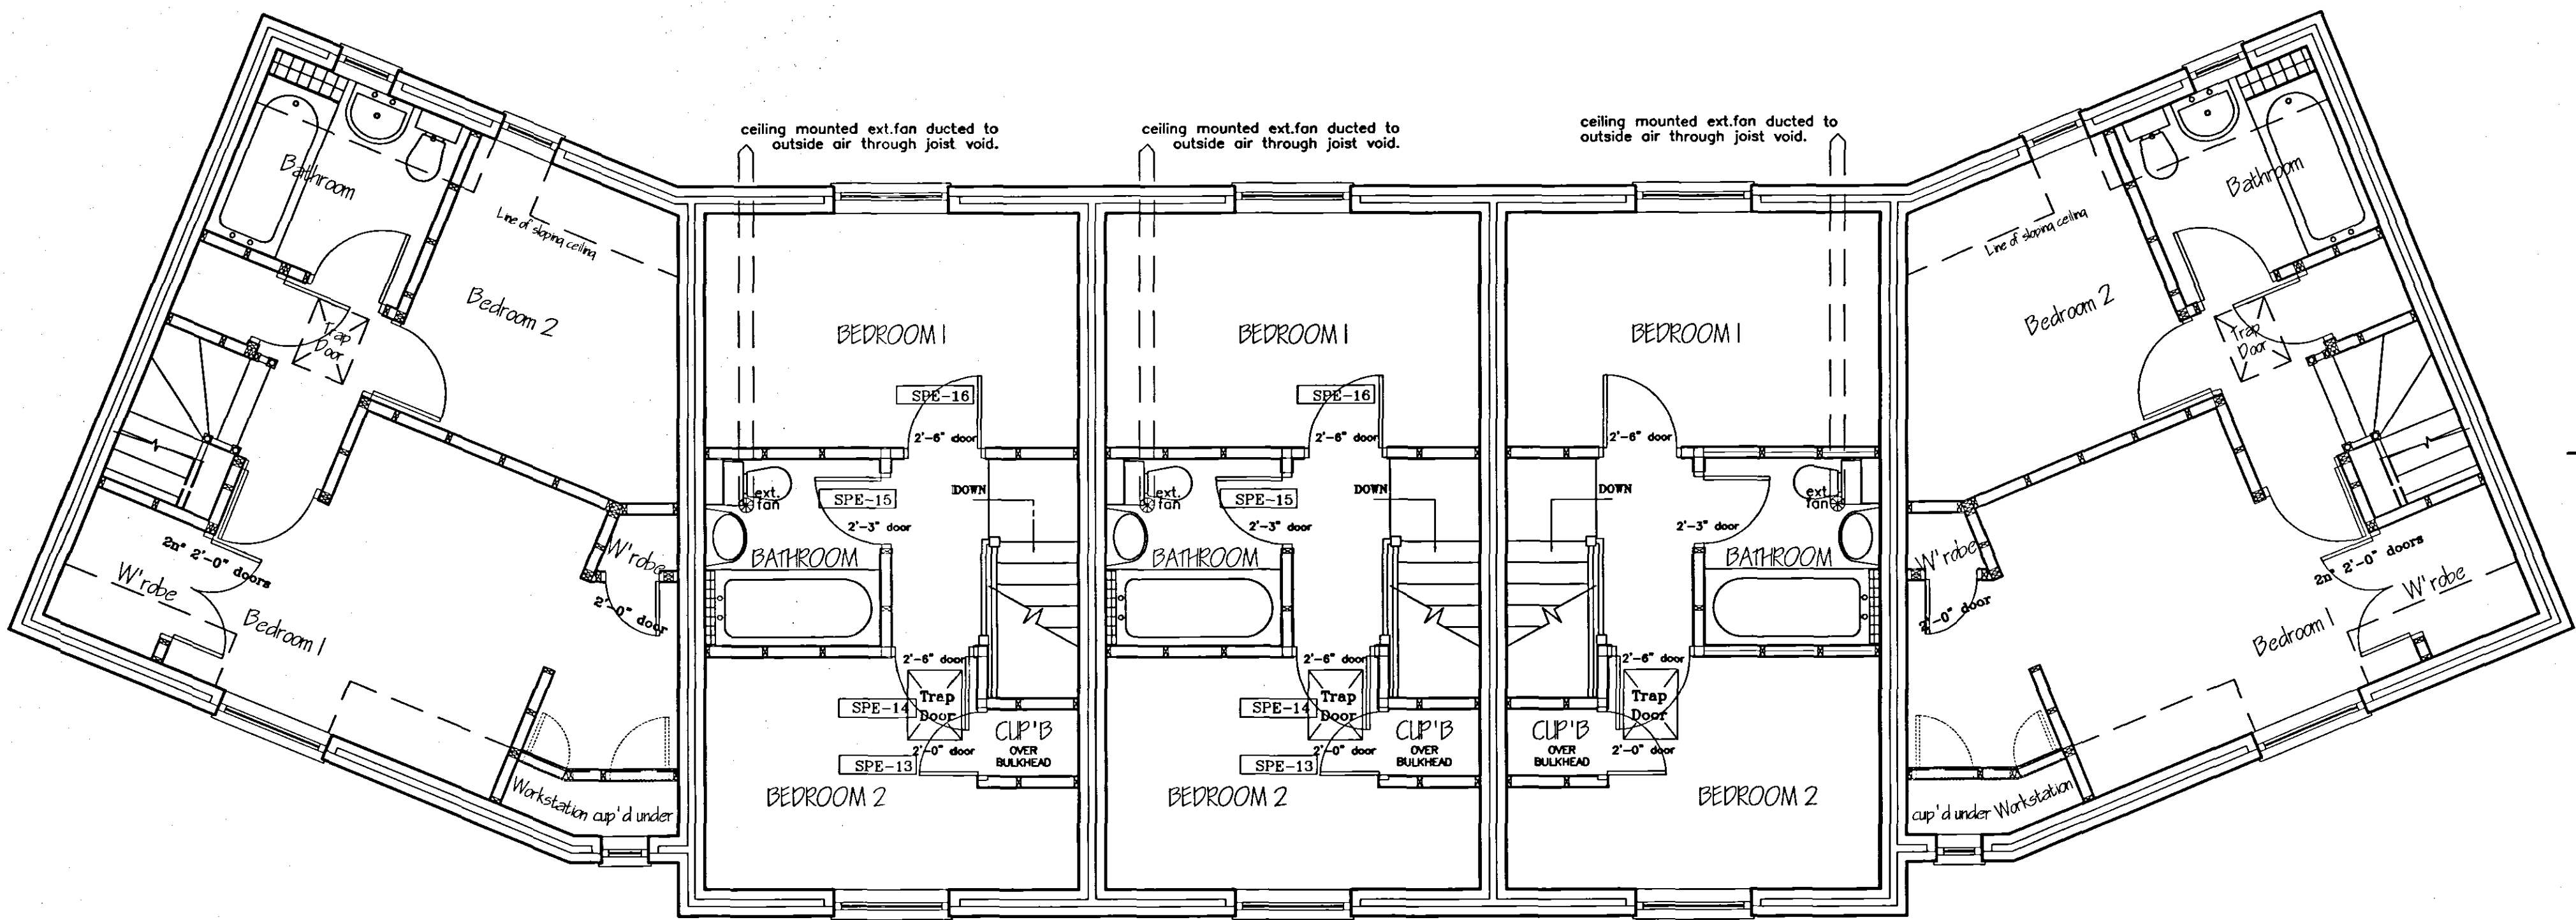
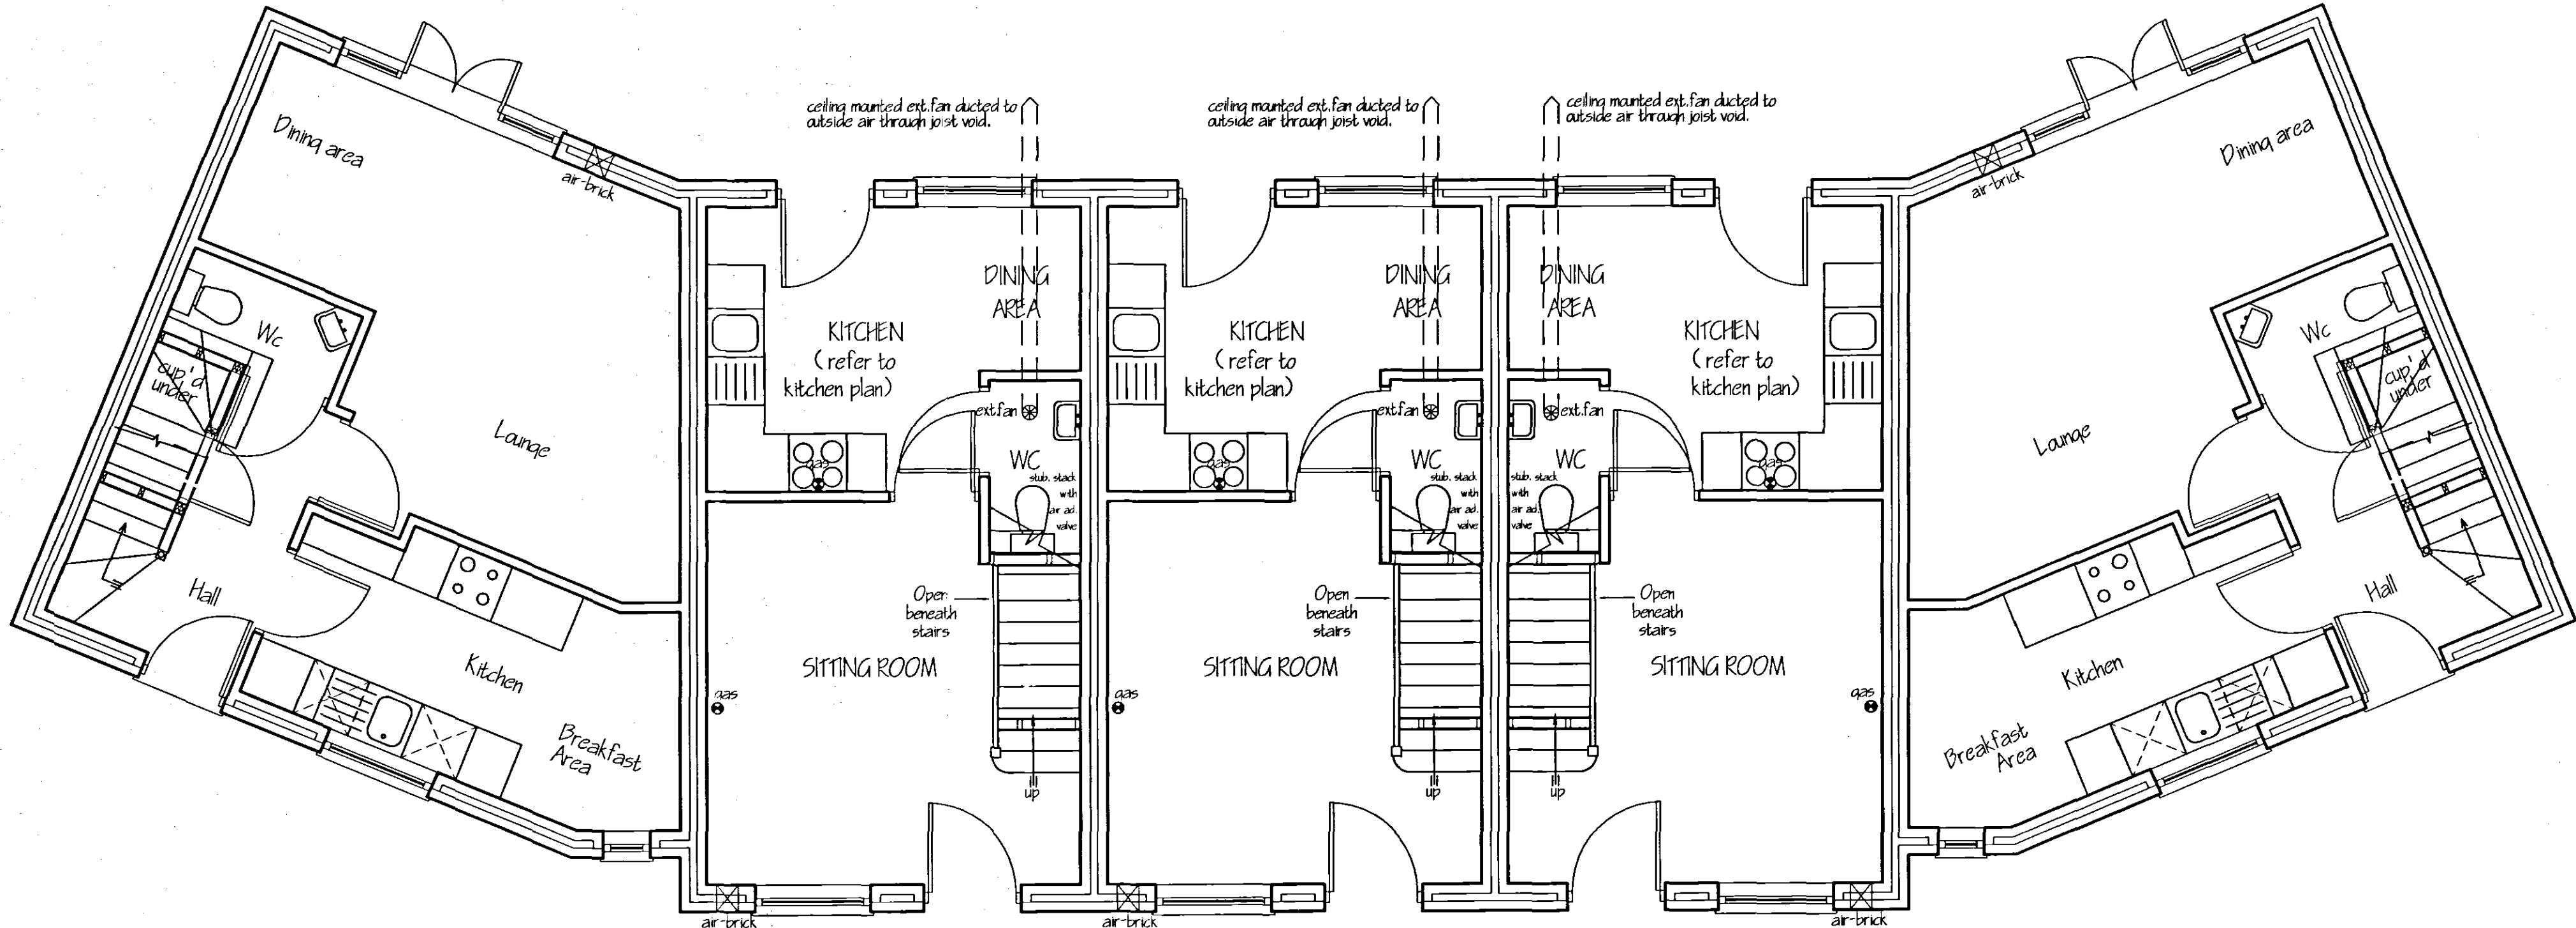
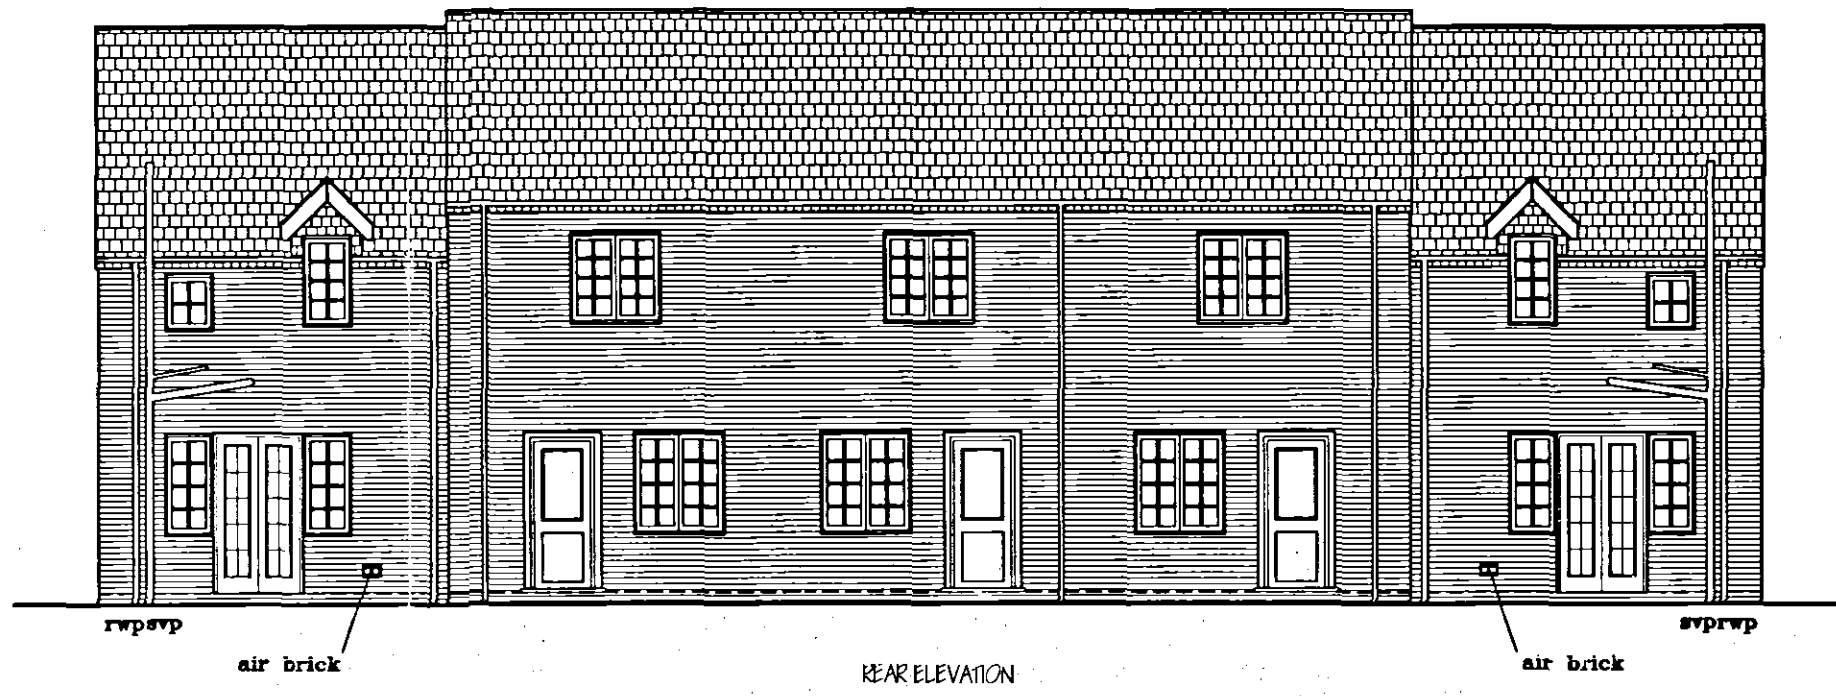


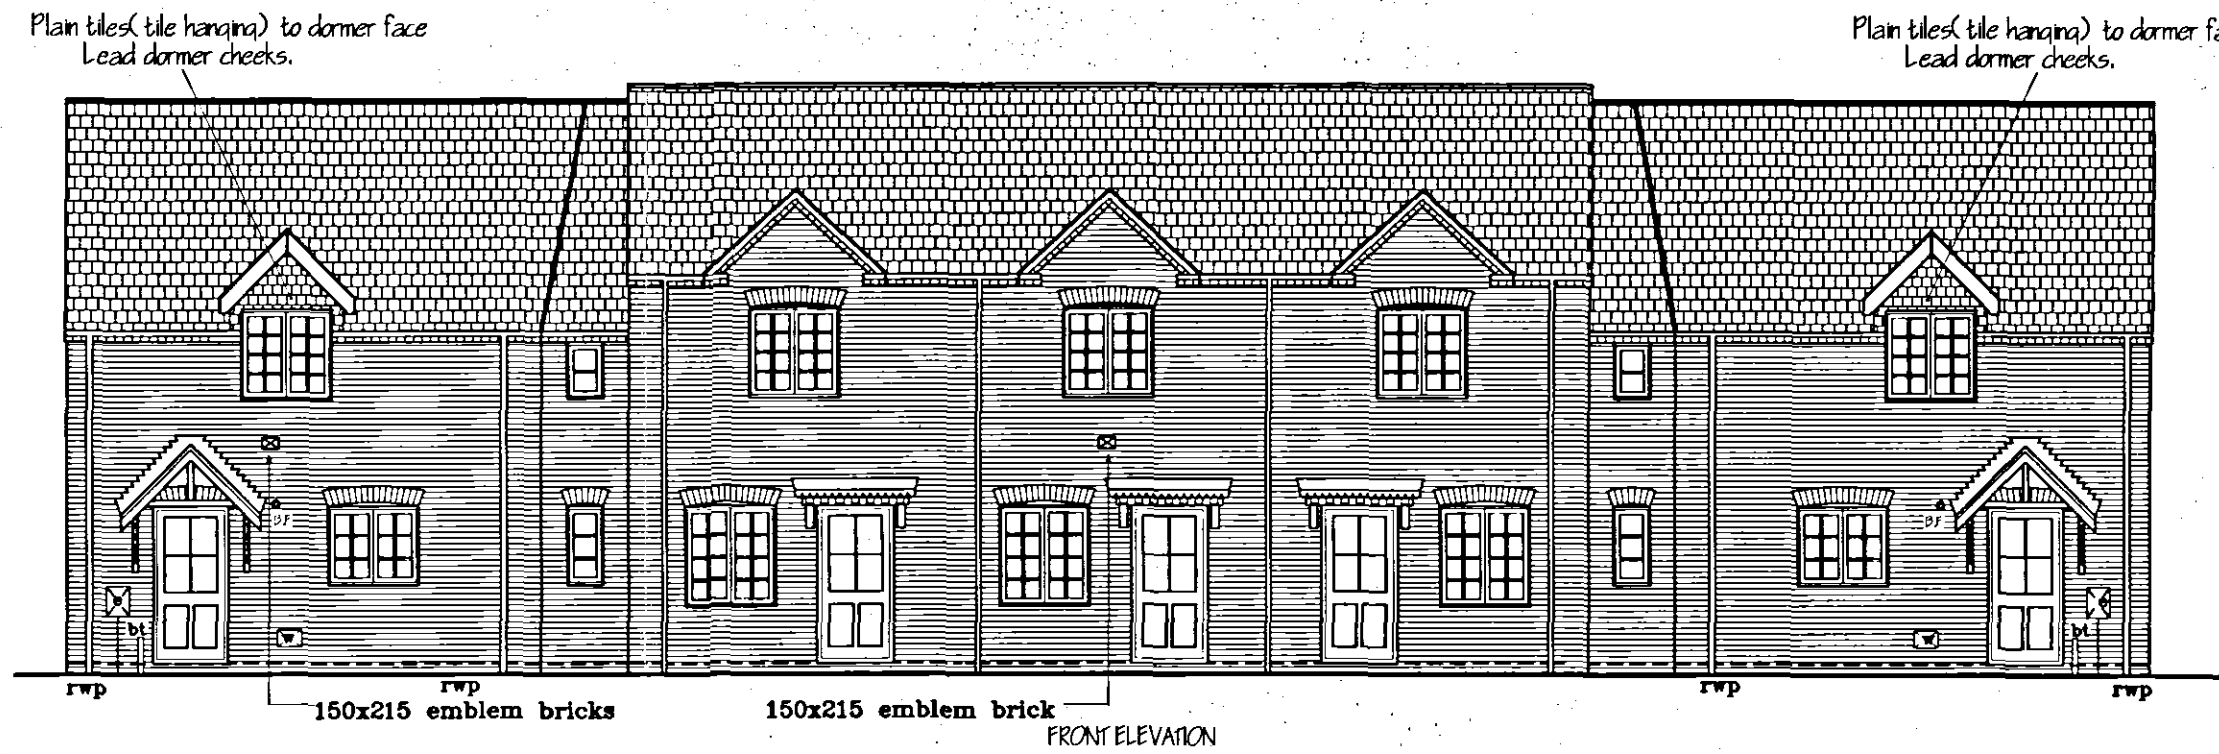

FIRST FLOOR LAYOUT

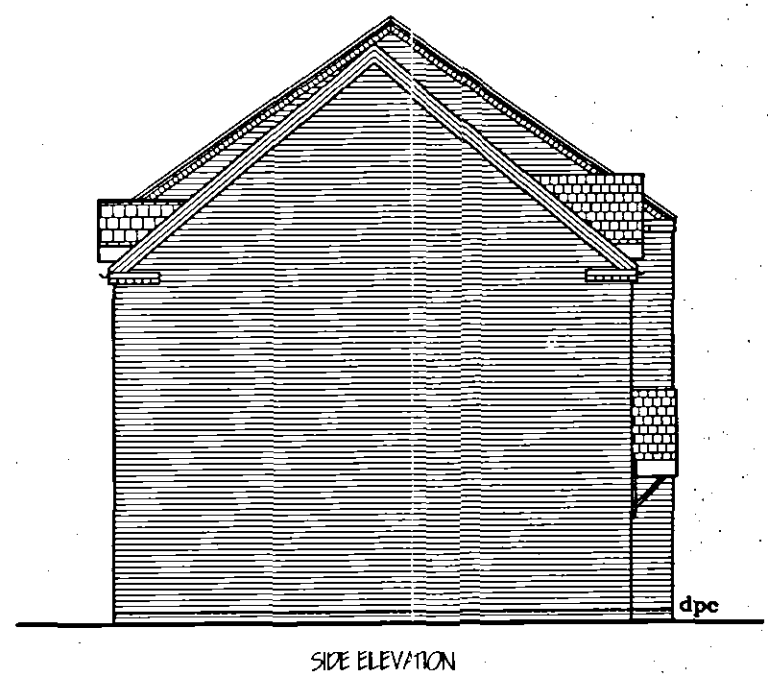

GROUND FLOOR LAYOUT

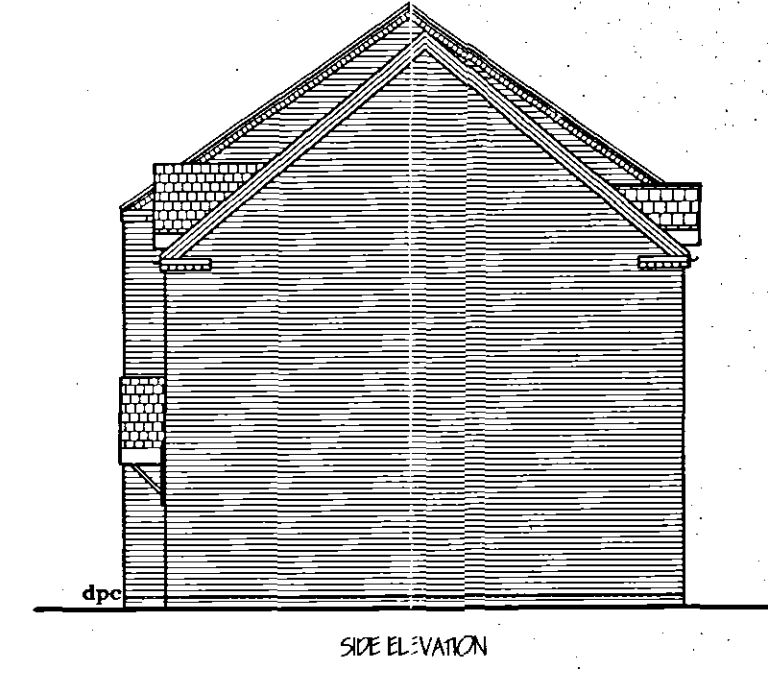

05 OCT 2004
1329/04



Broadgate Homes Limited
Broadgate House, Weston Hills,
Spalding, Lincolnshire. PE12 6DB.
Telephone: 01406 380532 Fax: 01406 380014

PROJECT TITLE

Plots 28 to 32.
Pennygate-
West End Cold Stores.
Spalding.
Lincs

DRAWING

FLOOR LAYOUT
& ELEVATIONS

REV	DESCRIPTION	DATE	BY

SCALE
1:50 1:100

DRAWN
ASZ JJT

DATE
JULY 2004

DRAWING No.
0401/28 to 32-01

DETERMINED
PLANS