


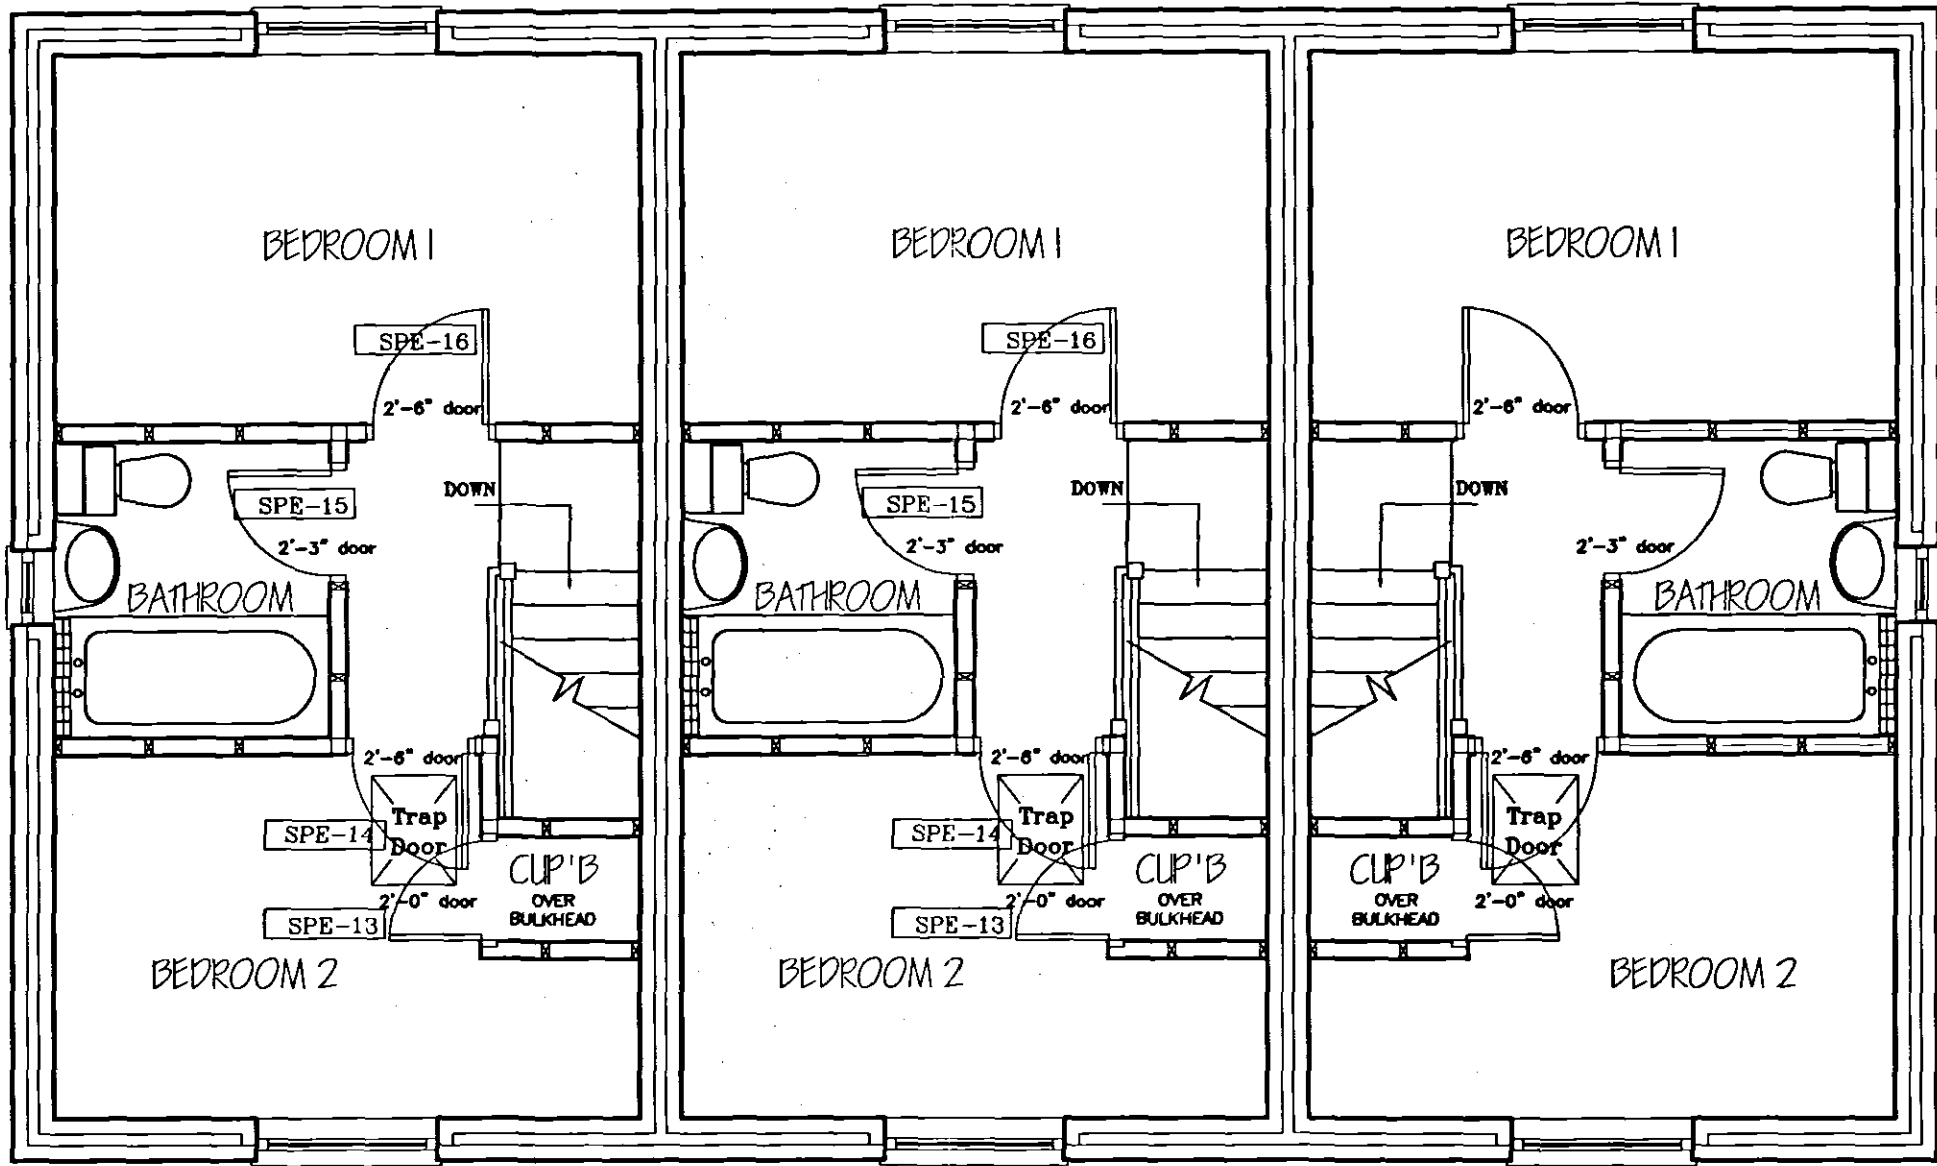
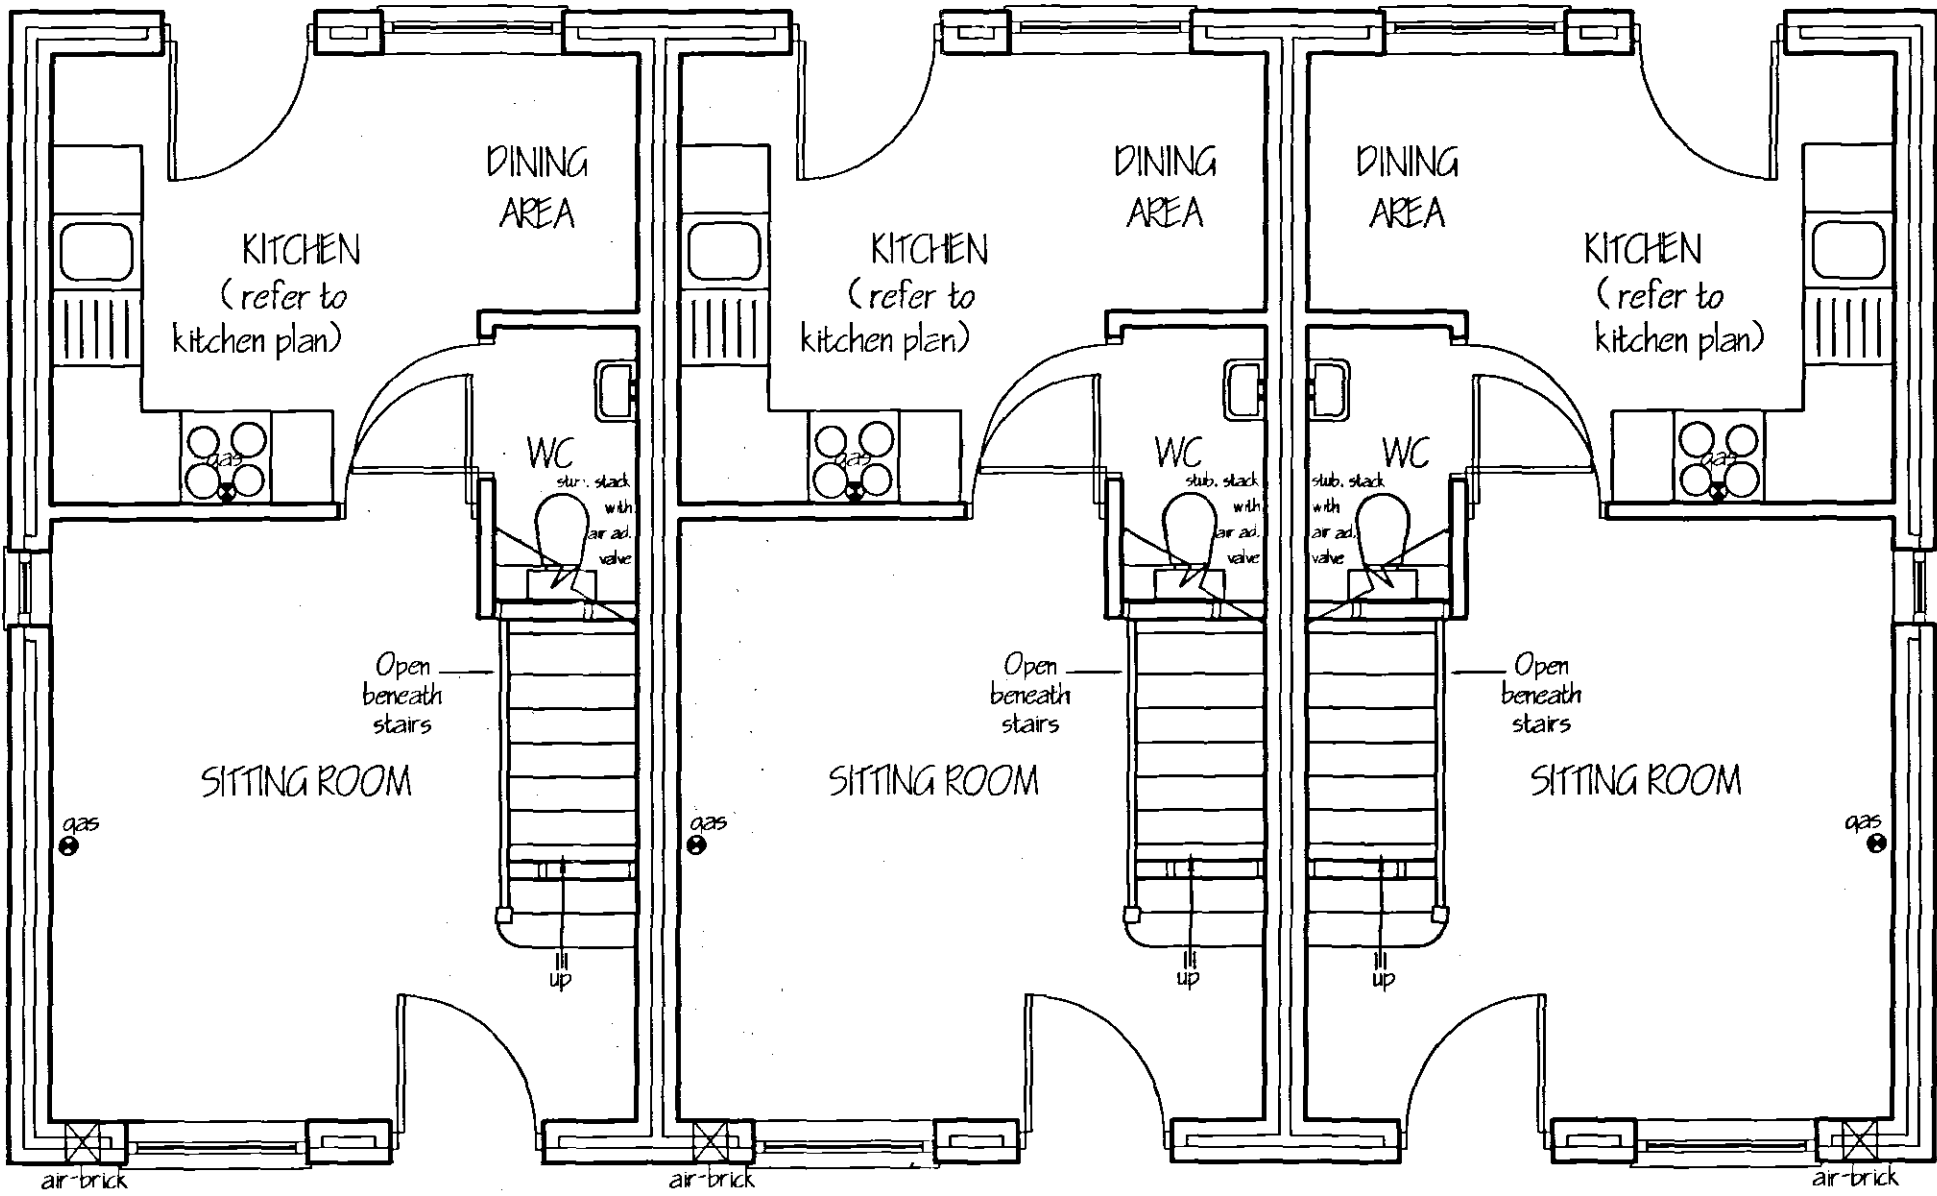
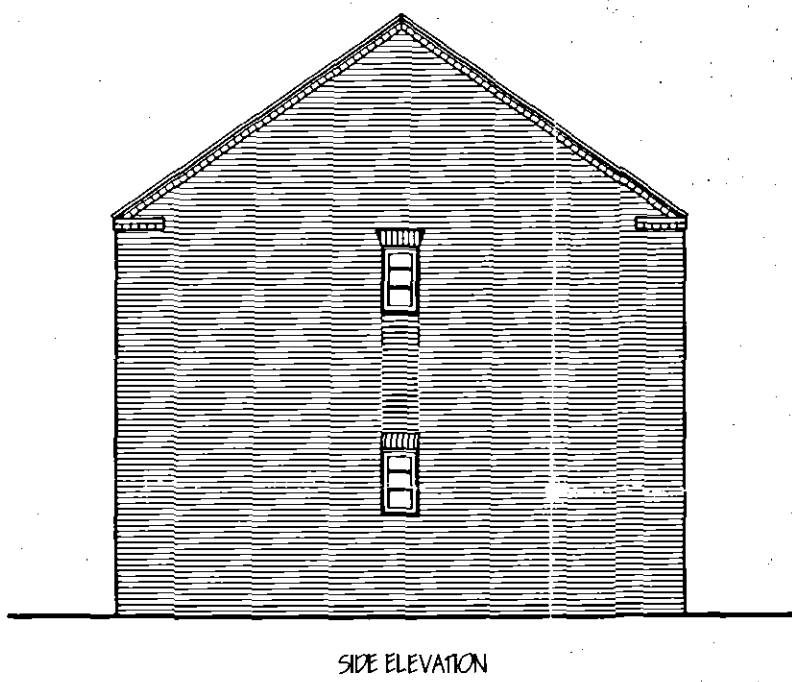
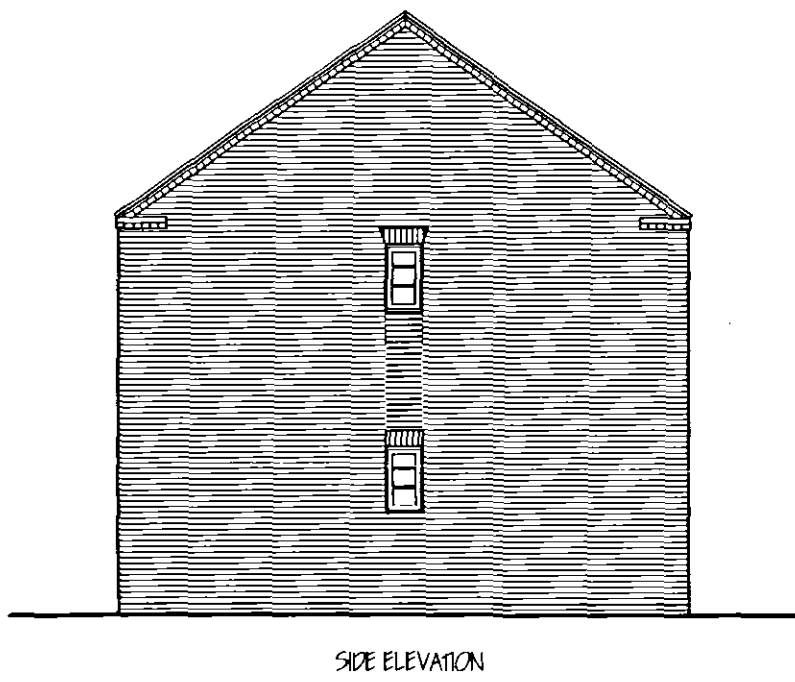


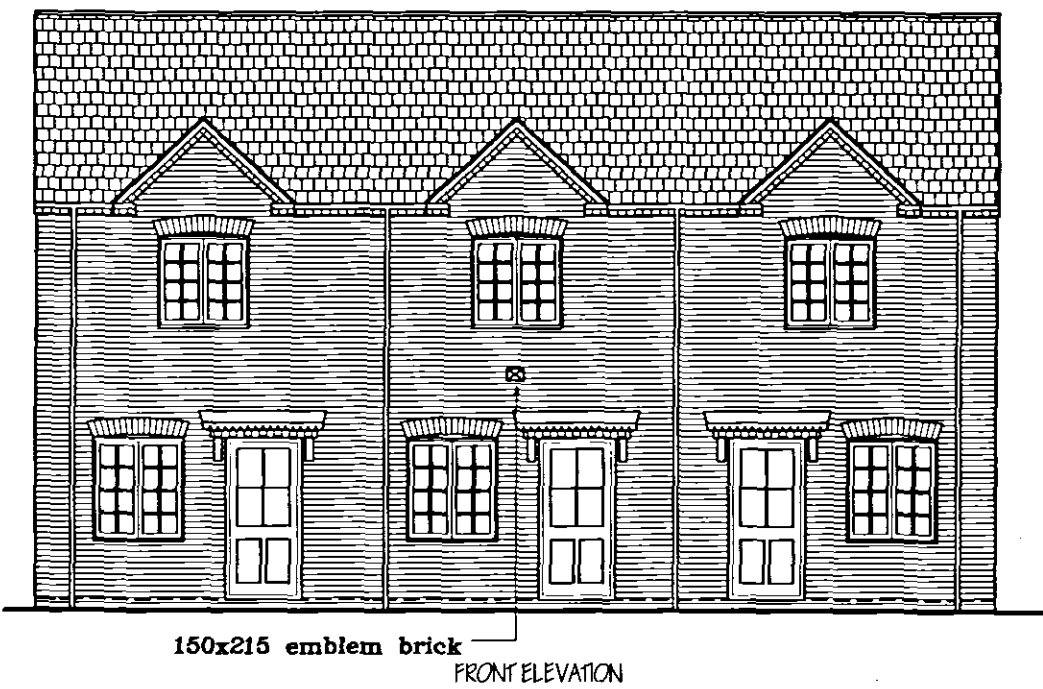

FIRST FLOOR LAYOUT

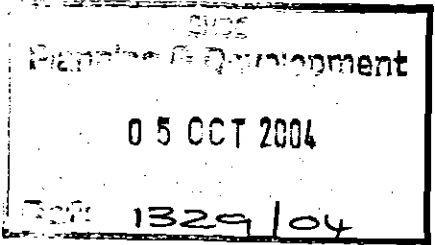

GROUND FLOOR LAYOUT

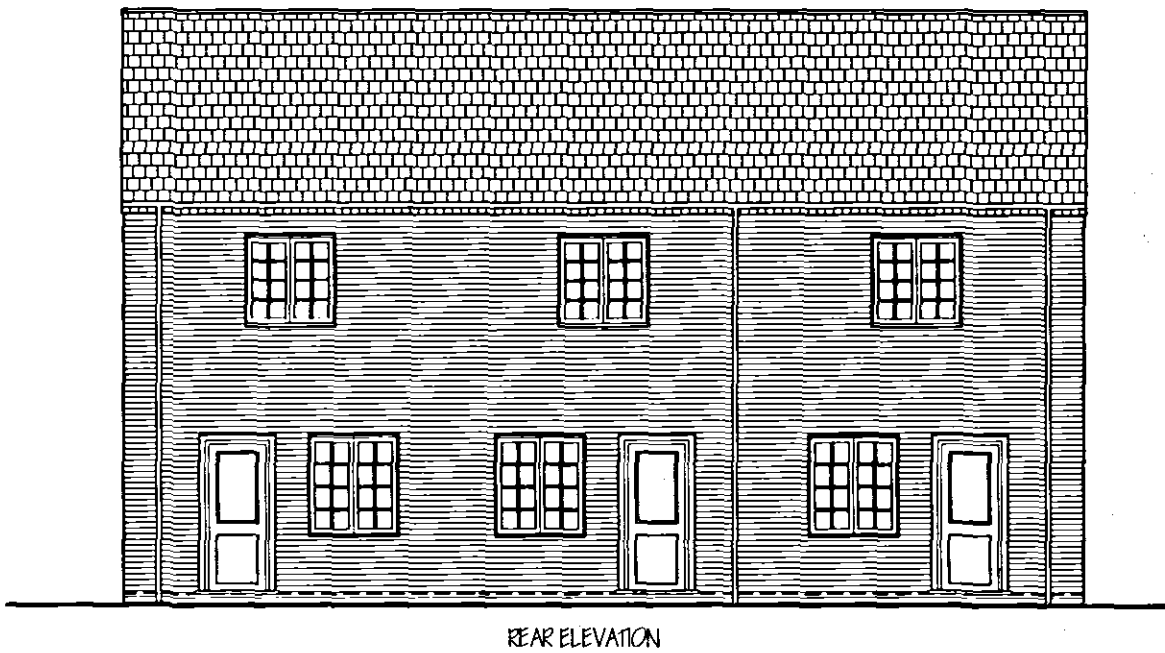

Broadgate Homes Limited
Broadgate House, Weston Hills,
Spalding, Lincolnshire. PE12 6DB.
Telephone: 01406 380532 Fax:01406 380014

PROJECT TITLE

Plots 9, 10, 11
Pennygate-
West End Cold Stores
Spalding

DRAWING

FLOOR LAYOUT
& ELEVATIONS

REV	DESCRIPTION	DATE	BY

SCALE 1:50	DRAWN LB JJT
DATE JUNE '04	DRAWING No. 0401/9 to 11-01

DETERMINED
PLAN