
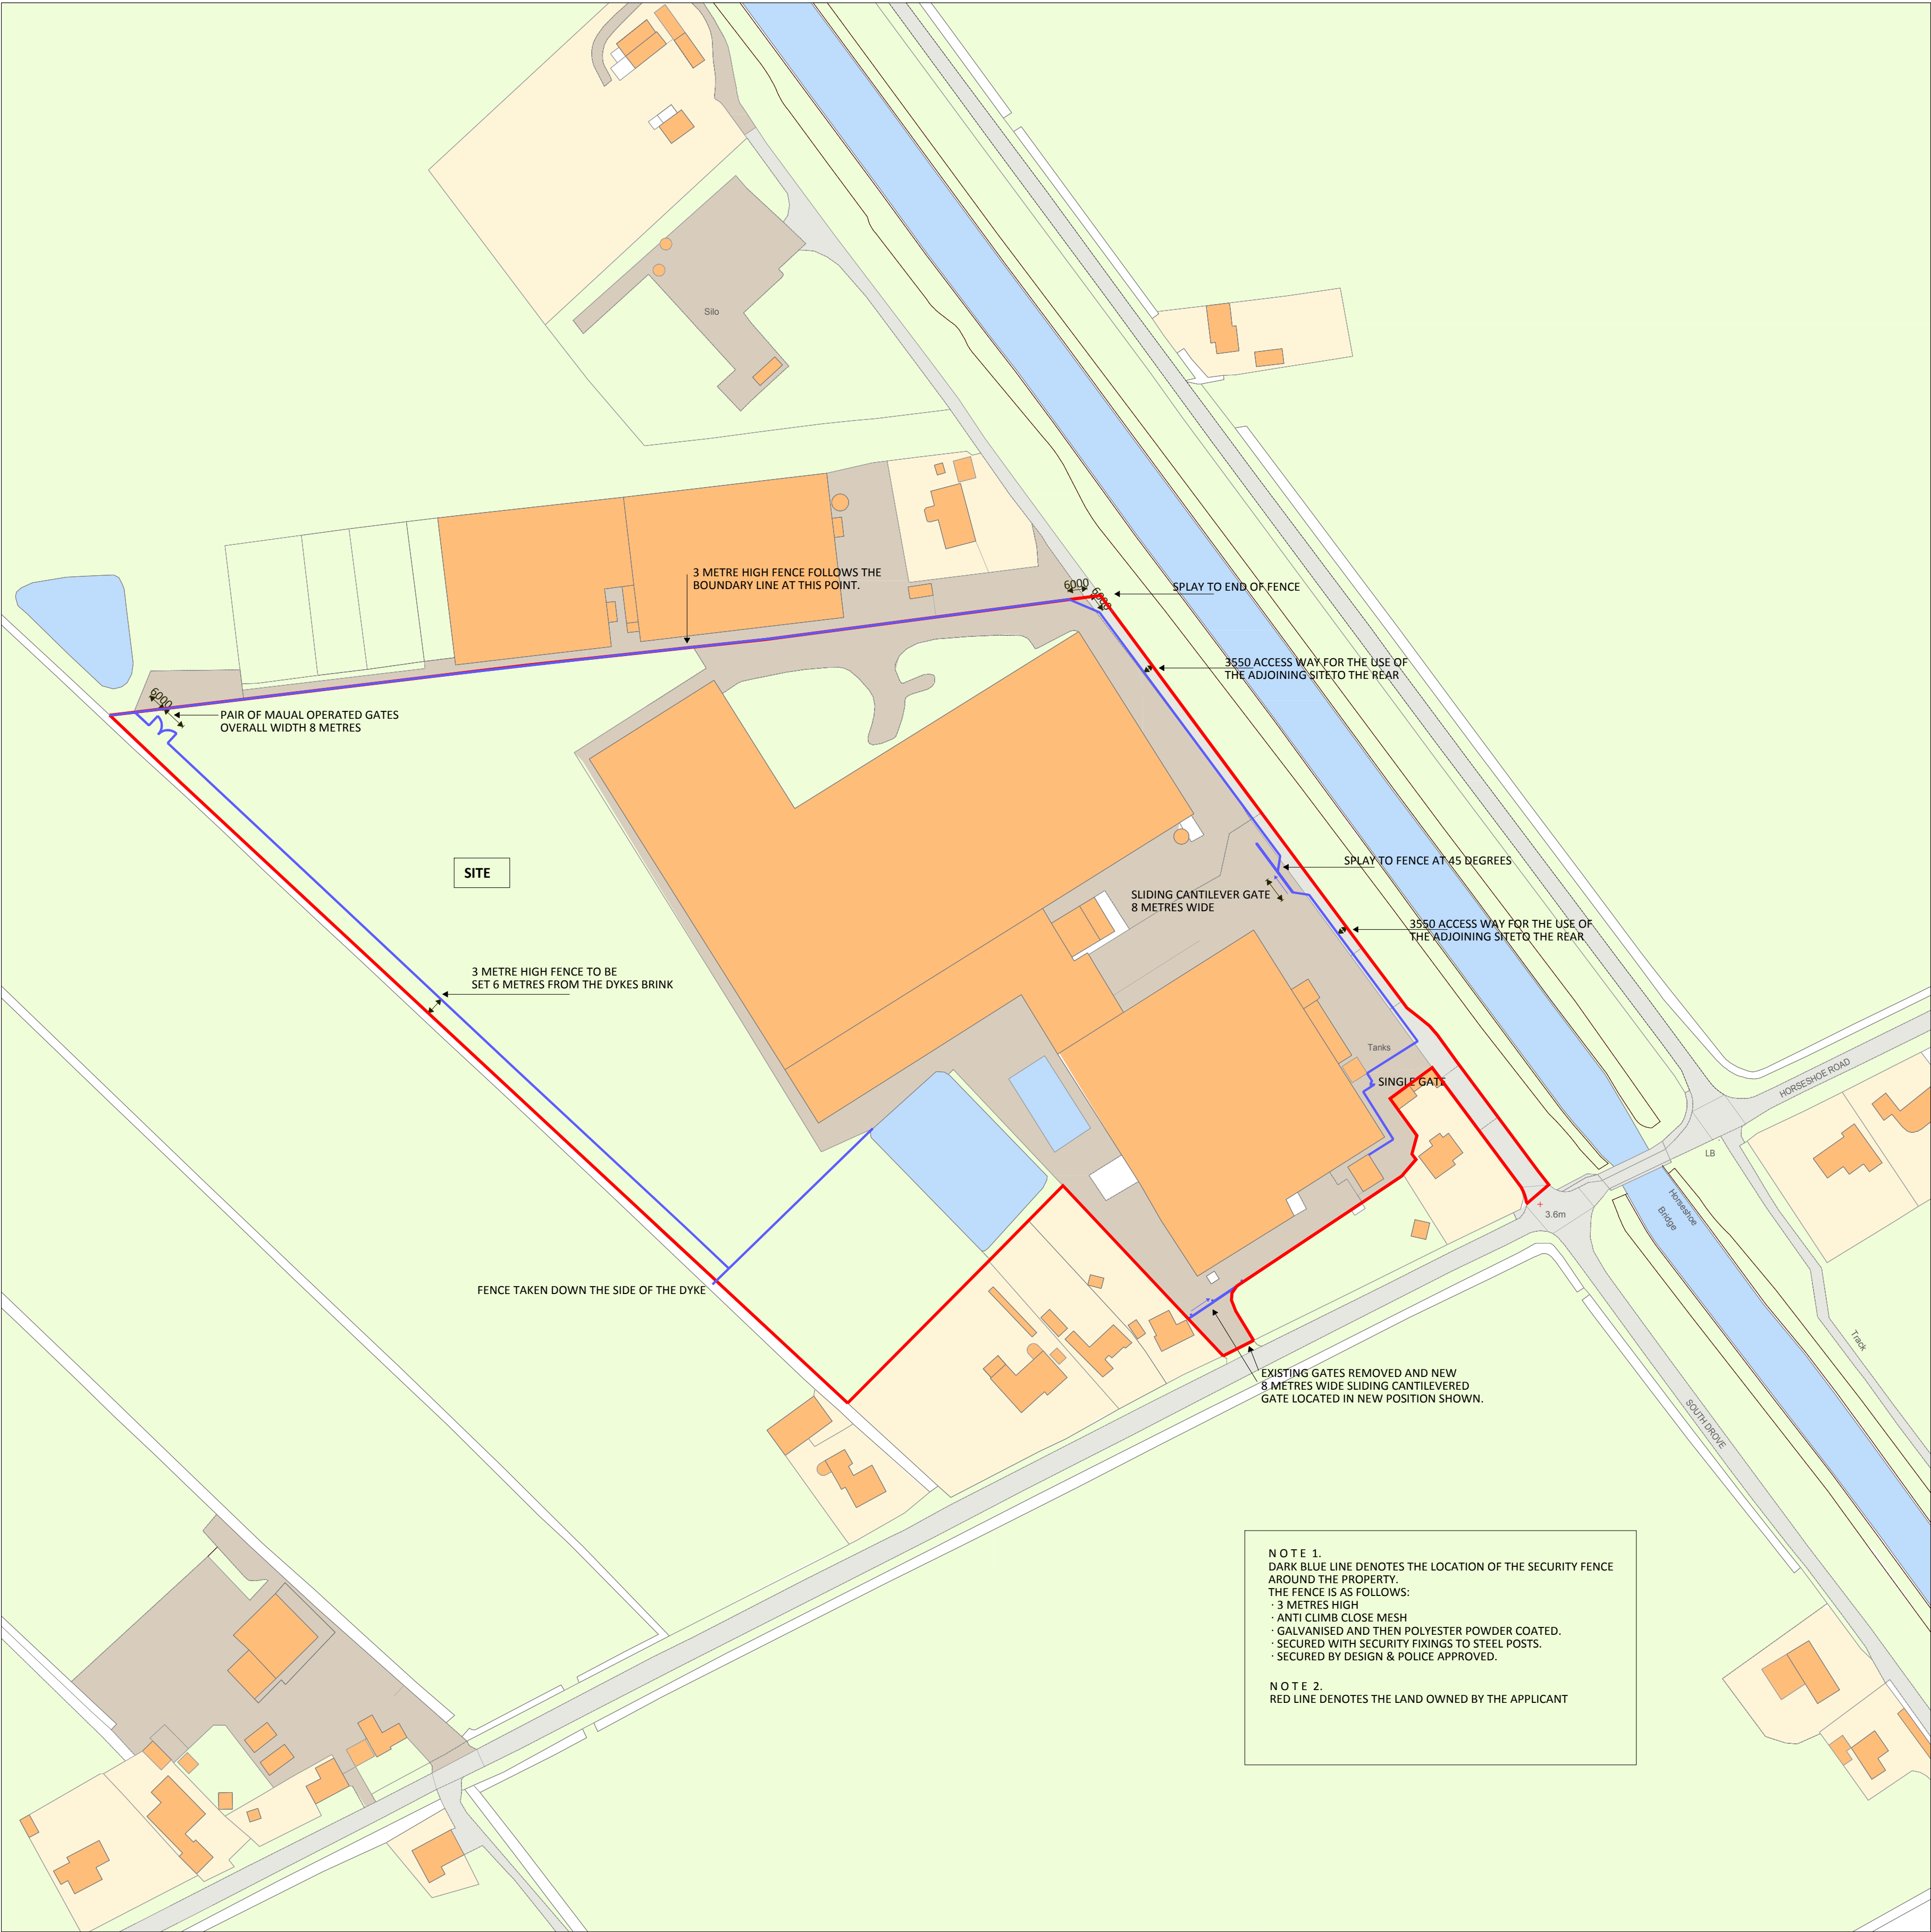


NOTES
1 Do not scale from the drawings.
2 All drawings are the copyright of sharman architecture.
3 This drawing is to be read in - conjunction with all relevant Detail Drawings, Architects Drawings, Structural Engineers Drawings & Design Specifications.
4 This drawing is intended to identify the main features and principal components. Construction work should be carried out and supervised by experienced and competent personnel and hence exhaustive detail is not required.

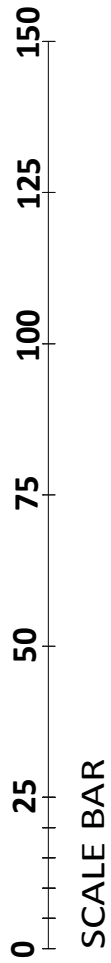

NOTE 1.
DARK BLUE LINE DENOTES THE LOCATION OF THE SECURITY FENCE AROUND THE PROPERTY.
THE FENCE IS AS FOLLOWS:
- 3 METRES HIGH
- ANTI CLIMB CLOSE MESH
- GALVANISED AND THEN POLYESTER POWDER COATED.
- SECURED WITH SECURITY FIXINGS TO STEEL POSTS.
- SECURED BY DESIGN & POLICE APPROVED.

NOTE 2.
RED LINE DENOTES THE LAND OWNED BY THE APPLICANT

SITE LOCATION PLAN

revision
A 17/12/2021 DRAWING ISSUED.

scale 1:1250 Print at A1	date DECEMBER 2021	drawn PS
-----------------------------	-----------------------	-------------

contract
BRIDGE FARM NURSERY.

title
LOCATION PLAN