


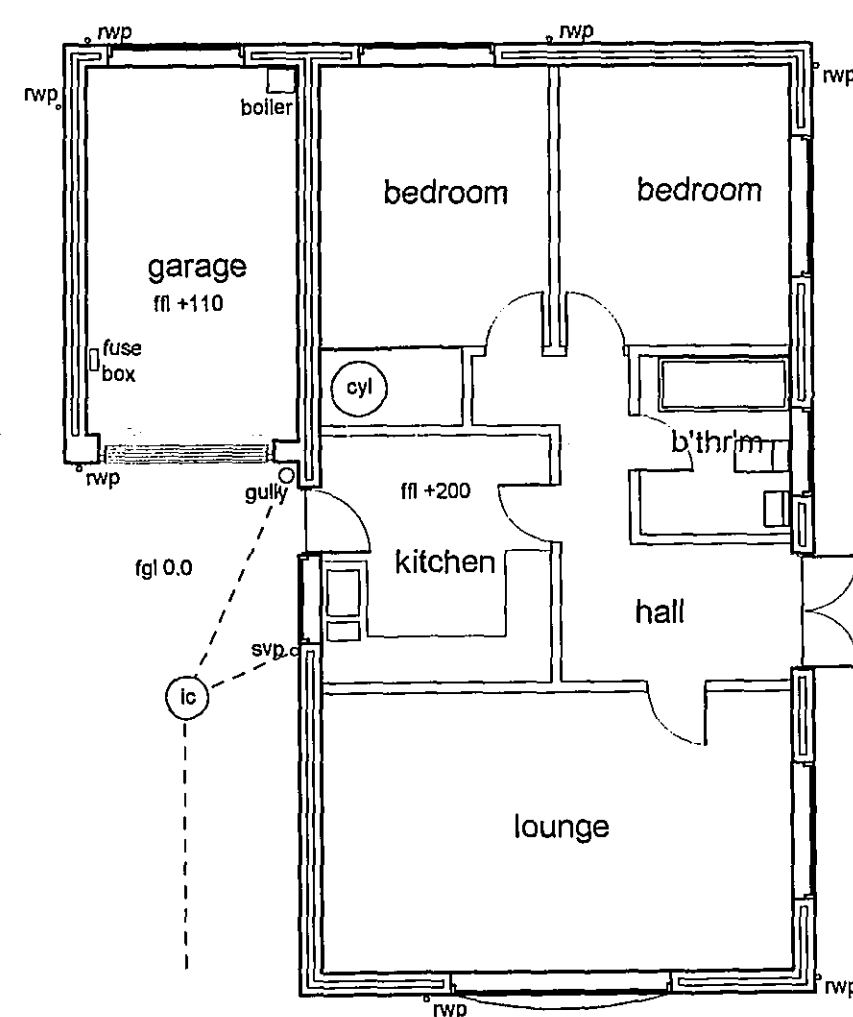


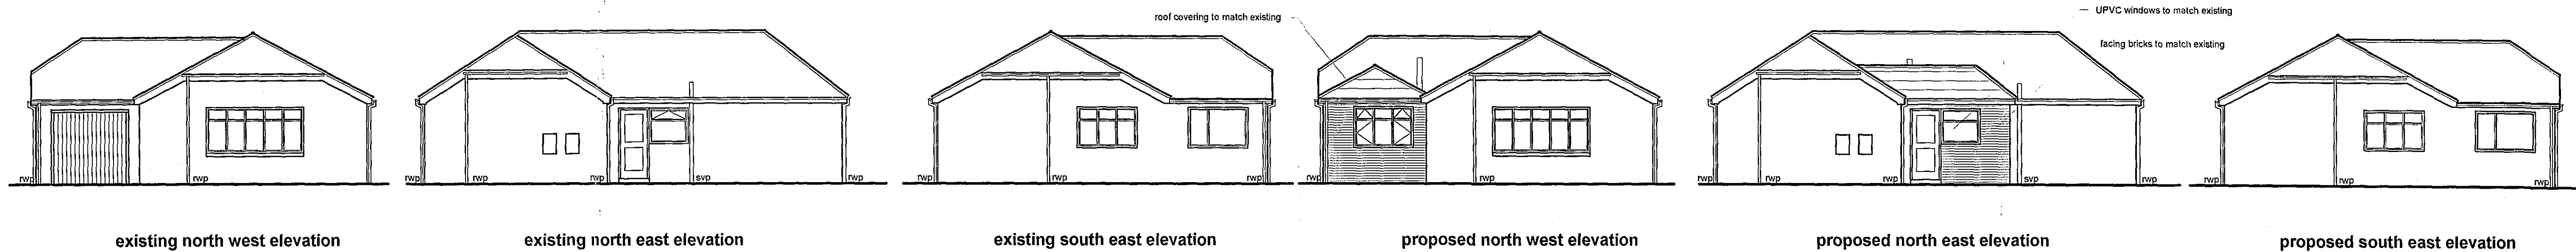


existing floor plan

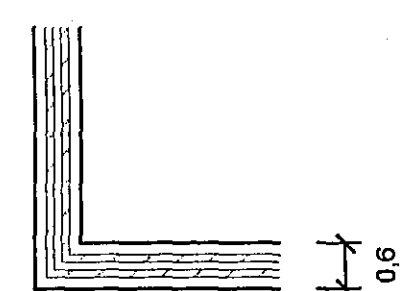


foundation plan

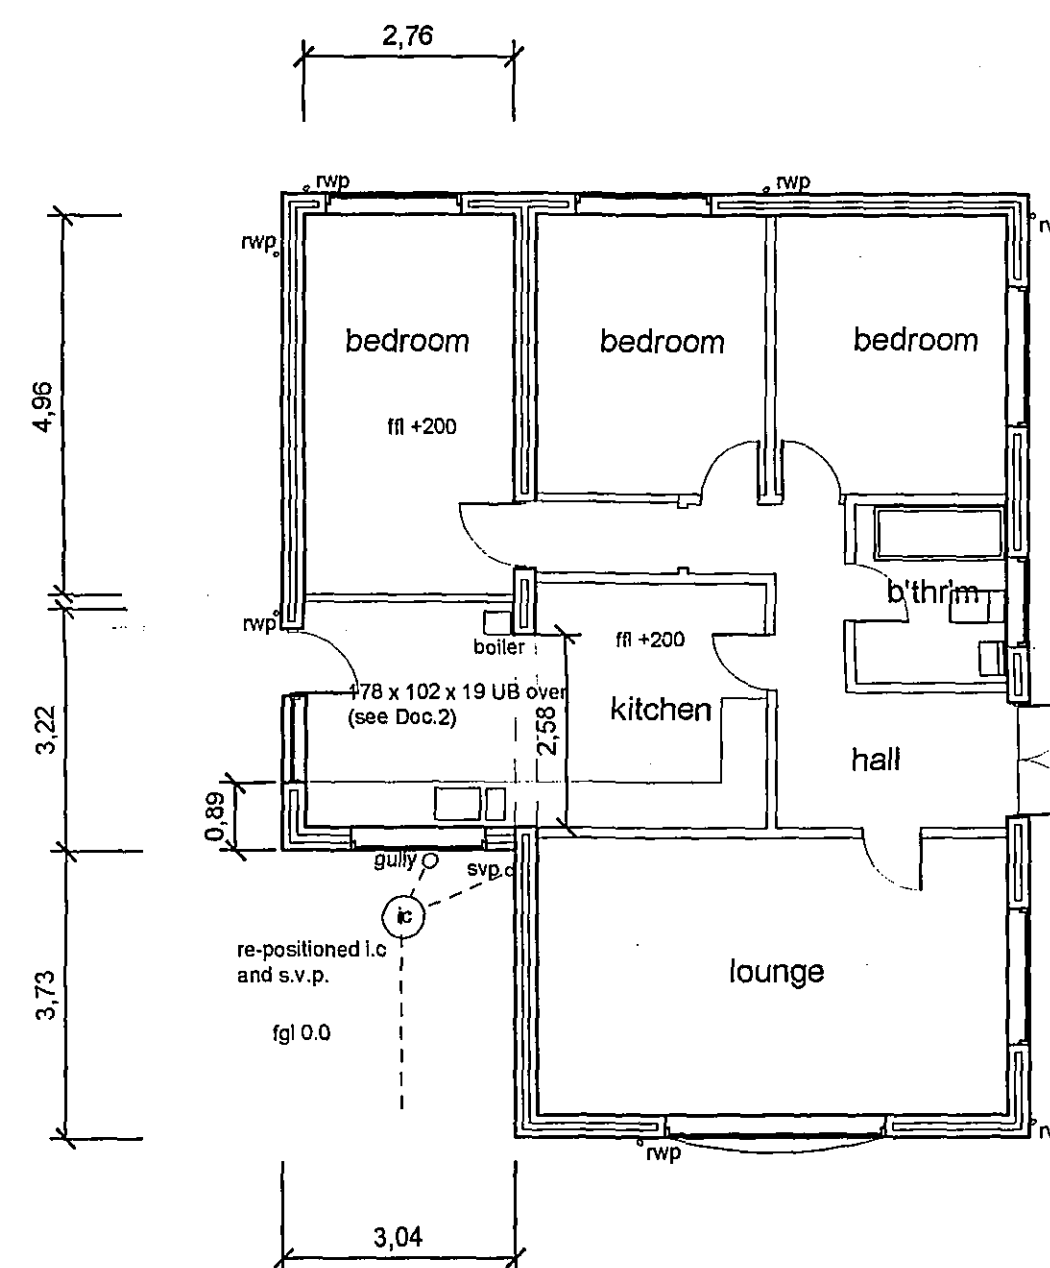


proposed floor plan

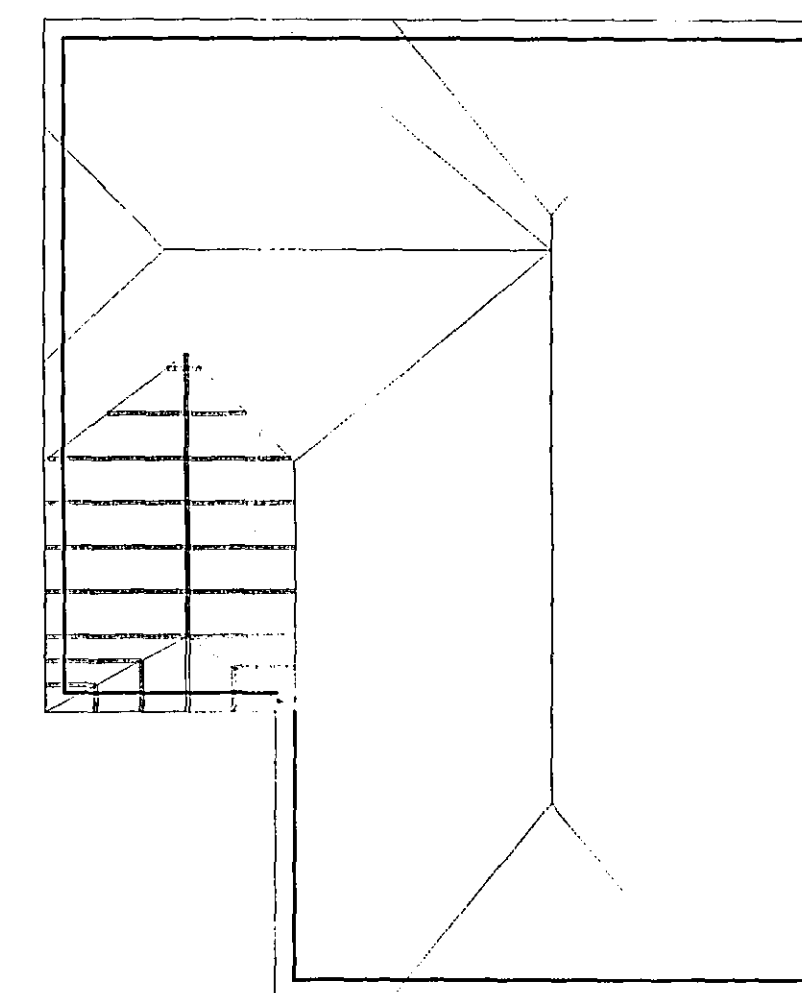


roof plan

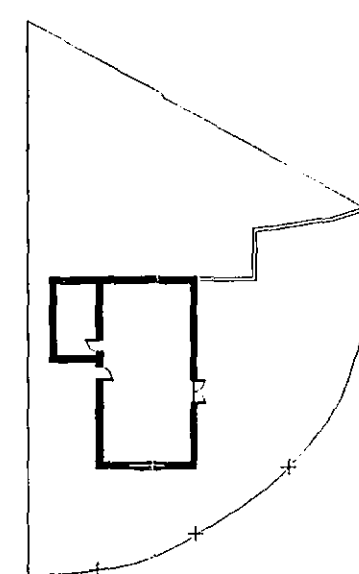

existing block plan 1:500

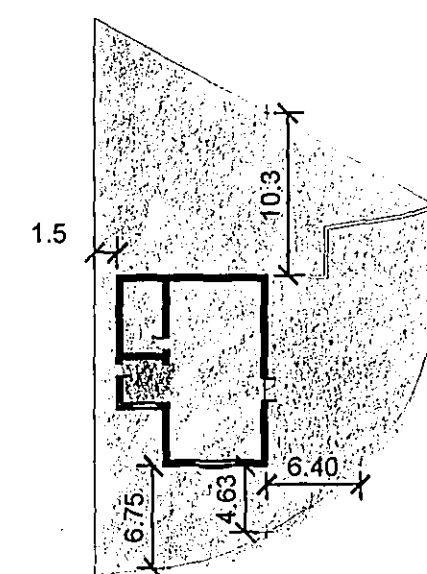

proposed plan 1:500

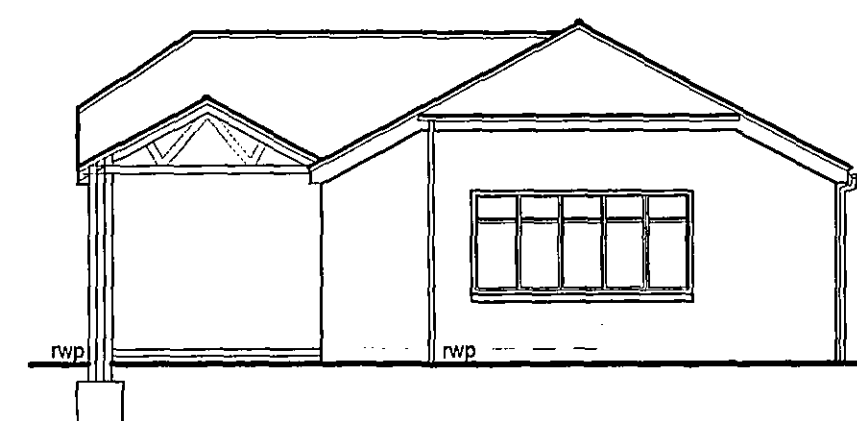

'typical section' th'r'o bedroom

this dwg. to be read in conjunction with Document 1 (Building Regulation Specification) and Document 2 (Structural Calculations)

SHDC
PLANNING & DEVELOPMENT
2 6 SEP 2006
Ref. 1347106