


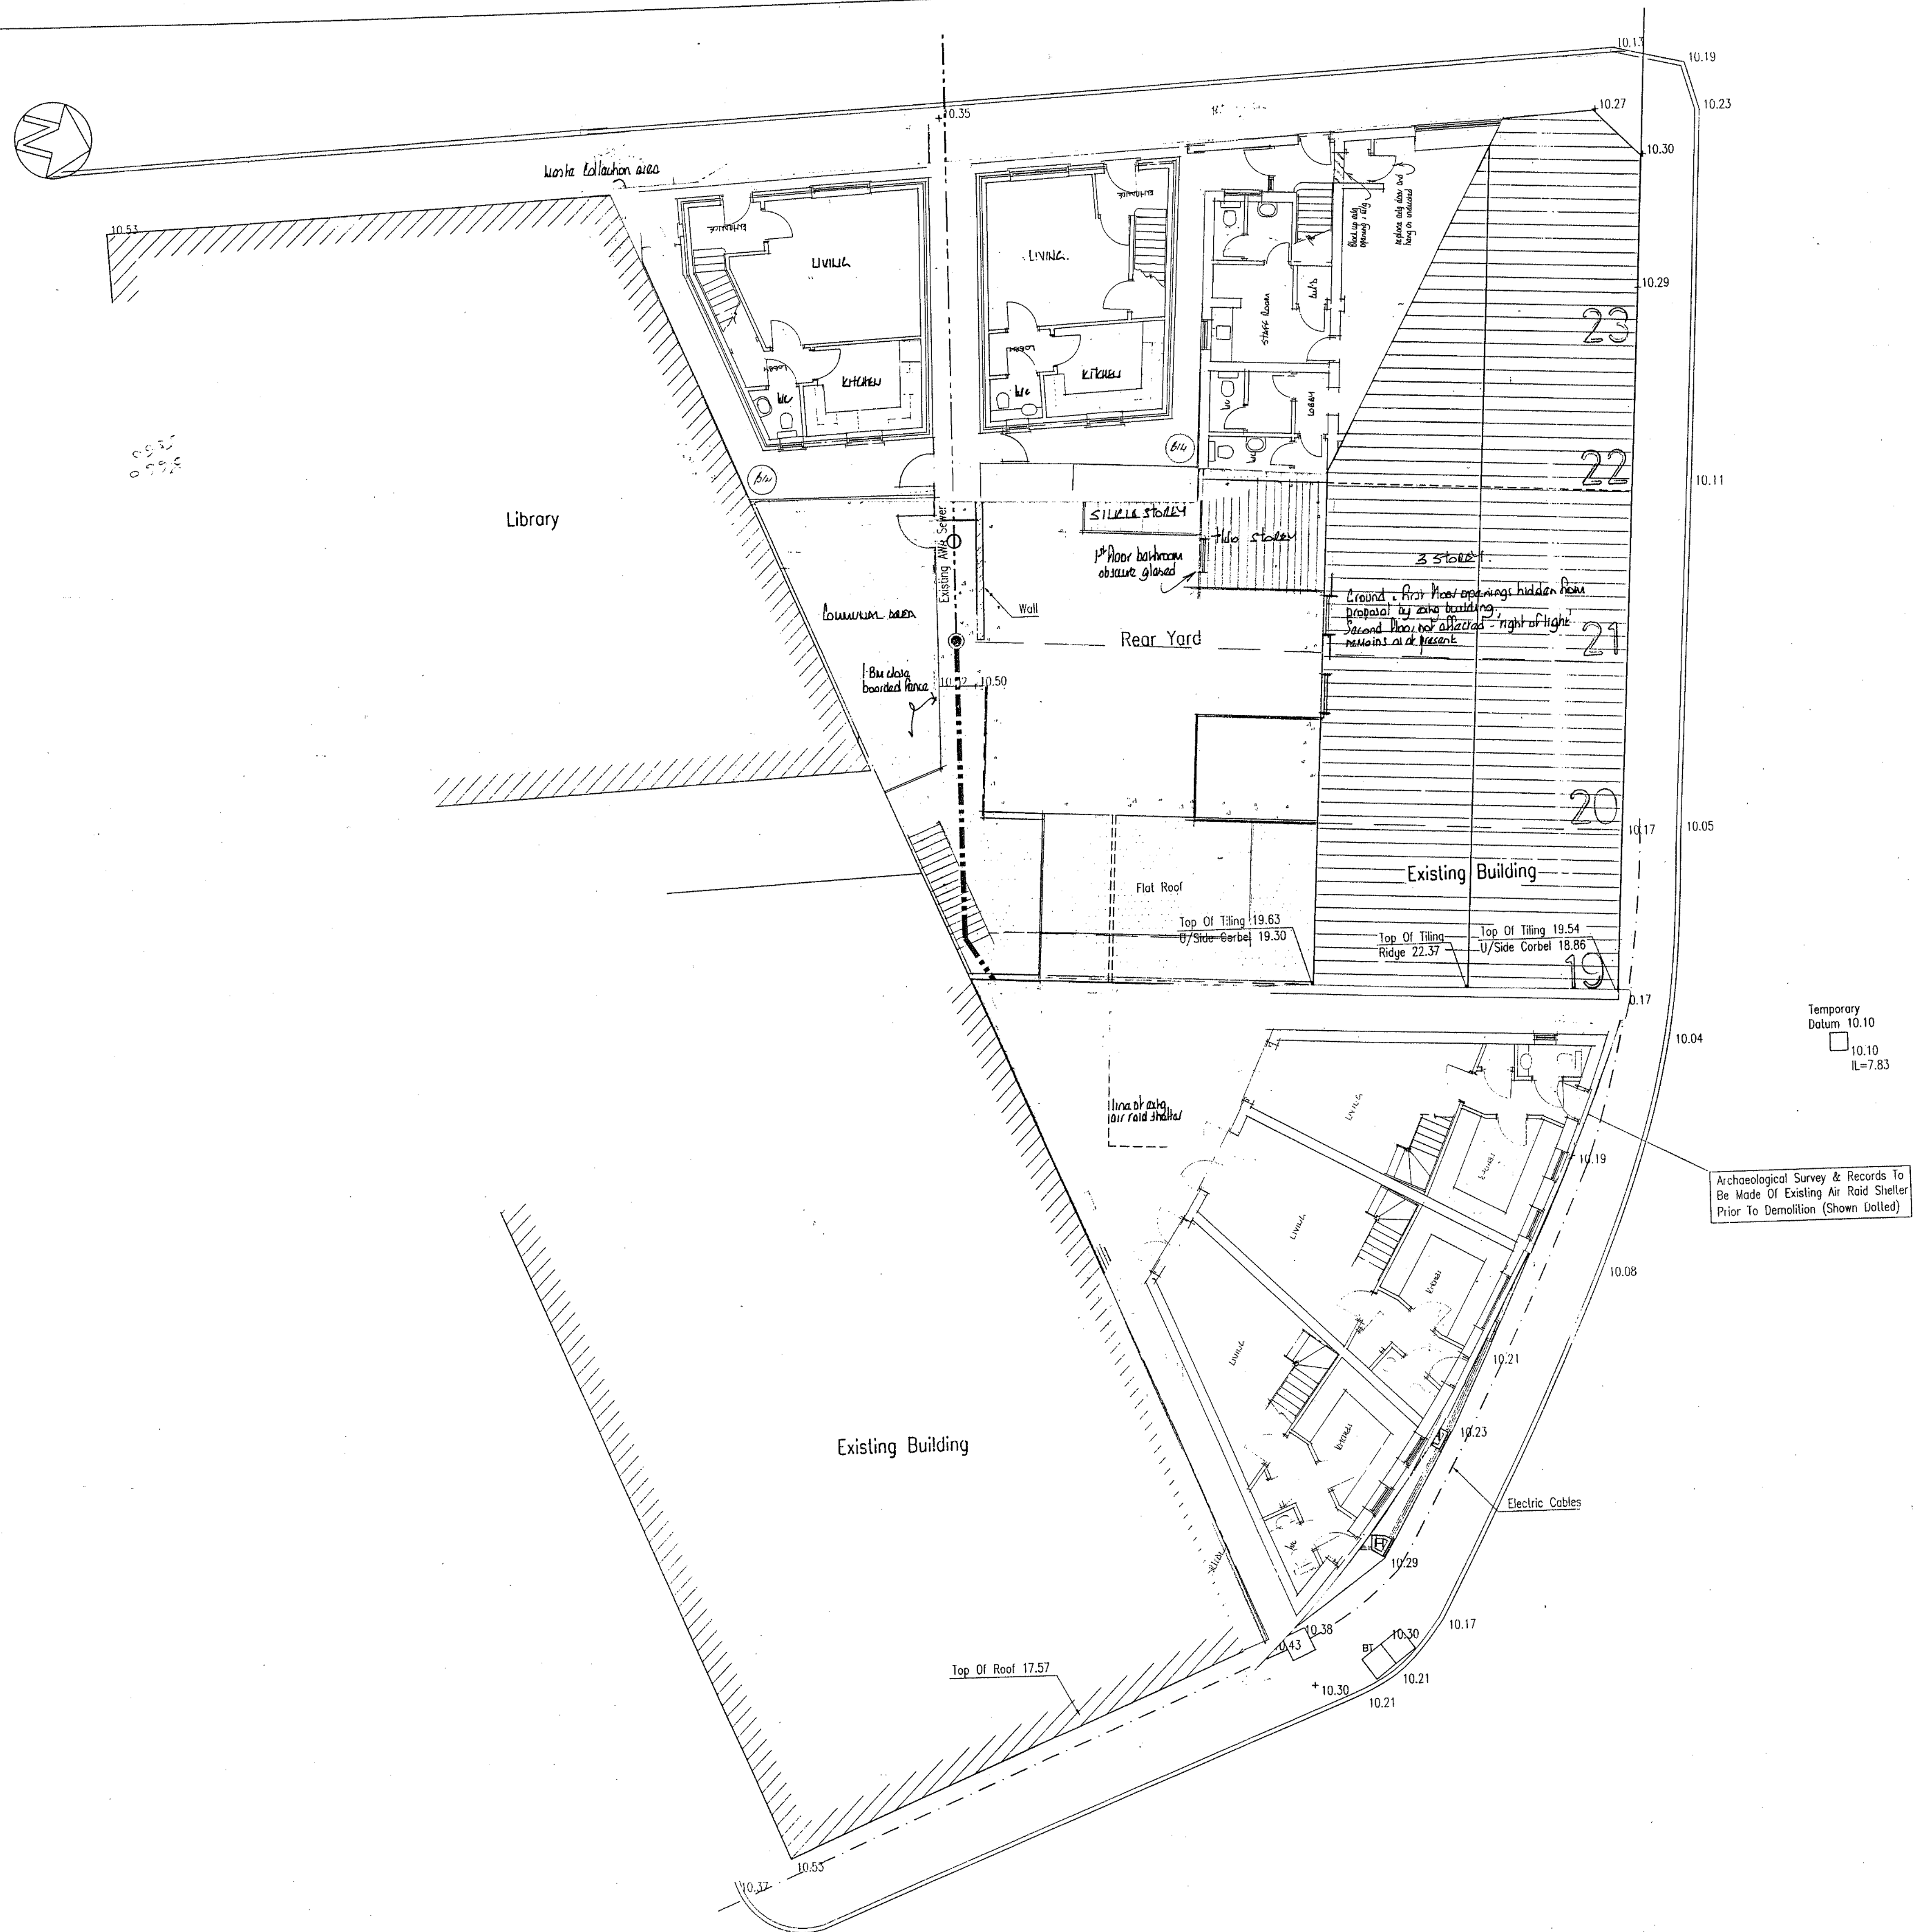

Drainage Key

	Denotes Proposed Foul Water - Private
	Denotes Existing foul Water - Adopted

Rev	Date	Remarks	
Status		FOR INFORMATION	
		SIDEBOTTOM RICHARDSON CHENG LTD CONSULTING STRUCTURAL AND CIVIL ENGINEERS	15 High Street, Spaling Lane, PE11 1TW Tel: 01775 712600 Fax: 01775 712635 www.srcltd.com
Project			
RESIDENTIAL DEVELOPMENT Rn CLEY DEVELOPMENTS LBS			
Title			
Block Plan			
Date	Aug 2011	Scale	1:100
Drawn	MP	Checked	SRG
Design		File Name	18310-25
DRG No. VS-21/00			Rev