


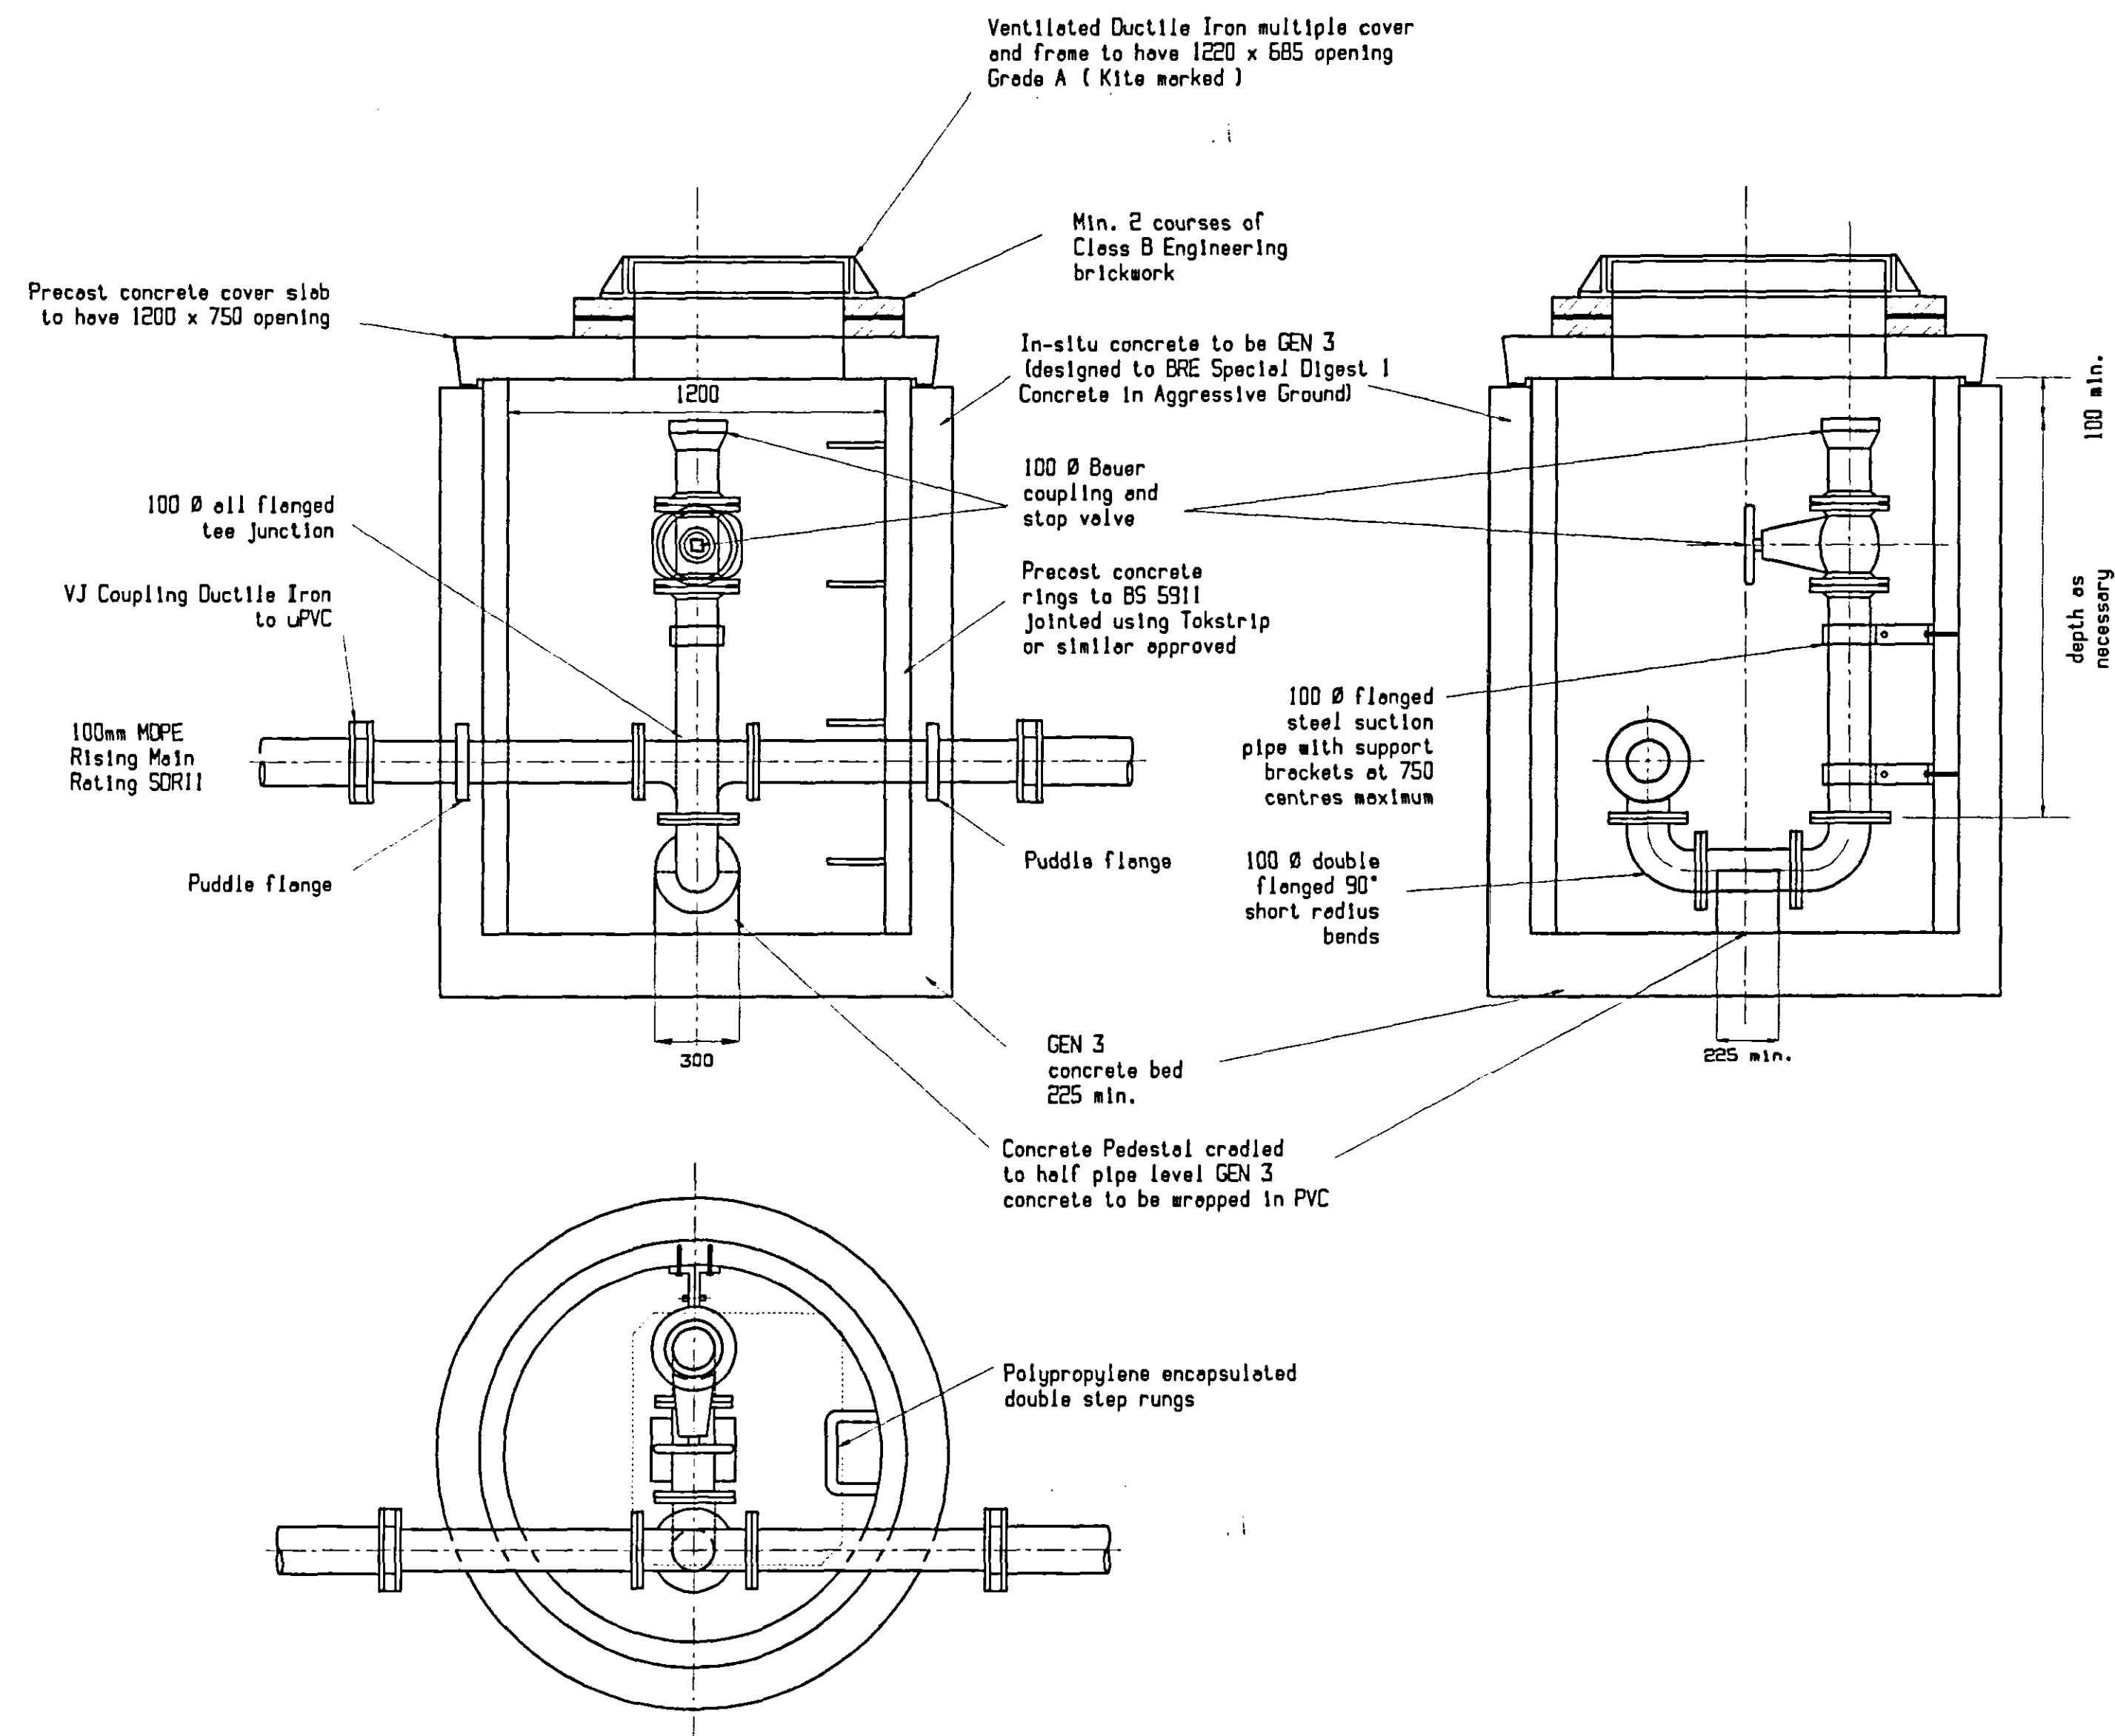

STANDARD WASH OUT VALVE DETAIL

NTS

NOTES:

1. All dimensions in mm unless stated otherwise.
2. All works to comply with 'Sewers for Adoption - 6th Edition' and to requirements of : Anglian Water Services Ltd.
3. For details of rising main plan and longitudinal sections, and Pumping Station, refer to other drawings.
4. This drawing is intended to show typical arrangement of the Standard Washout valve Detail, but all final details must be approved by AHS on site.
5. All precast and insitu concrete works to be sulphate resisting.

Rev. No.	REVISION	Date

Written dimensions to be taken. Do not scale off the drawing.
Any discrepancies, written or scaled, should be brought to the attention of the engineer immediately.
This drawing to be read in conjunction with the relevant Bills of Materials and Local Authority Specification.

WORMALD, BURROWS PARTNER
Civil Engineering Consultants
12a & 14a Hitchin Street, Biggleswade, Beds SG18 8AX, U.K. Tel 01767
Fax

Project
Proposed Development at: -26 SEP 2006
West Parade, Spalding, Lincoln
ISSUED

Drawing Description
Standard Wash Out Valve Detail

Client
Allison Homes Eastern Ltd
Holland Place
Wardentree Park
Pinchbeck
Spalding
Lincolnshire PE11 3ZN

Client Drawing Number
8001/299

Drawn By
AJMB
Date 1.8.05

Scale
NOT TO

Engineer Drawing Number
E1727/14

Checked By
AD
Date 8.8.05

REGISTERED
COMPANY
ISO 9001

PLANNING & DEVELOPMENT
28 SEP 2006

Ref. 1363/06

DETERMINED
PLAN