North.
(Indicative)

MATERIALS TO PLOT 1: -
HOSKINS AUTUMN RED FACING BRICKS.
TERRACOTTA RED PANTILE ROOF TILES.
WHITE WINDOWS AND DOOR FRAMES.
SATIN LILAC STAINED GARAGE AND FRONT DOORS.
BLACK RAINWATER GOODS.
EXPOSED TIMBER TO BE WHITE.

MATERIALS TO PLOT 2: -
DESIMPEL PICASSO RED FACING BRICKS.
BROWN BOLD ROLL ROOF TILES.
BURMA TEAK STAIN WINDOWS AND DOOR FRAMES.
REDWOOD STAINED GARAGE AND FRONT DOORS.
BLACK RAINWATER GOODS.
EXPOSED TIMBER TO BE BURMA TEAK STAIN.

MATERIALS TO PLOT 3: -
HOSKINS AUTUMN RED FACING BRICKS.
TERRACOTTA RED PANTILE ROOF TILES.
AUTUMN LEAF STAIN WINDOWS AND DOORS.
JASMINE WHITE SMOOTH RENDER WITH
BUTTERSCOTCH EDGINGS AROUND OPENINGS.
WHITE RAINWATER GOODS.
EXPOSED TIMBER TO BE WHITE.

MATERIALS TO PLOT 4: -
BUTTERLEY LINCOLNSHIRE RED FACING BRICKS.
ANTIQUE RED PANTILE ROOF TILES.
ANTIQUE PINE STAIN WINDOWS AND DOOR FRAMES.
REDWOOD STAINED GARAGE AND FRONT DOORS + DORMER BOARDING.
BLACK RAINWATER GOODS.
EXPOSED TIMBER TO BE ANTIQUE PINE STAIN.

MATERIALS TO PLOT 5: -
DESIMPEL PICASSO RED FACING BRICKS.
GREY SLATE STYLE ROOF TILES.
WHITE WINDOWS AND DOORS.
COTTON BLOSSOM SMOOTH RENDER WITH
LIGHT GREY EDGINGS AROUND OPENINGS.
WHITE RAINWATER GOODS.
EXPOSED TIMBER TO BE ANTIQUE PINE.

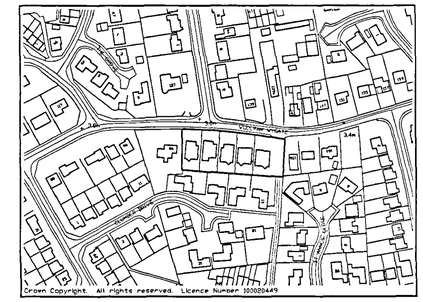

LOCATION PLAN

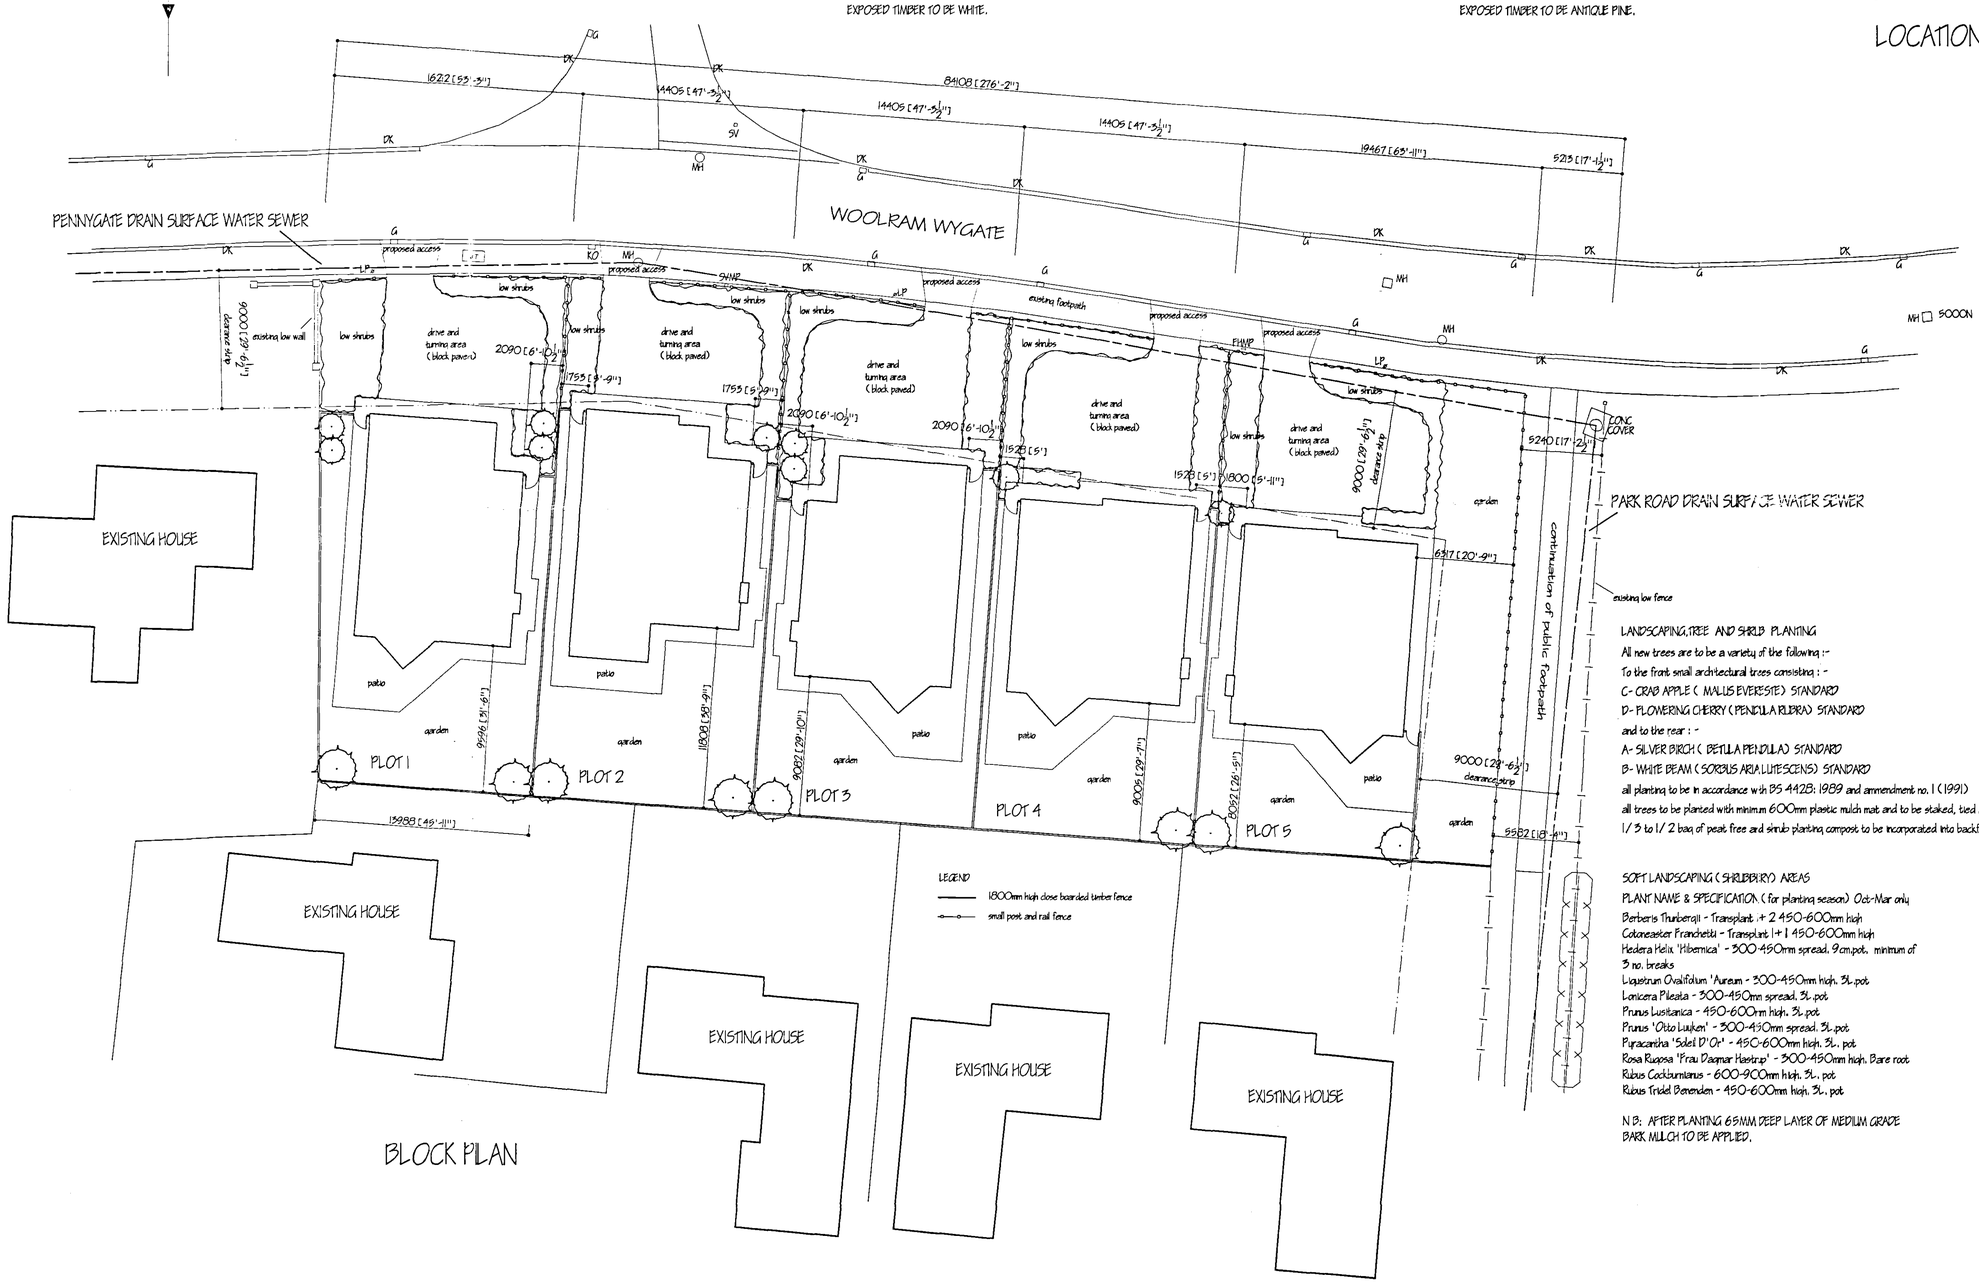

BLOCK PLAN

LANDSCAPING, TREE AND SHRUB PLANTING

All new trees are to be a variety of the following :-
To the front, small architectural trees consisting : -
C- CRAB APPLE (MALUS EVERESTE) STANDARD
D- FLOWERING CHERRY (PENDULA RUBRA) STANDARD
and to the rear : -
A- SILVER BIRCH (BETULA PENDULA) STANDARD
B- WHITE BEAM (SORBUS ARIA LUTESCENS) STANDARD
all planting to be in accordance with BS 4428: 1989 and ammendment no. 1 (1991)
all trees to be planted with minimum 600mm plastic mulch mat and to be staked, tied and tubed
1/3 to 1/2 bag of peat free and shrub planting compost to be incorporated into backfill for each tree hole

SOFT LANDSCAPING (SHRUBBERY) AREAS

PLANT NAME & SPECIFICATION (for planting season) Oct-Mar only
Berberis Thunbergii - Transplant. + 2 450-600mm high
Cotoneaster Franchettii - Transplant. 1+1 450-600mm high
Hedera Helix 'Hibernica' - 300-450mm spread. 9cm.pot. minimum of 3 no. breaks
Ligustrum Ovalifolium 'Aureum - 300-450mm high. 3L.pot
Lonicera Pileata - 300-450mm spread. 3L.pot
Prunus Lusitanica - 450-600mm high. 3L.pot
Prunus 'Otto Luyken' - 300-450mm spread. 3L.pot
Pyracantha 'Soleil D'Or' - 450-600mm high. 3L. pot
Rosa Rugosa 'Frau Dagmar Hastrup' - 300-450mm high. Bare root
Rubus Cockburnianus - 600-900mm high. 3L. pot
Rubus Tridel Benenden - 450-600mm high. 3L. pot

N B: AFTER PLANTING 65MM DEEP LAYER OF MEDIUM GRADE BARK MULCH TO BE APPLIED.

ref	revision	date
D	ROOF LINE AND HATCH TAKEN OFF PROPOSED PROPERTIES	
	FOR CLARITY, PROPERTIES ADDED TO LOCATION PLAN.	NOV 2009
A	PLANNING APPLICATION	OCT 2009

G. R. MERCHANT I.ENG AMICE FIWO

ARCHITECTURAL, STRUCTURAL AND LAND DRAINAGE CONSULTANTS

Unit 4, Wrights Mews
12A Park Road, Holbeach,
Spalding, Lincs. PE12 7EE
Tel: 01406 490800
Fax: 01406 425744
E-Mail: G. R. Merchant @ Merchant. Fs. Co. UK

Project
PROPOSED RESIDENTIAL DEVELOPMENT ADJ. 98 WOOLRAM WYGATE
SPALDING
LINCS.

Client
HOLGATE MAINTENANCE LTD.

Drawing
BLOCK AND LOCATION PLANS

Job Ref.	Drawing No.
1158/05	01 B
Date	Drawn
SEP 2005	JPW

Scales
1/200 1/2500

DO NOT SCALE FROM THIS DRWING

This drawing is copyright and may not be altered, reused, photographed or used for any other purpose other than that for which it is issued. The General Contractor is to check all dimensions on site and report any discrepancies to the Architect. All details shown on this drawing incld foundations are based upon typical site conditions related to the area. No responsibility can be cited for abnormal conditions which may be discovered during construction unless reported as stated as that design amendments may be considered. Site soil surveys are recommended based of foundations to suitable specific site conditions before foundation work is undertaken. This Pkg is limited in the amount of information contained and does not purport to contain a full specific of the works. It is solely for the purpose of obtaining Planning / Building Regulation approval. Drawing must not be used as a contract document alone. The works will not be supervised or inspected on site by G R Merchant or any representative thereof. It is the client or their appointed agents responsibility to control workmanship, substitution of materials, adherance to specification, work to contract etc. All materials to be new unless otherwise stated and all components and materials to be used fixed and installed etc. in strict accordance with manufacturers instruction and rel code of practice. Materials shall conform to appropriate British standard specification or BSA/ISO or European code equivalent. The Employer / Client shall ensure that the selected contrac conversant with and admits all measures necessary to achieve compliance with health safety legislation for Building sites and work places. The Employer / Client is advised that since works need to comply with the Construction Design and Management Regulations an Architect Planning Supervisor will be required. The works shall comprise of all that is shown, delineating and details. Work that may not specifically be shown but may be reasonably inferred as every to carry out the works shall be deemed to be included. It is the plot / land owners responsibility to be aware of the Party Wall etc. Act 1996, when building in close proximity to adjoining ajms boundaries.