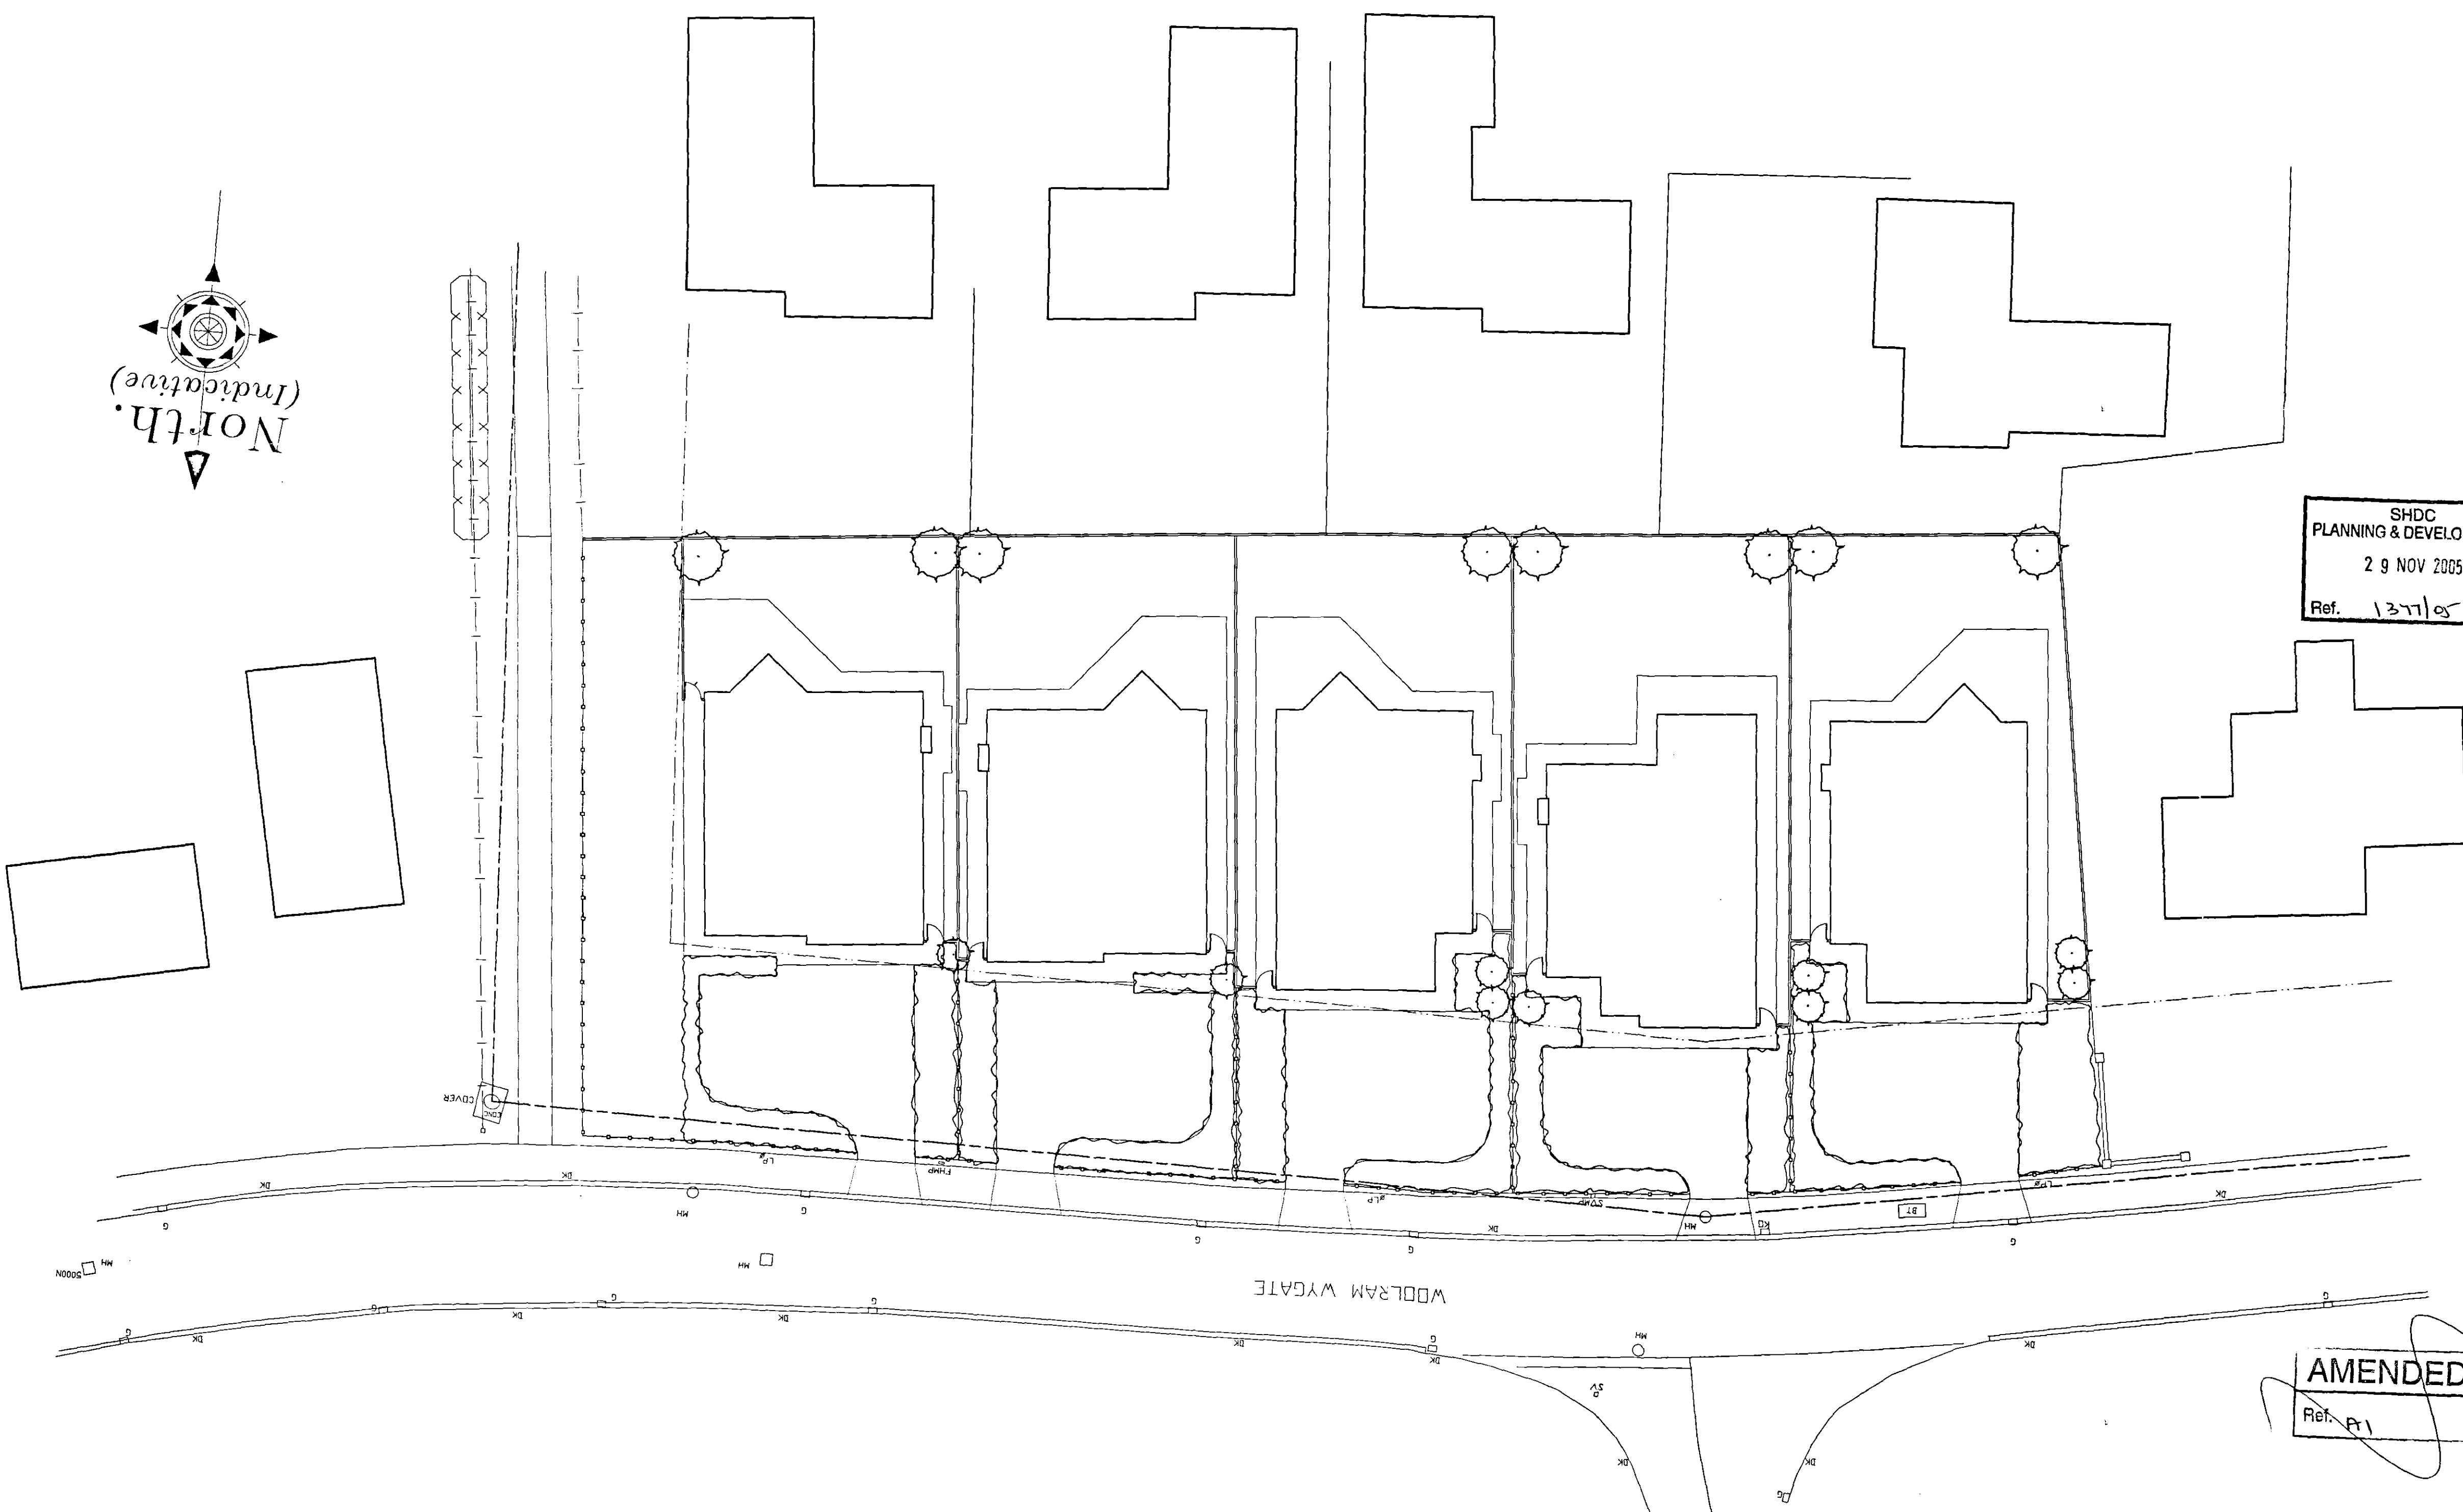
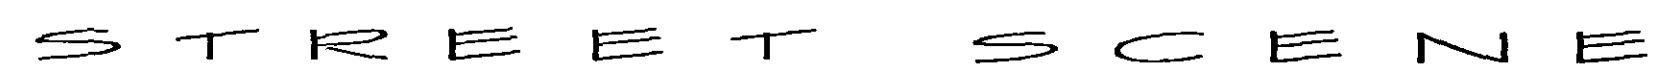


[illegible][illegible]

AMENDED PLAN

Ref. ~~A1~~