




Plan Front

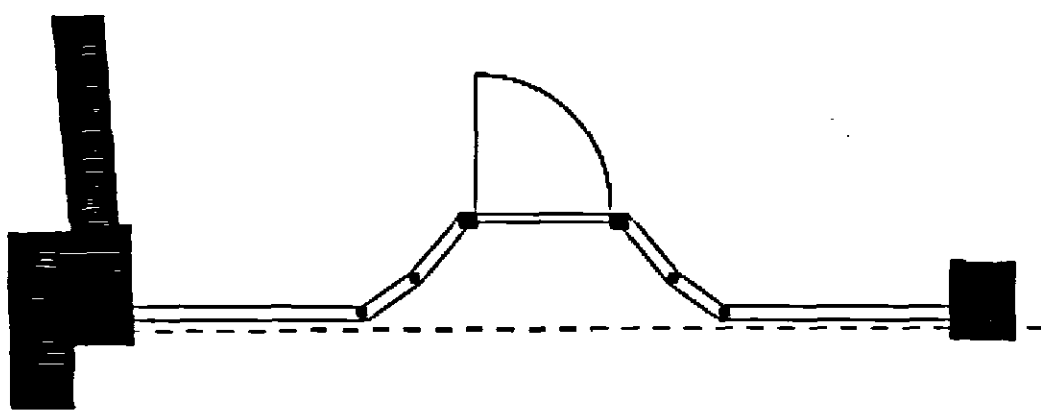


Plan Abbey Passage

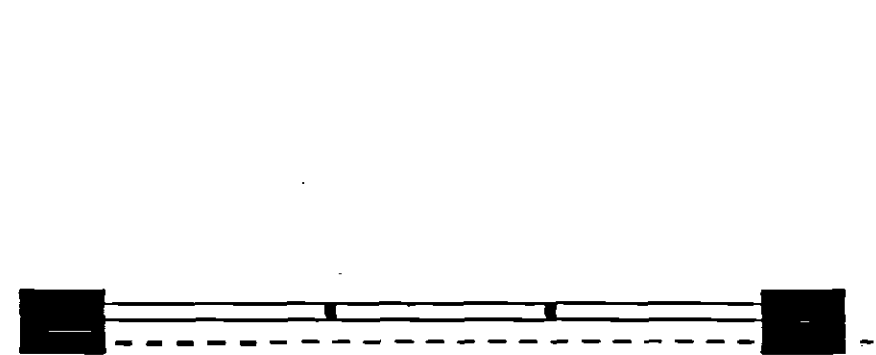


Plan Rear

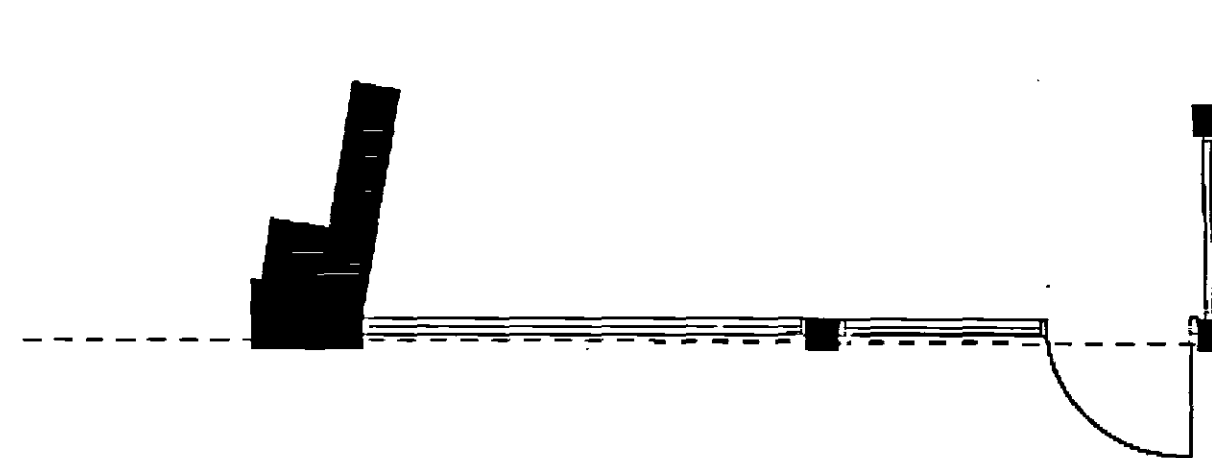

Plan Rear Side

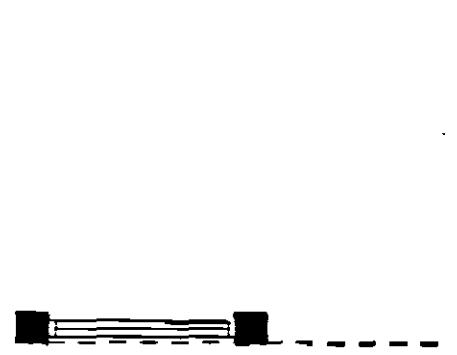


Elevation Front

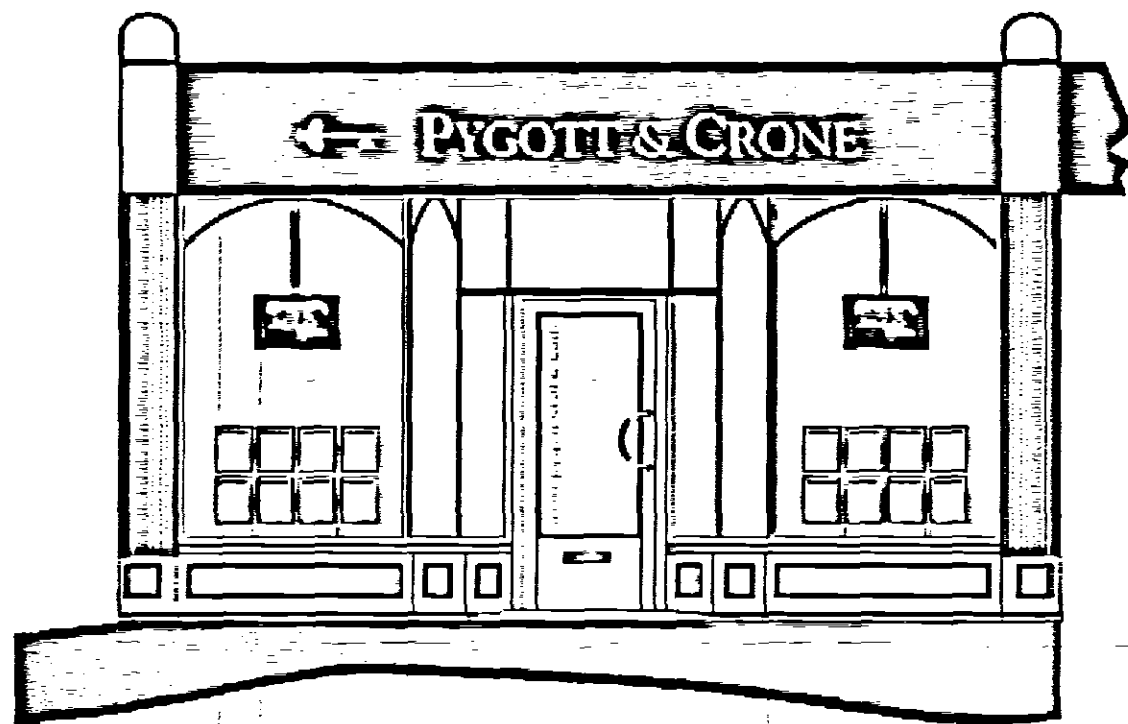


- Plasma display screen
- New internally illuminated aluminium tray fascia with cut out text & motif
- new fenestrate and transom and arches

Elevation Abbey Passage

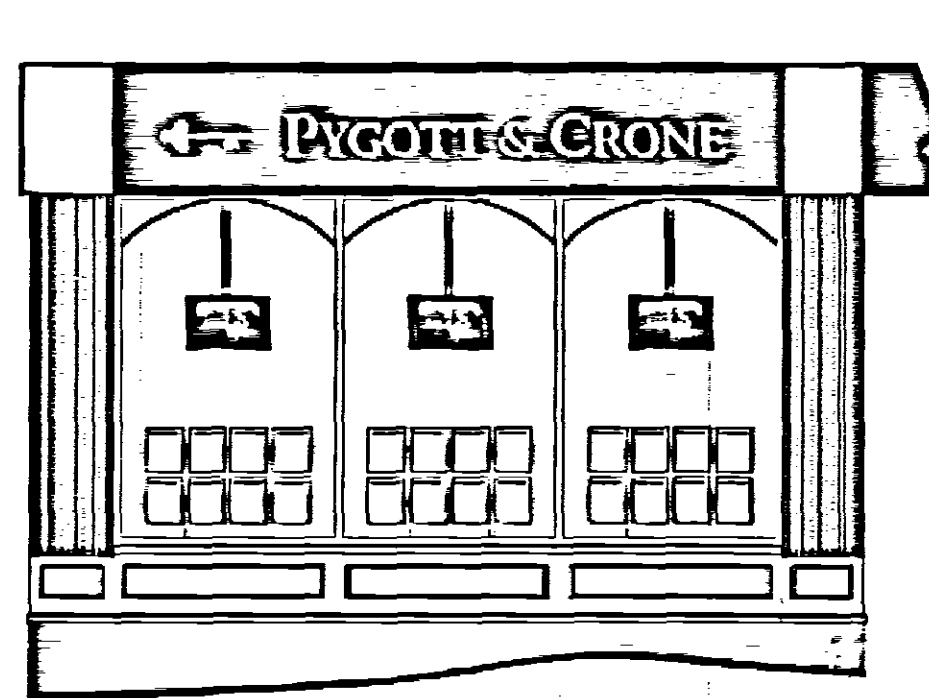


- new fenestrate and transom and arches
- New internally illuminated aluminium tray fascia with cut out text & motif
- Plasma display screen

Elevation Rear

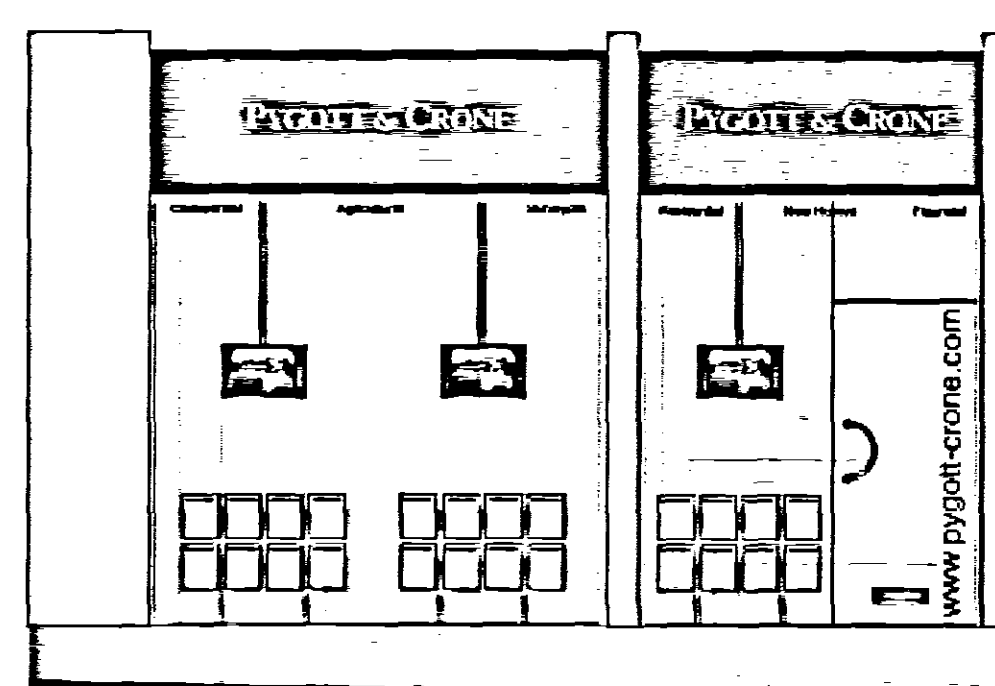

- Window displays
- New fully glazed shopfront
- New internally illuminated aluminium tray fascia with cut out text & motif
- New armour plated glass doors
- New armour plated glass doors
- satin anodized door furniture
- solar film

Elevation Rear Side

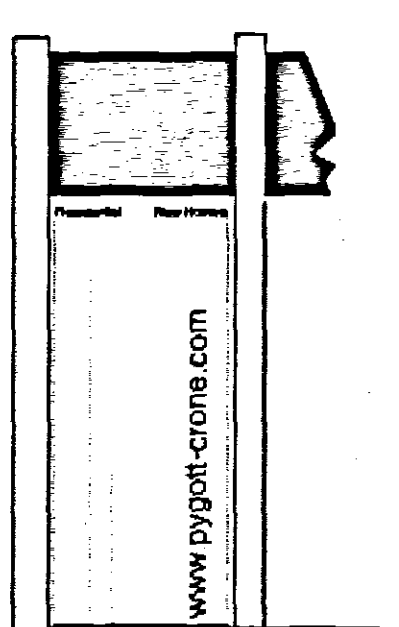

- New fully glazed shopfront
- solar film

Glass Door

New glass door with brushed aluminium 'C' shaped handle, letter box and kick plate

Window Graphics

Silver website address applied in vinyl to door.
Option: Opening times in red to door, corporate logo above.


Window Displays

8no. Frosted acrylic single sided panels with a frosted vinyl to face.
8no A4 portrait pockets to each display fitted to anodized steel tubes with silver through supports. Tubes to be floor mounted on 3mm circular plates, 300mm in diameter for stability.


Fascia

100mm Internally illuminated aluminium fascia tray sprayed in Pygott & Crone corporate colour text fret cut with an opal panel backing to shine bright white.
Key logo to also be fret cut and opal backed but with a grey translucent vinyl attached to the face with negative cut sections

Window Display Displays

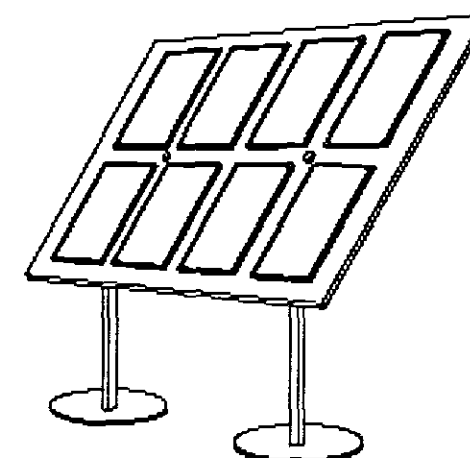

Plasma

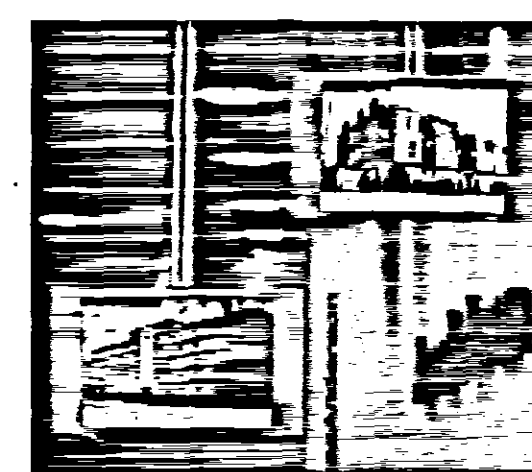

SHDC
PLANNING & DEVELOPMENT
- 4 OCT 2006

Ref. 1393/06

SUPERSEDED