
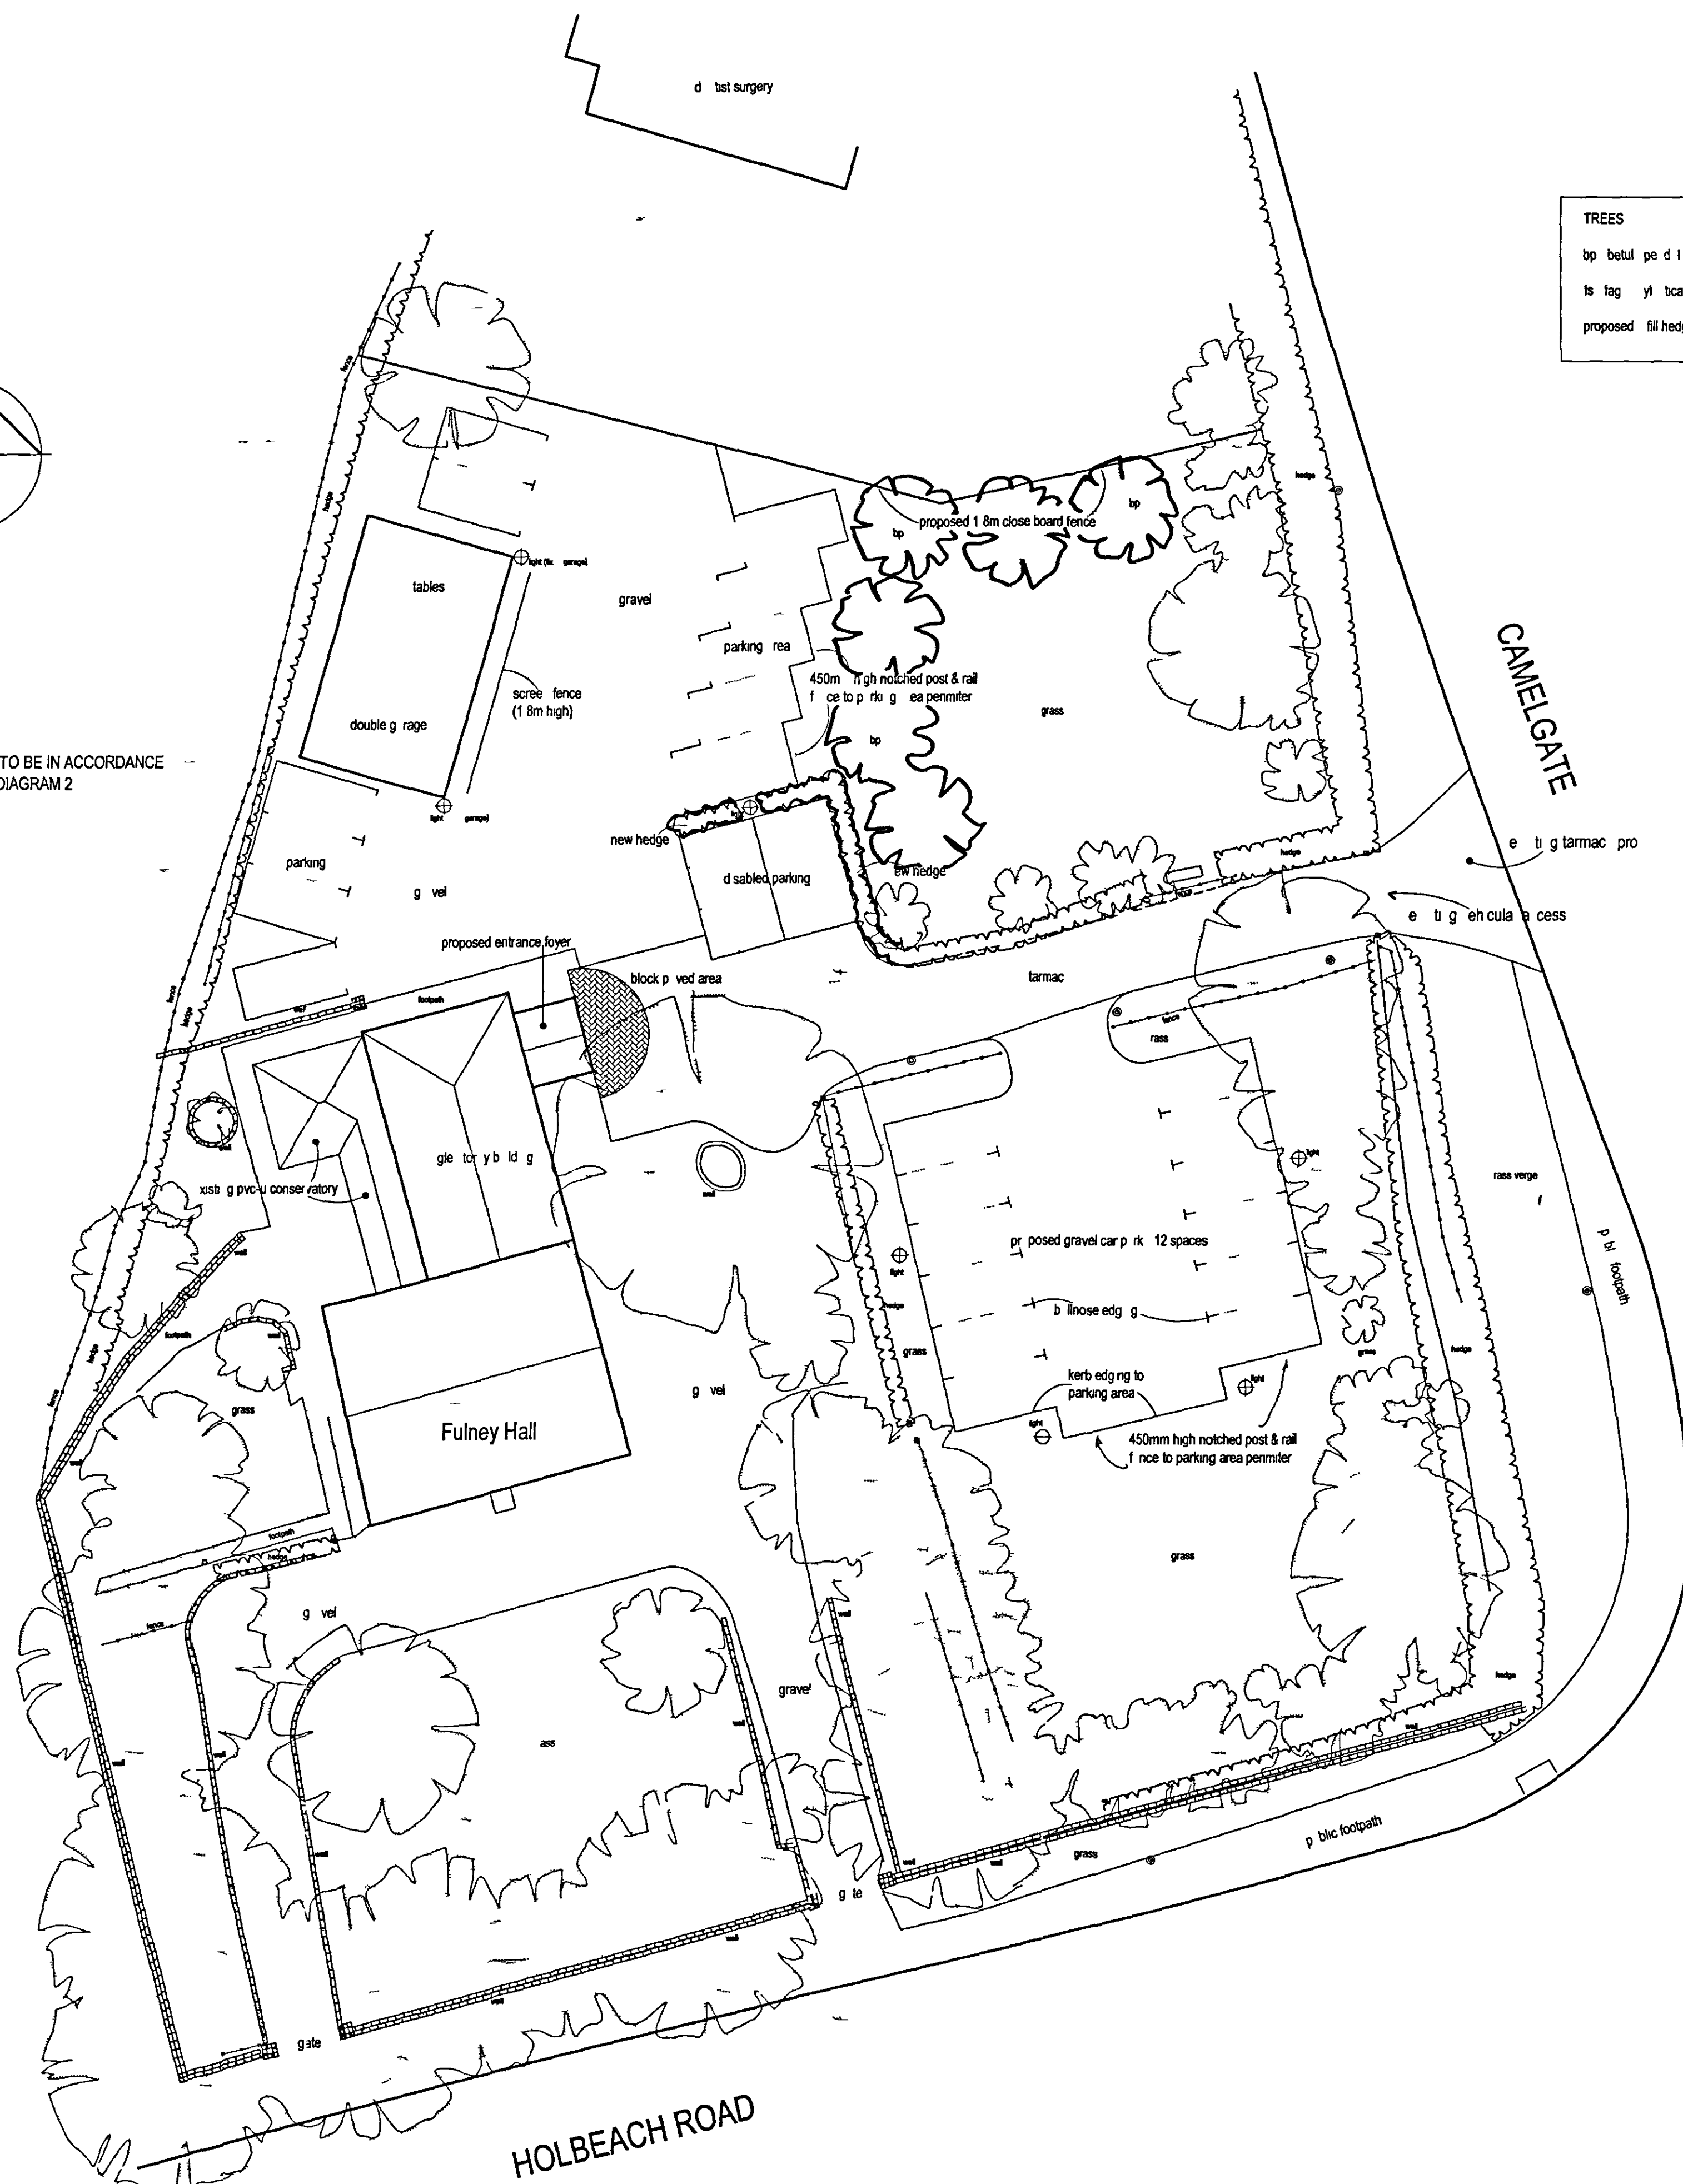
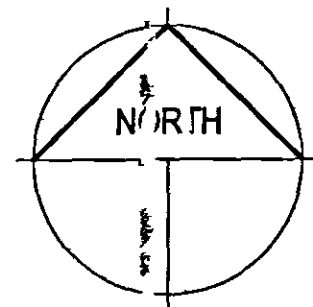


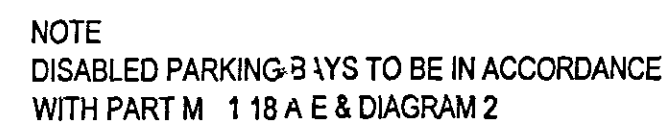


TREES

bp betul pe d l (lver birch)

fs fag yl tica (common beech)

proposed fill hedg g to tch t g species

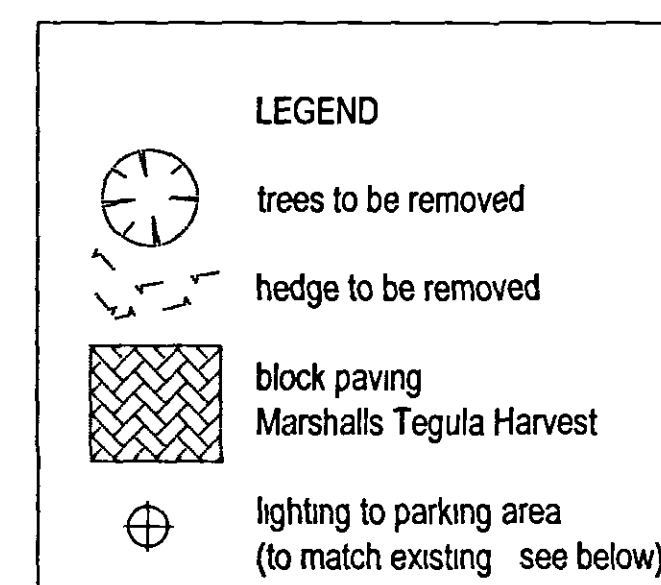

existing lighting to drive


AMENDED PLAN

Ref A1

SHDC
Planning & Development

4 JAN 2005

Ref 1397104

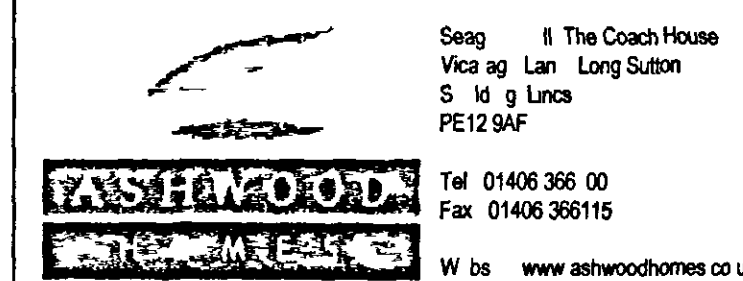[illegible]

TITLE
PROPOSED CHANGE OF USE INTO
OFFICE ACCOMMODATION AND
EXTERNAL WORKS INCORPORATING
CAR PARKING FACILITIES

SITE REF FULNEY HALL CAMEL GATE
SPALDING LINCOLNSHIRE

DRA

BLOCK PLAN

DRAWN MD TE 10/04

SCALE	DR No.
1 200	AH2405/01 B