



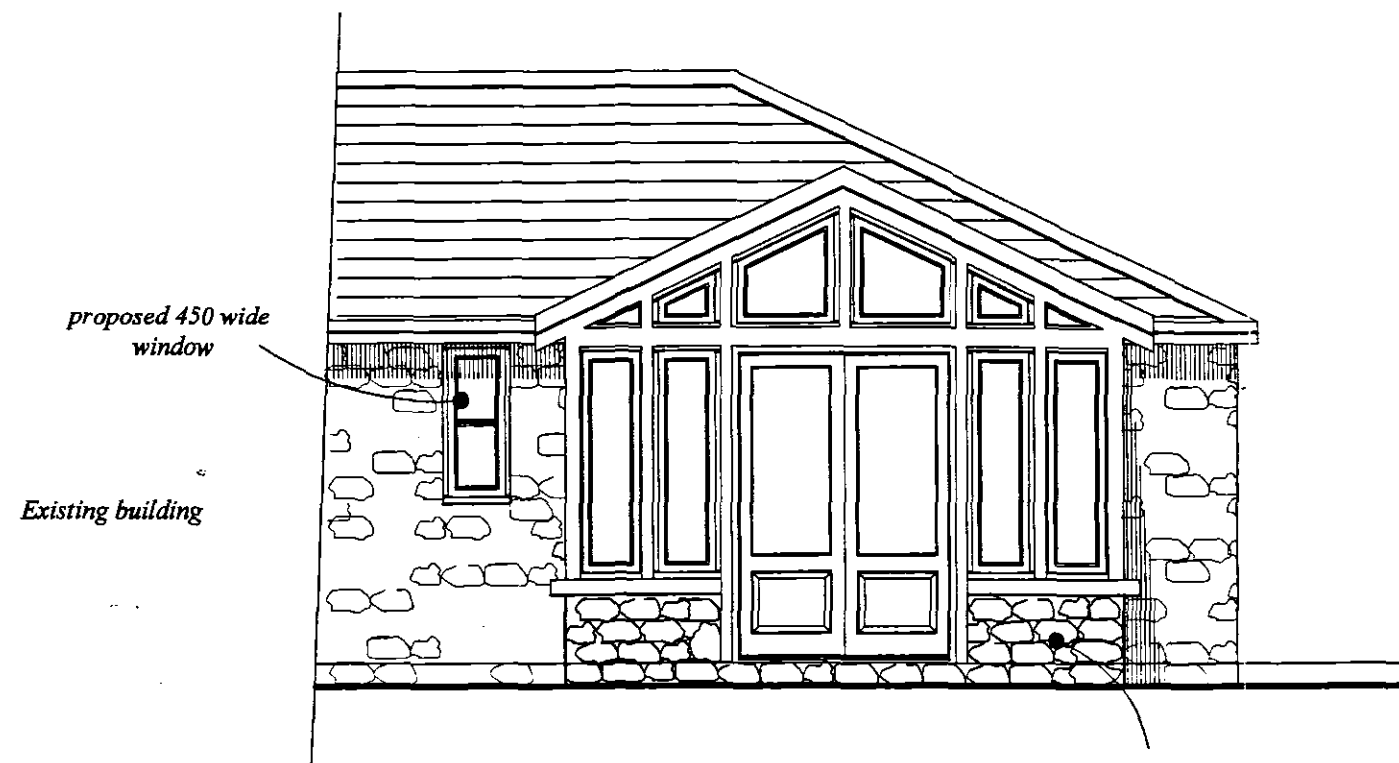

Proposed entrance (front)
looking from Camelgate

Existing 0.5m-1m high wall

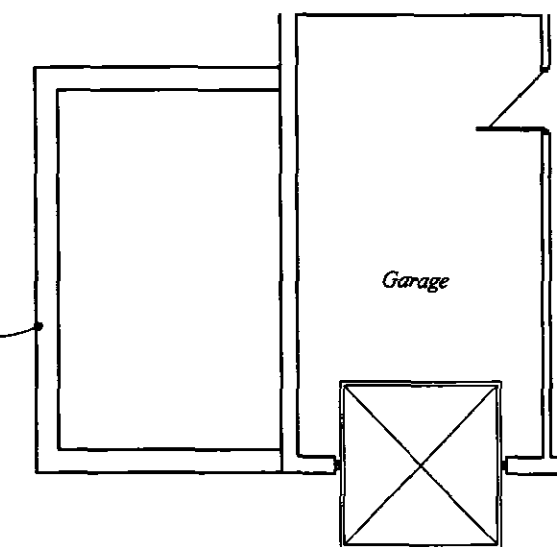

EXISTING GROUND FLOOR


proposed roof tiles
to match existing

Solid timber frame
(with safety glazing)




Proposed entrance (side)

Proposed entrance

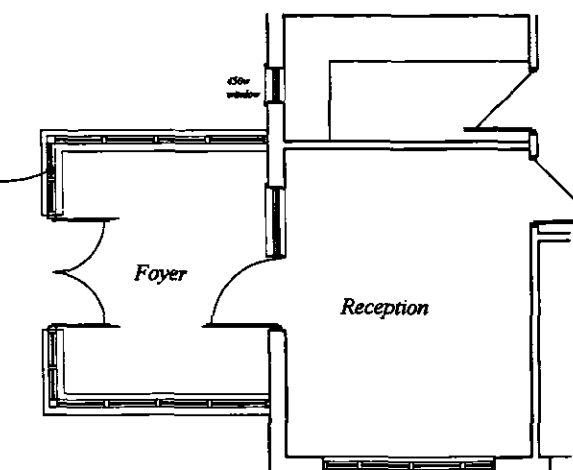

PROPOSED GROUND FLOOR

SHDC Planning & Development	
18 OCT 2004	
Ref:	1397/04

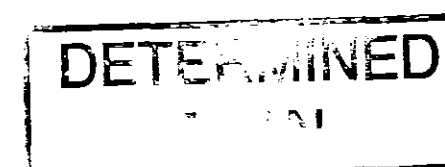

PROPOSED CHANGE OF USE INTO OFFICE ACCOMMODATION AND EXTERNAL WORKS INCORPORATING CAR PARKING FACILITIES	
FULNEY HALL, CAMEL GATE, SPALDING, LINCOLNSHIRE	
PROPOSED ENTRANCE FOYER	
DATE	1004
SCALE	1:50/1:100
AH240504	