


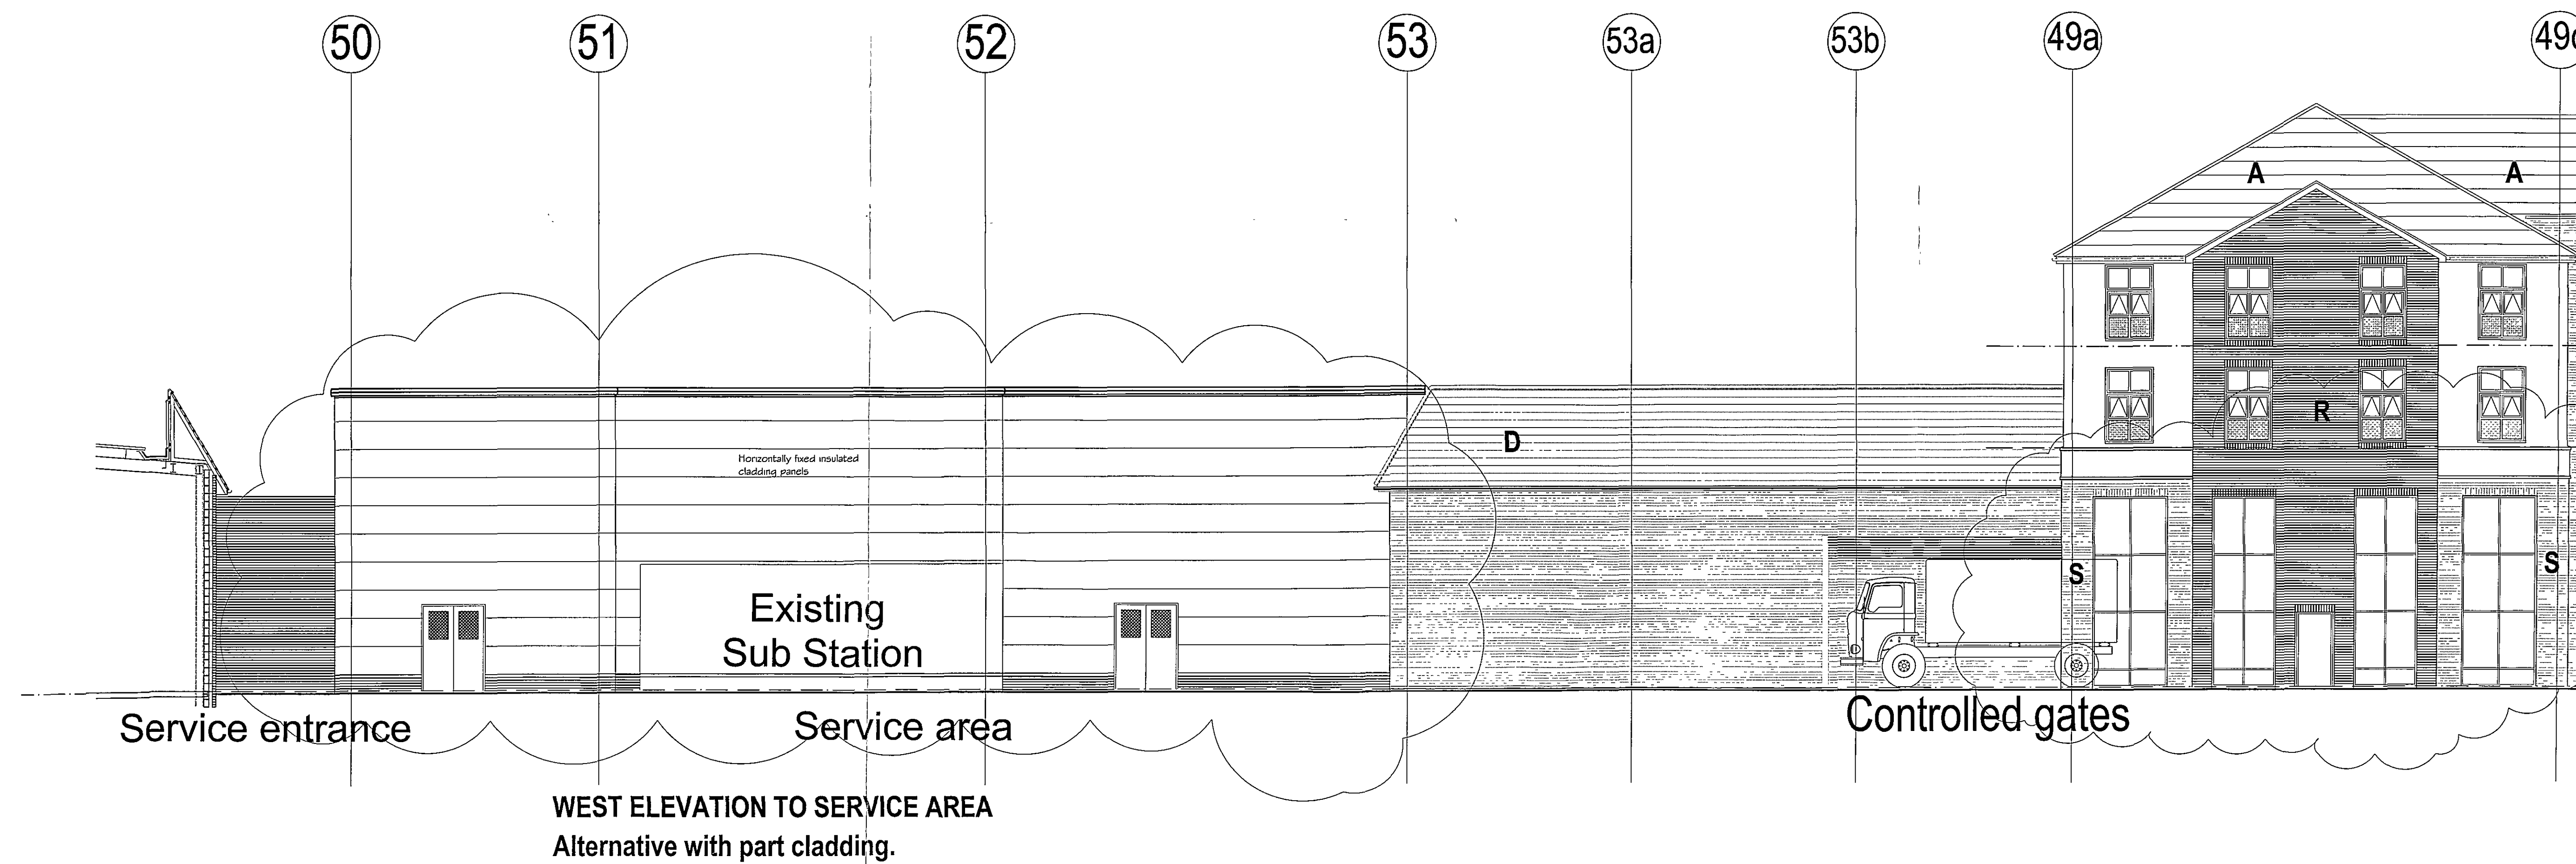

# SCHEDULE OF MATERIALS SEE ALSO IMAGING AND SAMPLE

|                  |   |
|------------------|---|
| ROOF<br>REDLAND  | A REGENT SLATE GREY<br>B REGENT TUDOR BROWN<br>C REGENT FARMHOUSE RED<br>D MINI STONE WOLD SLATE GREY                                        |
| FLAT ROOF        | G KINGSPAN KS1000RW GOOSEWING GREY   |
| WALLS<br>BRICKS  | R RED BANBURY MULTI RED STOCK T6DR<br>S BUFF BANBURY BUFF STOCK T4DR<br>T BROWN IBSTOCK CATTYBROOK BRUNSWICK AUTUMN<br>E RENDER FINISH WHITE |
| PANELLING        | SERVICE AREAS<br>V KINGSPAN KS 1000RW COLOUR BEIGE _ HONESTY                                                                                 |
| TMIBER BOARDINGW | HORIZONTAL CLOSE BOARDING<br>STAIN FINISH LIGHT OAK<br>FEATURES STAIN WANUT                                                                  |
| WINDOWS<br>WHITE | FIRST FLOOR PAINTED SOFTWOOD   |
| DOORS<br>GREEN   | PDOUNDER COATED ALUMINIUM SHOPFRONTS<br>AND DOORS<br>Dark Grey, Dark Green, White<br>300x300 CLEAR GLASS BLOCKS, GREY MORTAR                 |
| PAVINGS<br>BEIGE | SERVICE YARD PAINT FINISH BUCKINGHAM<br>Y MARSHALLS PERFECTA PAVING 450x450<br>CONTRASTING PATTERN COLOUR                                    |
| pavings          |   |

|   |              |                        |          |
|---|--------------|------------------------|----------|
| Revision:   | Date:        | Drawn:                 | Checked: |
| Partition specification amended between rooms to 125mm ola.   |              |                        |          |
| Project:   |              |                        |          |
| SPRINGFIELDS PHASE 2<br>SPALDING   |              |                        |          |
| INTERSERVE BUILDING   |              |                        |          |
| Elevations-Sections (Sheet 1)   |              |                        |          |
| Drawing No: 13728-2-GA33 A   |              |                        |          |
| Date: 28.07   | Scale: 1:100 | Drawn: C. J. Moorhouse | Checked: |
| CAD Ref: P.13728(Interserve) Spalding Phase 2/CAD/Construction/GA/13728-2-GA33   |              |                        |          |
| Note: Do not scale from this drawing. All dimensions to be checked on-site.   |              |                        |          |
| Watson Battay Architects Limited<br>Shires House, Shires Road<br>Guisley, Leeds LS20 8EU<br>T: 01943 876 665<br>F: 01943 882 390<br>E: enquiries@watsonbattay.com<br>W: www.watsonbattay.com |              |                        |          |
| WATSON BATTAY architects   |              |                        |          |
| redefining space • delivering the vision   |              |                        |          |