


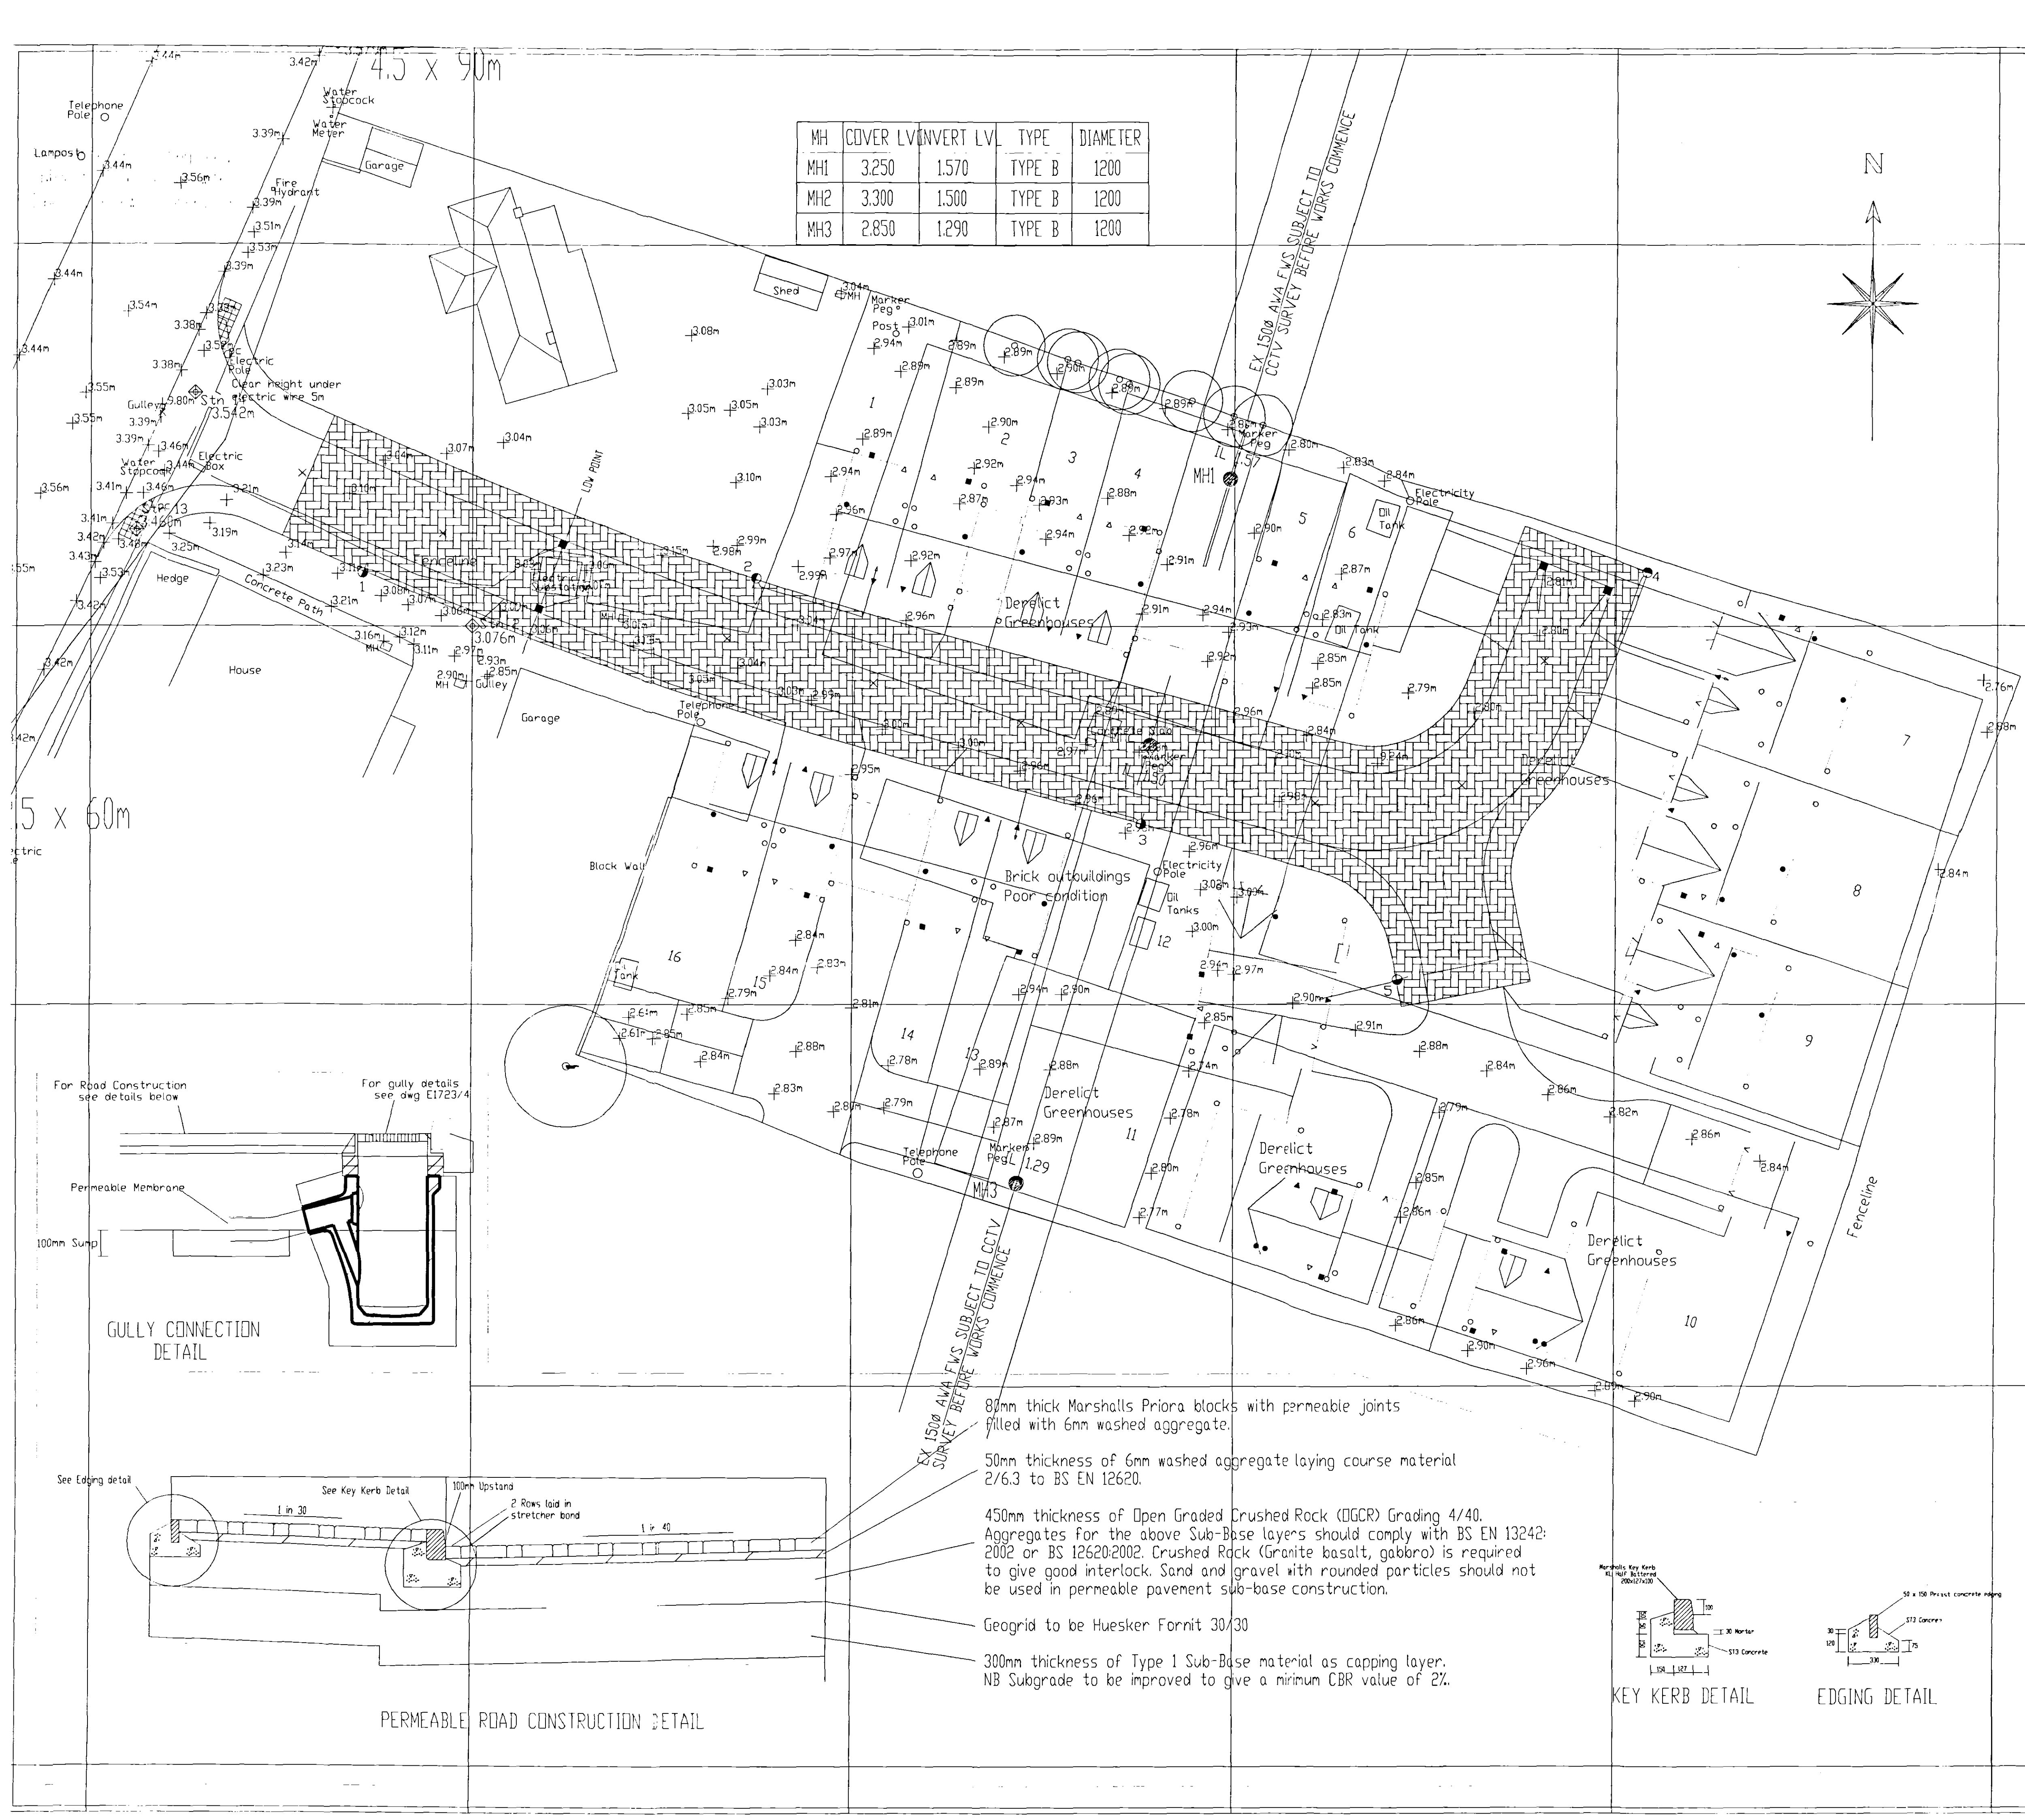

?KEY

Proposed new manhole on existing foul sewer

Trapped (2025 and 1500 connection

Street Lighting Legend

N 2000

Proposed 6 metre tubular steel post top with Phillips Lighting Ltd. 'FGS224' lantern fitted with 36 watt PL-L lamp. (fixed type)

Route of 6mm?? 3 core XPLE/SWA/XPLE service cable (in duct) termination point of cable in house subject to confirmation.

Installation and erection shall be carried out in compliance with the current edition of Lincolnshire County Council Specification Electricity at work Regulations 1984, the current edition BS 7671, all relevant British Standards and the code of practice for the erection of the street lighting equipment published by the Association of Street Lighting Contractors.

Rev. No.	REVISION	Date	Drawn By	Checked By
A	Plots 13-16 revised as letter 64651 from RDC. Manhole 3 added to public sewer.	23.8.05	JMW	AJMB
B	Permeable road construction detail revised. Street lighting schedule added.	7.9.05	GL	
C	Permeable road construction revised	30.9.05	JMW	AJMB
D	Subgrade CBR value noted on road construction.	6.10.05	AJMB	AJMB

Written dimensions to be taken. Do not scale off the drawing. Any discrepancies, written or scaled, should be brought to the attention of the engineer immediately. This drawing to be read in conjunction with the relevant Bills of Materials and Local Authority Specification. CDM NOTE: The design has been undertaken as far as possible to avoid risks to health and safety or to reduce and control the effects of any unavoidable risks. All relevant information identifying the unavoidable risks has been passed to the planning supervisor for inclusion in the Health & Safety plan. The Health & Safety plan will be issued by the planning supervisor with these drawings.

Civil Engineering Consultants N 1975
12a & 14a Hitchin Street,
Biggleswade, Beds SG18 8AX, UK. 01767 317244 Fax 315434

Project
PROPOSED DEVELOPMENT AT:-
PINCHBECK ROAD, SPALDING, Lincs.

Drawing Description
ROADS AND SEWERS PLAN
10 OCT 2005

Client
Fieldview Homes Ltd
St Helena Cottage
146 Pinchbeck Road
Spalding
PE11 1GN

Drawing Number
E1723/2/D

Drawn By
TJW
Date 7.4.05

Scale

Architect
SHDC
Planning & Development
14 OCT 2005
Ref: 1410105