
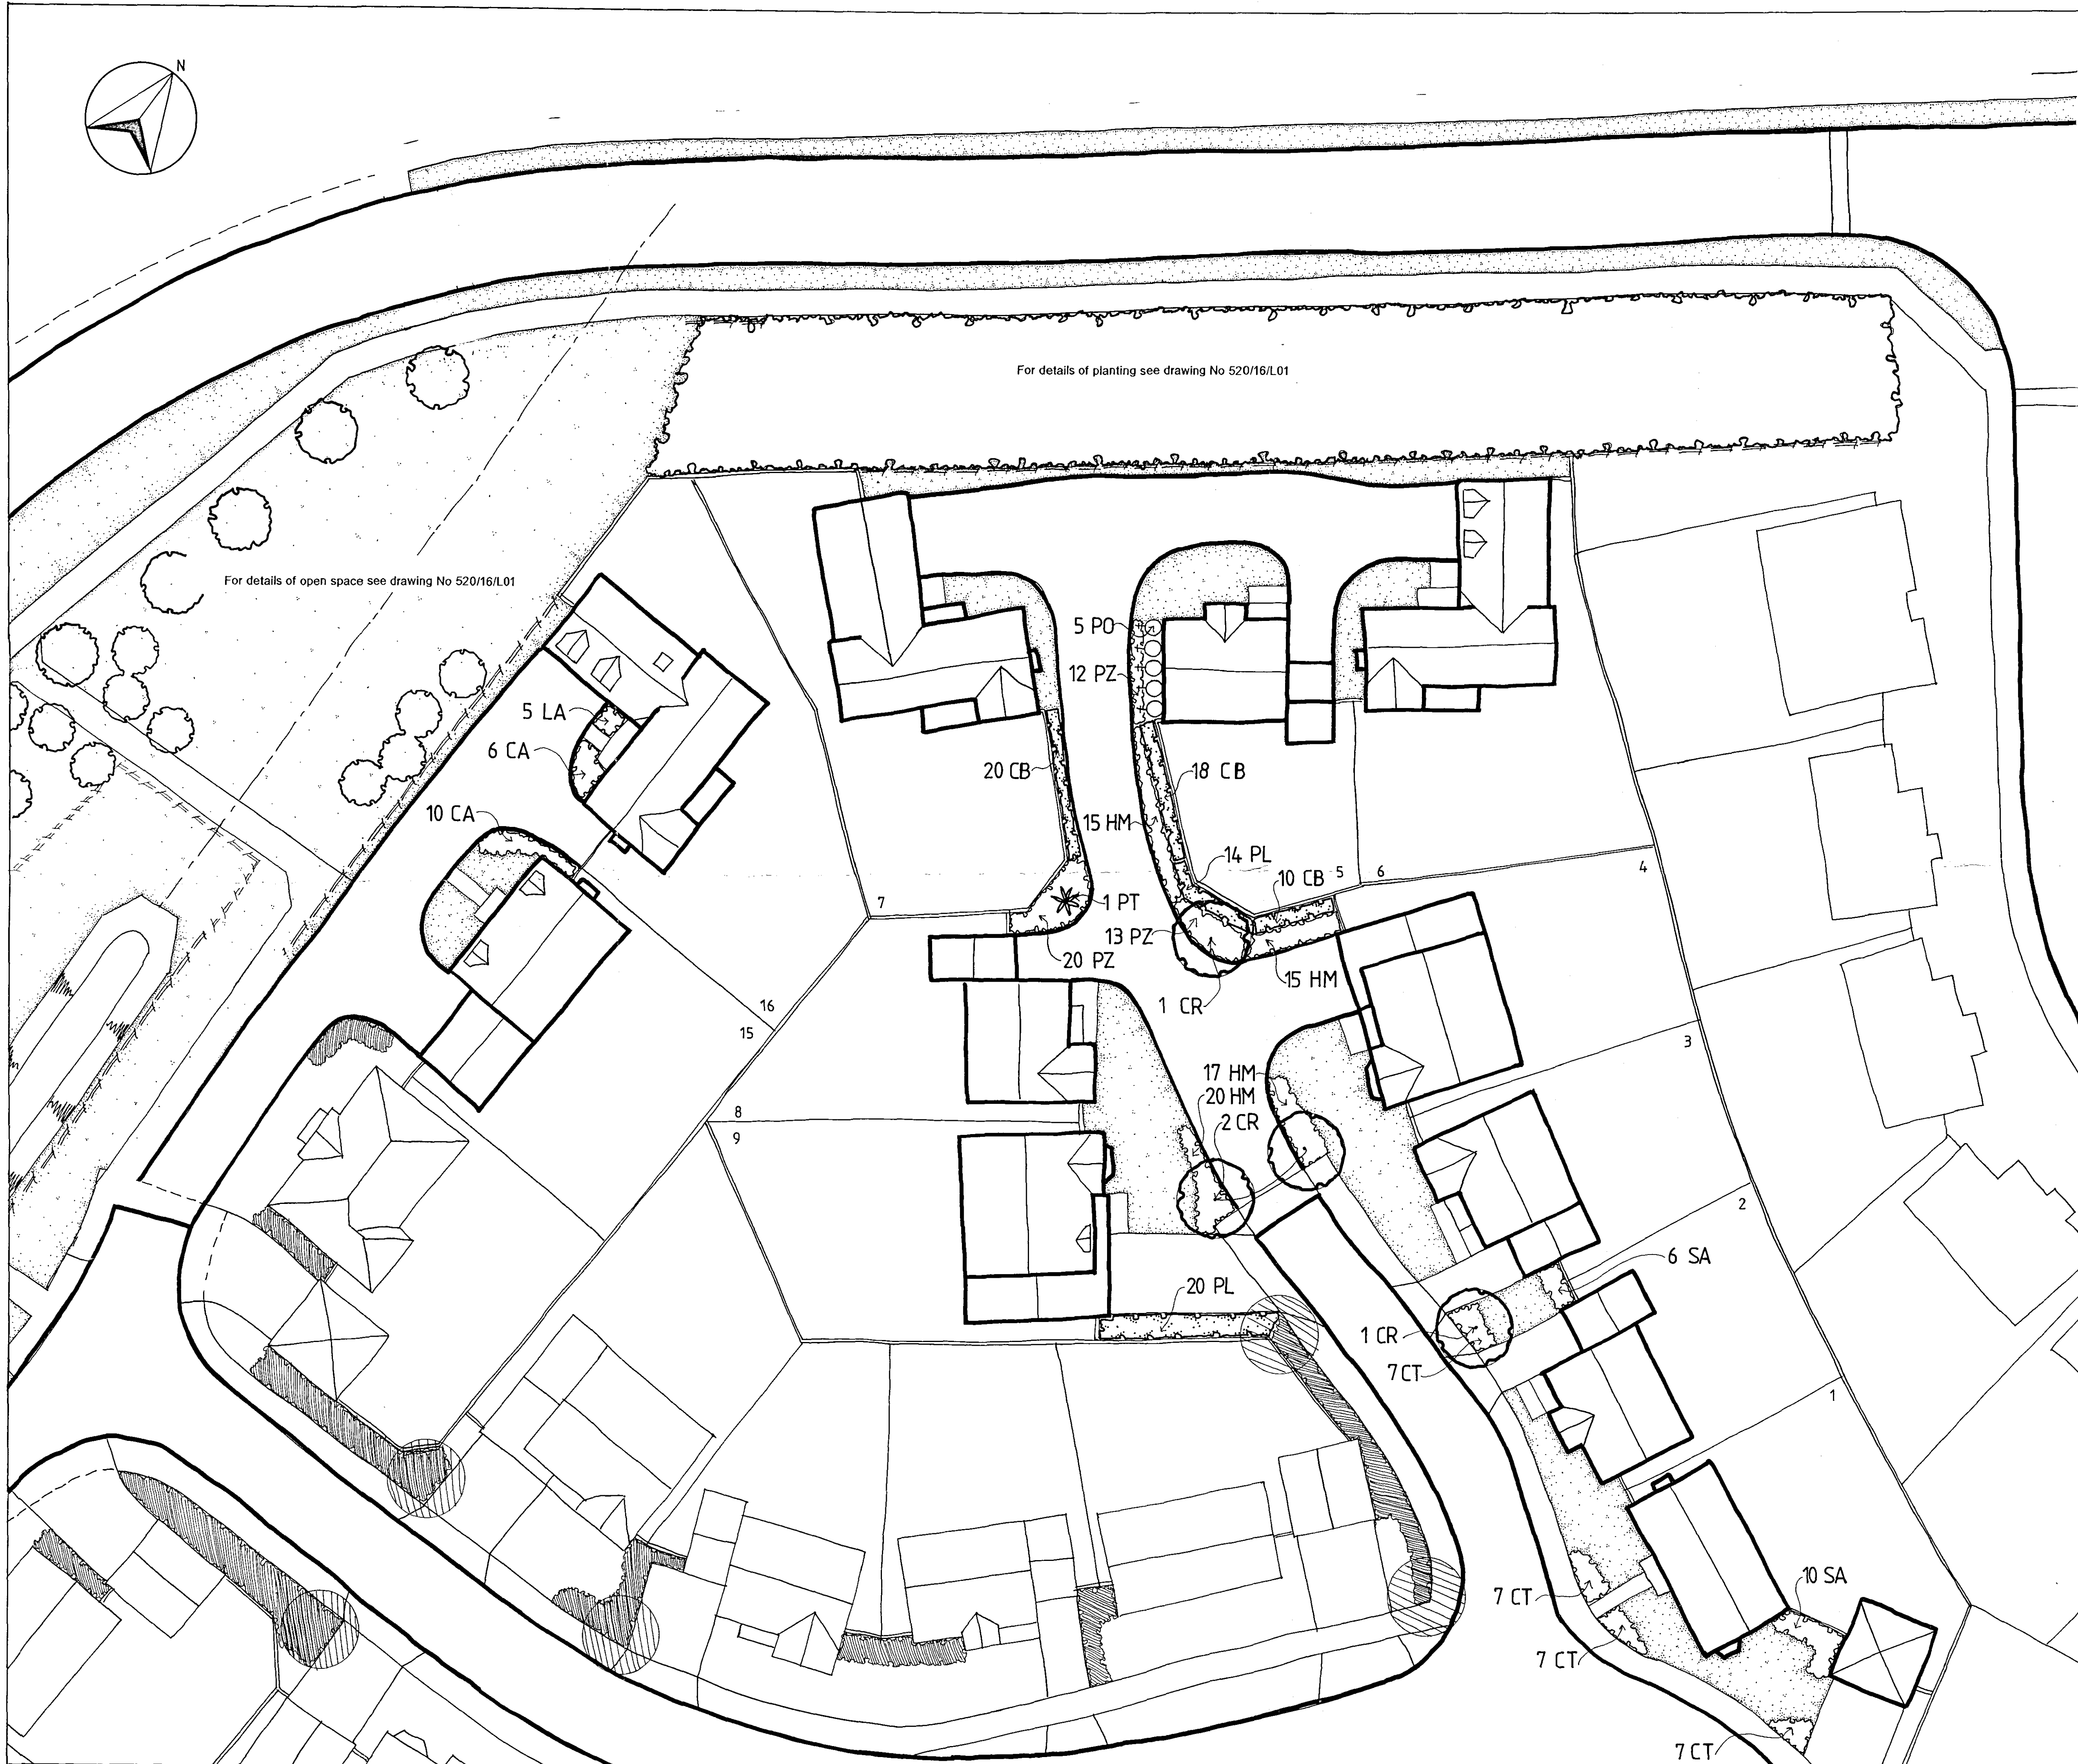
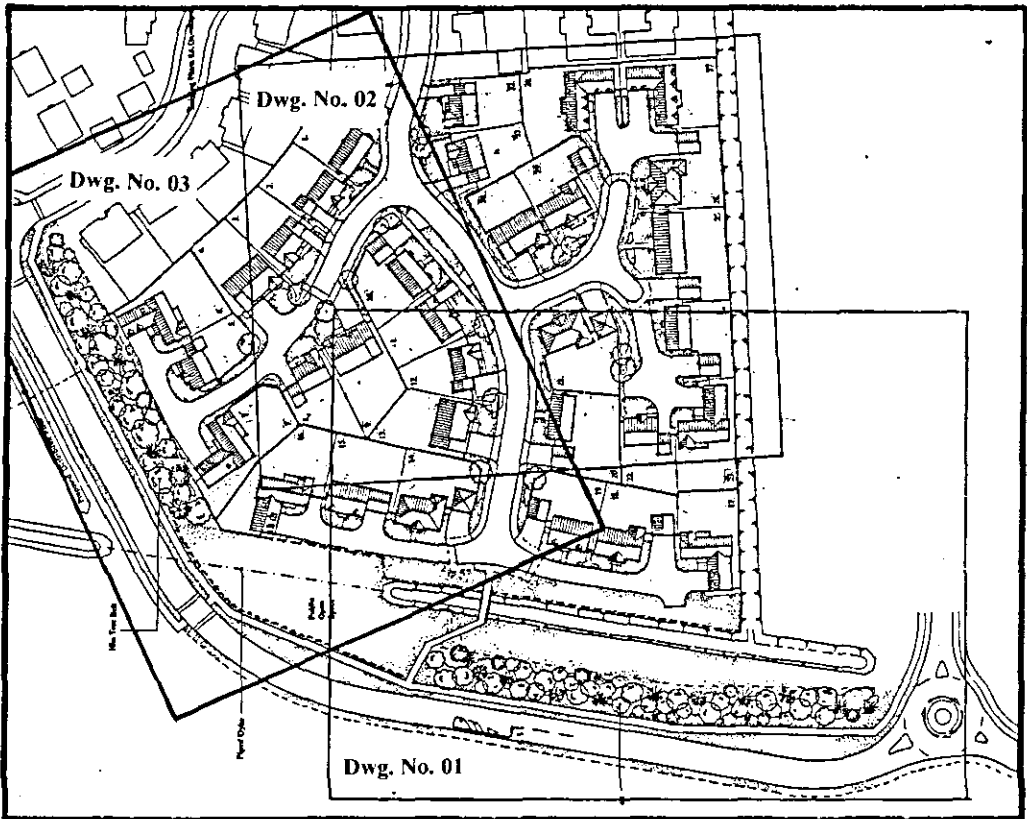


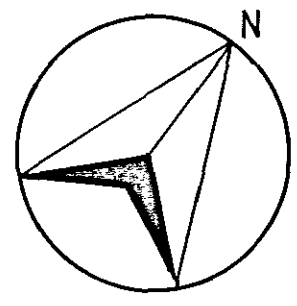

For details of planting see drawing No 520/16/L01

For details of open space see drawing No 520/16/L01

PLANTING SCHEDULE

TREES							
Qty	Code	Species	Form	Age	Girth (cm)	Height (cm)	Root Cond.
4	CR	Crataegus x lavallei 'Carrier'	HS	3x	12-14	350-425	B

Shrub planting						
Qty	Code	Species	Size (cm)	Pot Size (L)	Habit	Planting density
28	CT	Choisya ternata	30-45	3L	Breaks 5	4 no./m ²
16	CO	Cornus alba 'Sibirica'	40-60	3L	Branched 2	On Spot
67	HM	Hebe 'Midsummer Beauty'	20-30	2L	Breaks 3	4 no./m ²
5	LA	Lavandula angustifolia 'Vera'	30-45	5L	Breaks 7	4 no./m ²
1	PT	Phormium tenax 'Sundowner'	40-60	3L	Leaves 7	On Spot
45	PZ	Prunus lauracerasus 'Zabeliana'	45-60	5L	Breaks 5	4 no./m ²
16	SA	Spiraea 'Arguta'	30-45	3L	Breaks 5	4 no./m ²

Hedge and Climber planting						
Qty	Code	Species	Size (cm)	Pot Size (L)	Habit	Planting density
48	CB	Carpinus betulus	45-60	3L	Breaks 4	450mm ctrs.
5	PO	Parthenocissus henryana	60-80	3L	Several shoots	On Spot
34	PL	Prunus lusitanica	40-60	3L	Bushy 4	450mm ctrs.

KEY:

- Proposed tree
- Proposed shrub planting
- Proposed hedge planting
- Proposed climber planting
- Proposed grass areas
- Proposed planting (see following drawing)
- 1.8m close boarded fencing
- Post and wire fencing

SHDC
Planning & Development
20 OCT 2004
Ref: 14/6/04

Rev.	By	Notes	Date
A	AC	Open Space and boundary treatments added.	04/10/04

THE ROBERT DOUGHTY CONSULTANCY LIMITED
TOWN AND COUNTRY PLANNING-LANDSCAPE ARCHITECTURE
32 High Street, Helpingsham, Shearford, Lincolnshire, NG34 0RA
Tel: (01529) 421646 Fax: (01529) 421358
Website: www.rdc-landplan.demon.co.uk
E-mail: admin@rdc-landplan.demon.co.uk

Client:
Allison Homes Eastern Ltd

Project:
Woolram Wygate, Spalding (Phase 9)

Drawing title:
LANDSCAPE PROPOSALS (plots 1-9, 15-16)

Job No.
520/91

Drawing No.
03

Rev.
A

Drawn
MD

Scale
1:200

Date
December 2003

Checked

DO NOT SCALE from this drawing. All measurements should be checked against on site conditions and any discrepancies should be brought to the attention of the Robert Doughty Consultancy.