



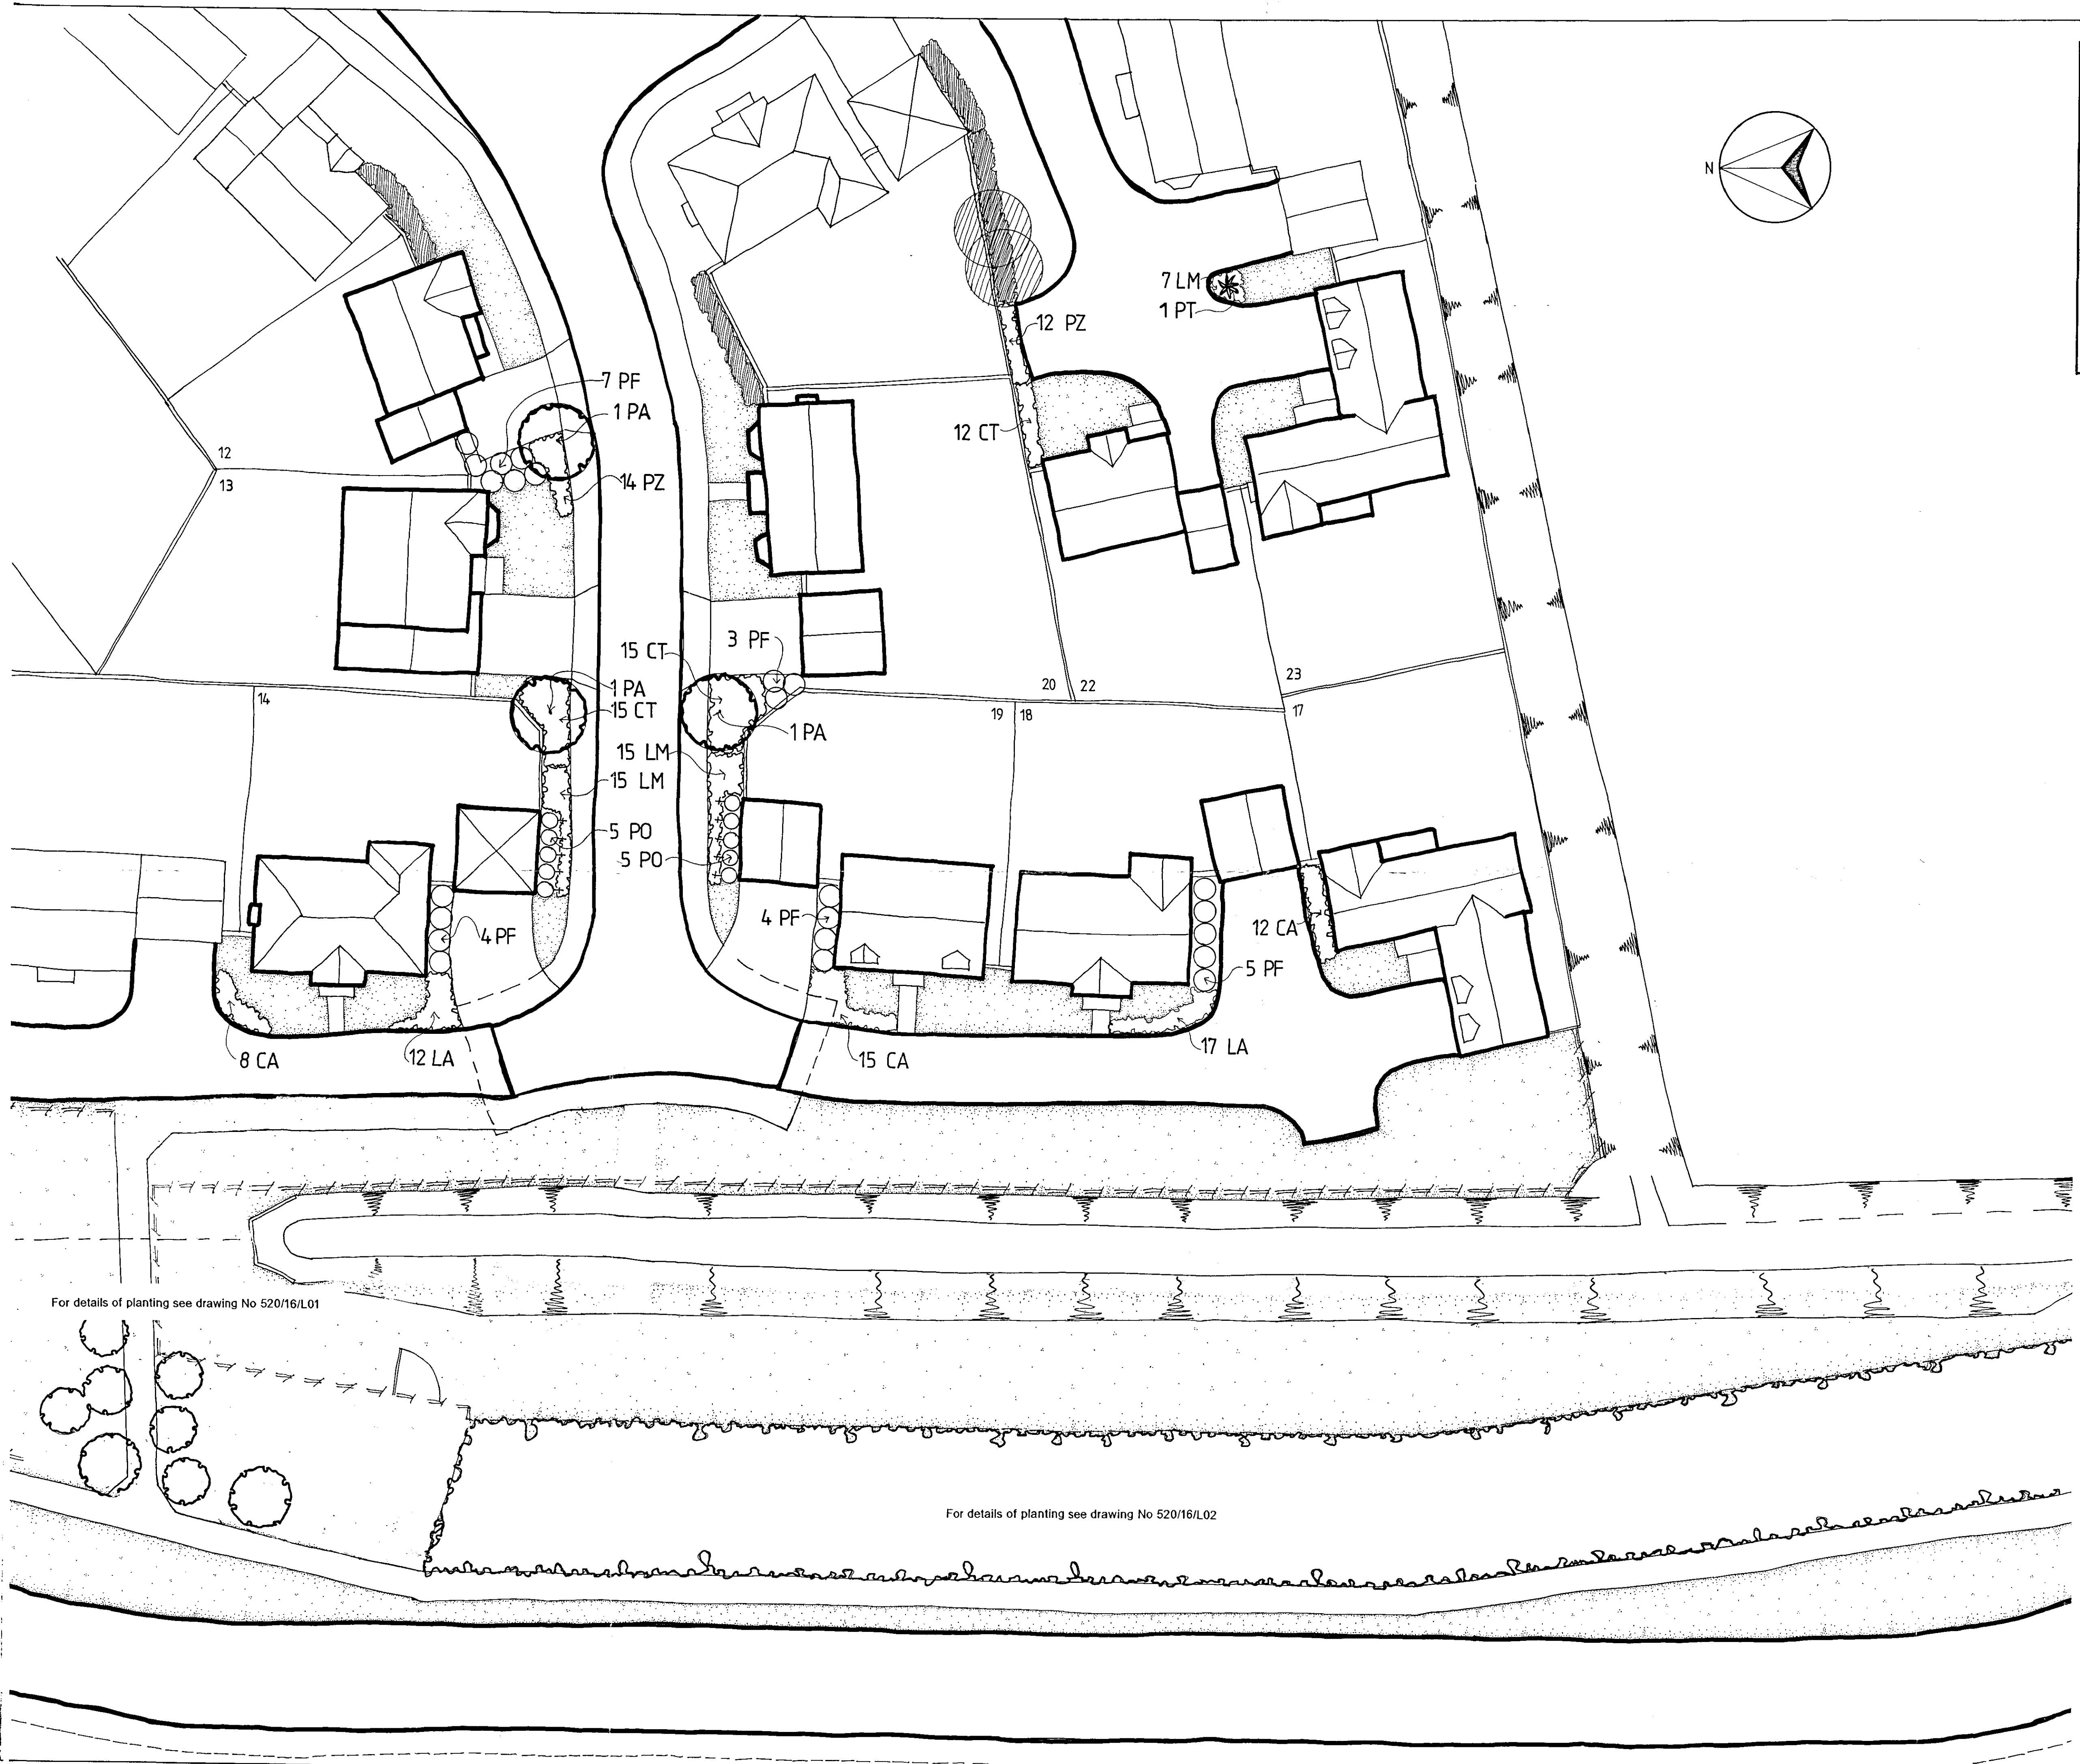

For details of planting see drawing No 520/16/L01

For details of planting see drawing No 520/16/L02

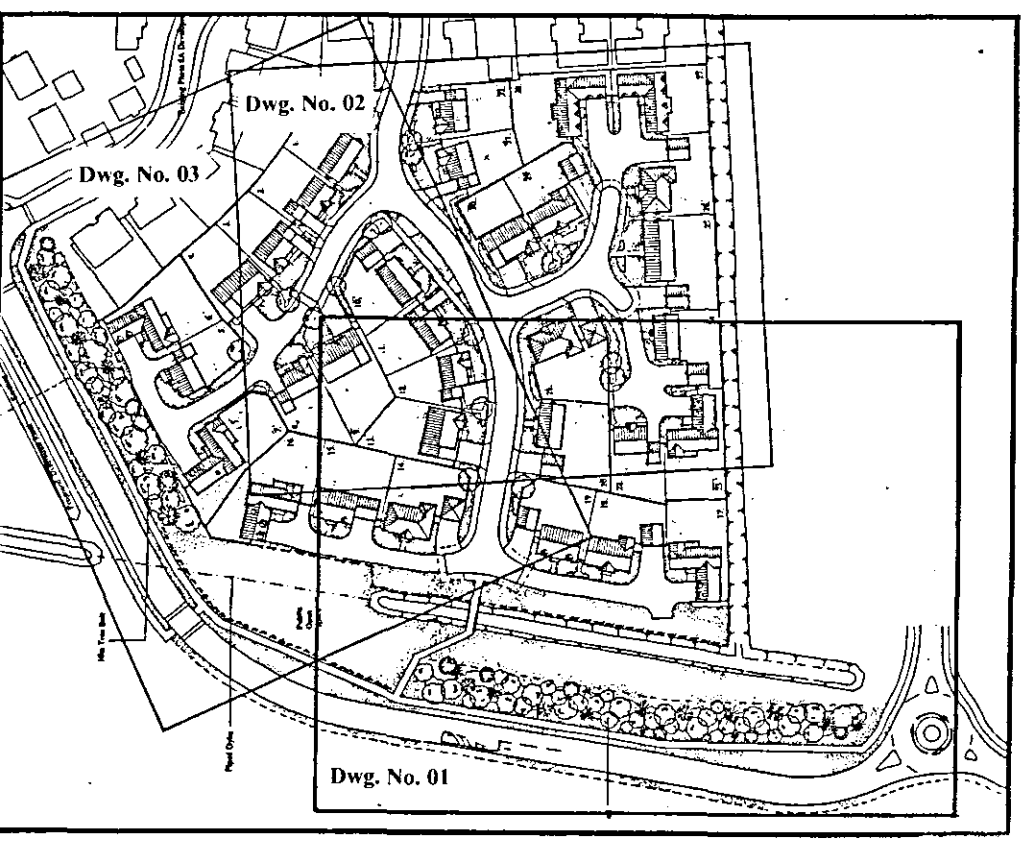

PLANTING SCHEDULE

TREES								
Qty	Code	Species	Form	Age	Girth (cm)	Height (cm)	Root Cond.	
3	PA	Prunus avium 'Plena'	EHS	3x	14-16	425-600	RB	

Shrub planting								
Qty	Code	Species	Size (cm)	Pot Size (L)	Habit	Planting density		
35	CA	Cornus alba 'Sibirica'	40-60	3L	Branched	2	4 no./m ²	
42	CT	Choisya ternata 'Aztec Pearl'	30-45	3L	Breaks	5	4 no./m ²	
29	LA	Lavandula angustifolia 'Vera'	30-45	5L	Breaks	7	4 no./m ²	
37	LM	Lonicera nitida 'Maigreen'	30-40	3L	Breaks	6	6 no./m ²	
23	PF	Photinia x fraseri 'Red Robin'	30-40	3L	Branched	6	On Spot	
1	PT	Phormium tenax 'Sundowner'	40-60	3L	Leaves	7	On Spot	
26	PZ	Prunus lauracerasus 'Zabeliana'	45-60	5L	Breaks	5	4 no./m ²	

Hedge and Climber planting							
Qty	Code	Species	Size (cm)	Pot Size (L)	Habit	Planting density	
10	PO	Parthenocissus henryana	60-80	3L	Several shoots	On Spot	

KEY:

- Proposed tree
- Proposed shrub planting
- Proposed hedge planting
- Proposed climber planting
- Proposed grass areas
- Proposed planting (see following drawing)
- 1.8m close boarded fencing
- Post and wire fencing

SKDC
Planning & Development
20 OCT 2004
Ref: 1416/04

A	AC	Open Space and boundary treatments added.	04/10/04
---	----	---	----------

Rev.	By	Notes	Date
------	----	-------	------

THE ROBERT DOUGHTY CONSULTANCY LIMITED TOWN AND COUNTRY PLANNING-LANDSCAPE ARCHITECTURE 32 High Street, Helpingsham, Sleaford, Lincolnshire, NG34 0RA Tel: (01529) 421646 Fax: (01529) 421358 Website: www.rdc-landplan.demon.co.uk E mail: admin@rdc-landplan.demon.co.uk			
Client: Allison Homes Eastern Ltd		DETERMINED	
Project: Woolram Wygate, Spalding (Phase 9)		PLAN	
Drawing title: LANDSCAPE PROPOSALS (plots 12-14, 17-20, 22+23)			
Job No. 520/91	Drawing No. 01	Rev. A	Drawn MD
Scale 1:200		Date December 2003	Checked

DO NOT SCALE from this drawing. All measurements should be checked against on site conditions and any discrepancies should be brought to the attention of the Robert Doughty Consultancy.