


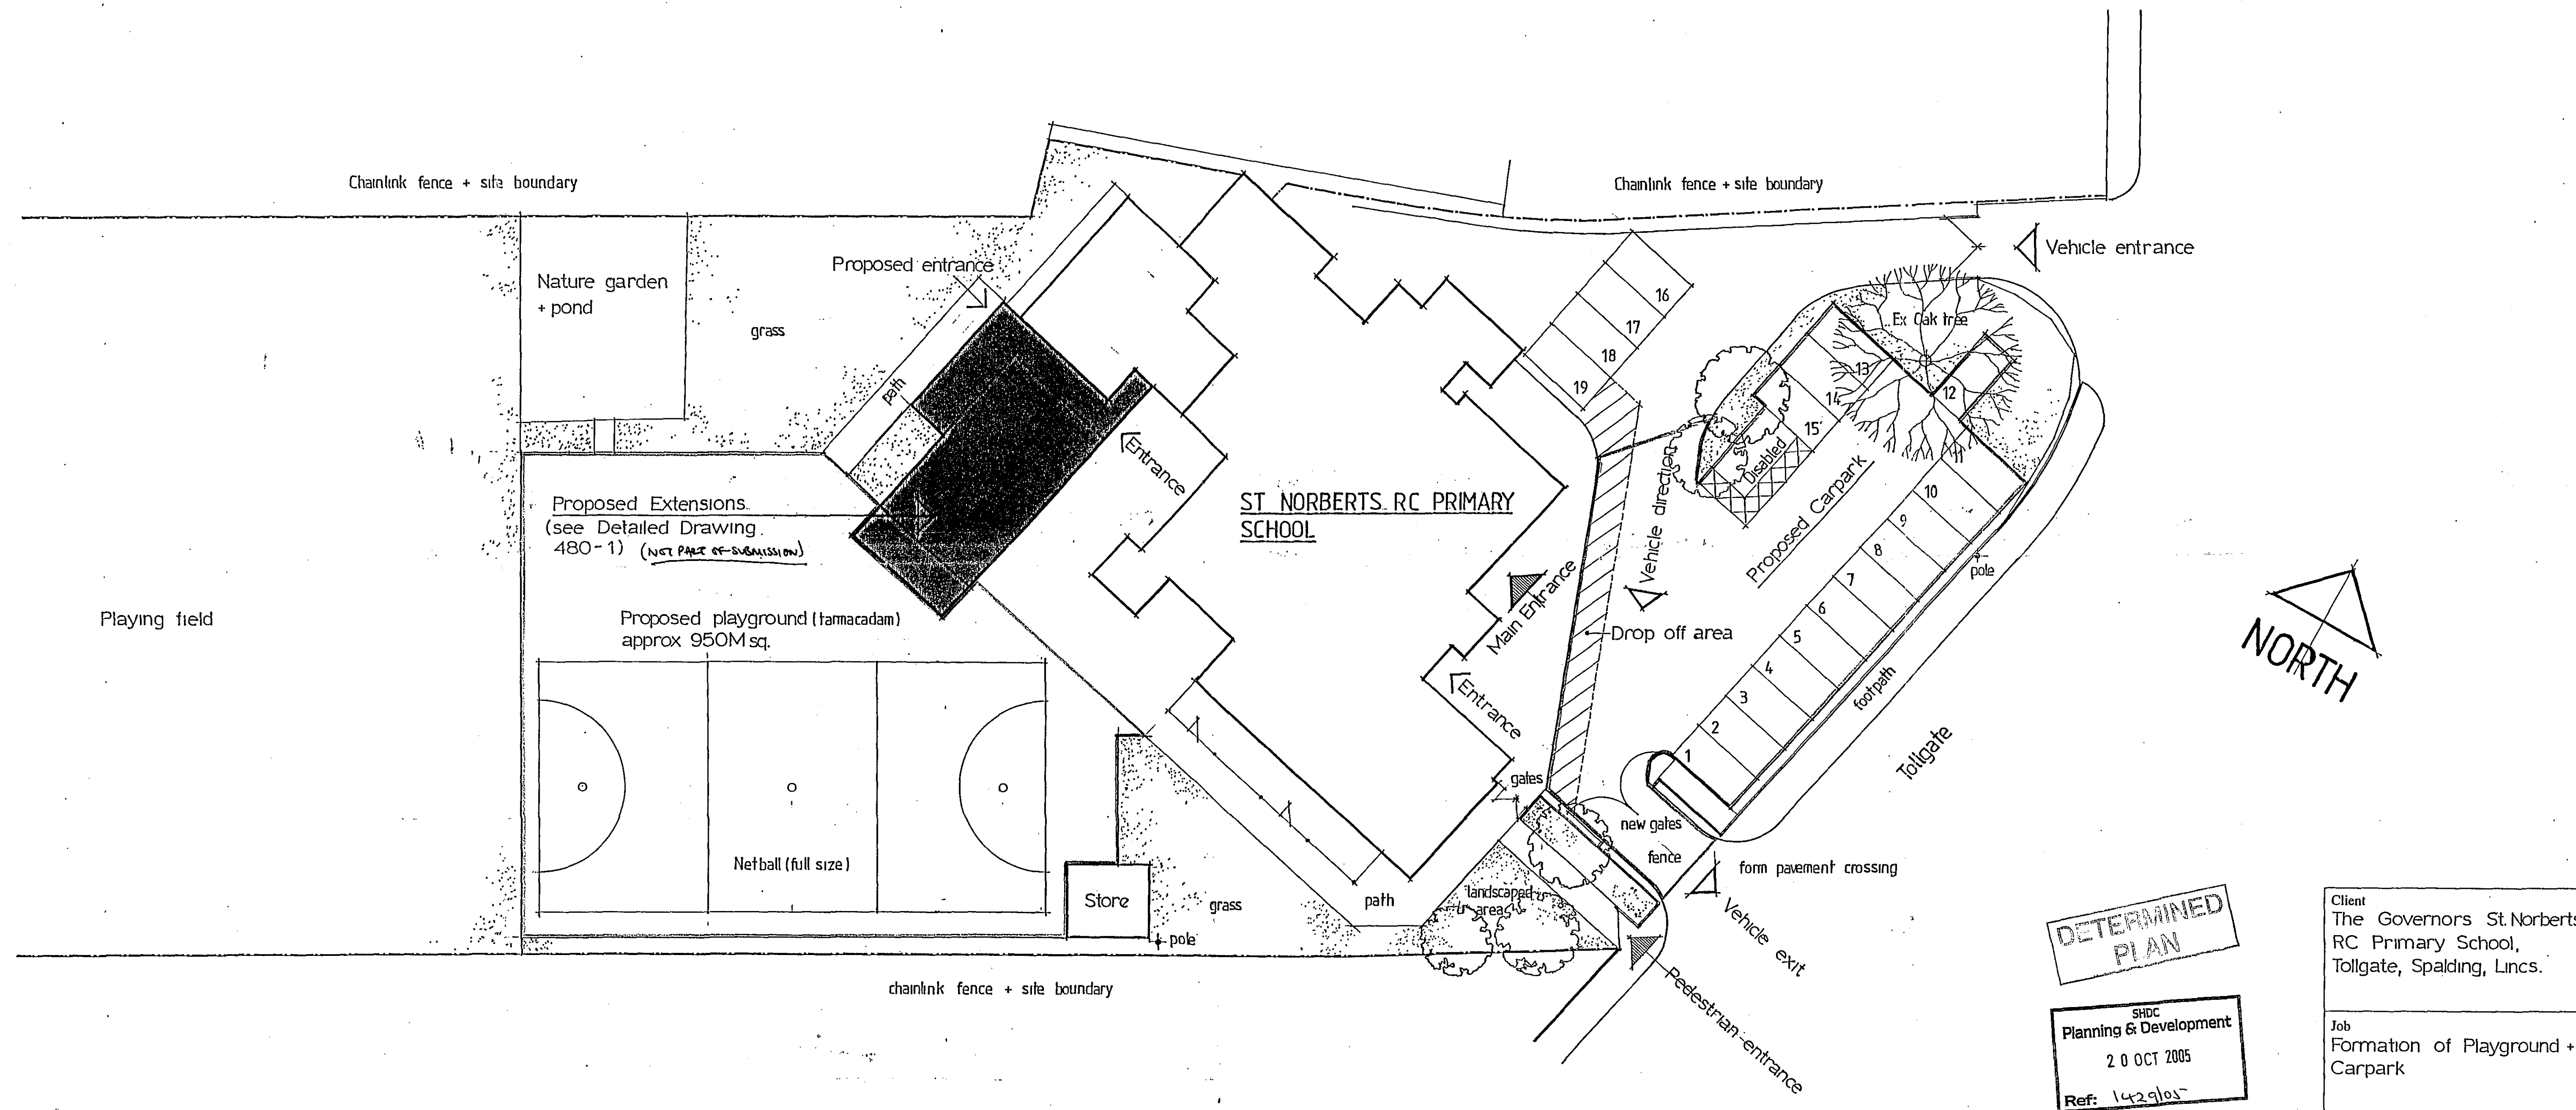

General Site Layout as Proposed

|   |                 |
|---|-----------------|
| Client<br>The Governors St Norberts<br>RC Primary School,<br>Tollgate, Spalding, Lincs.   |                 |
| Job<br>Formation of Playground +<br>Carpark   |                 |
| Title<br>General Site Layout.   |                 |
| <b>C.P. ASSOCIATES</b><br>CHARTERED SURVEYORS<br>BUILDING CONSULTANTS<br><small>Braemar Court, 131a Melton Road,<br/>           Syston, Leicester, LE17 2EN.<br/>           Telephone: 0116 260 7211<br/>           Facsimile: 0116 260 5511</small> |                 |
| Dwg. No.<br><b>479-1</b>   | Date<br>July 05 |
| Scale<br>1-200   | Drawn by<br>JG  |