


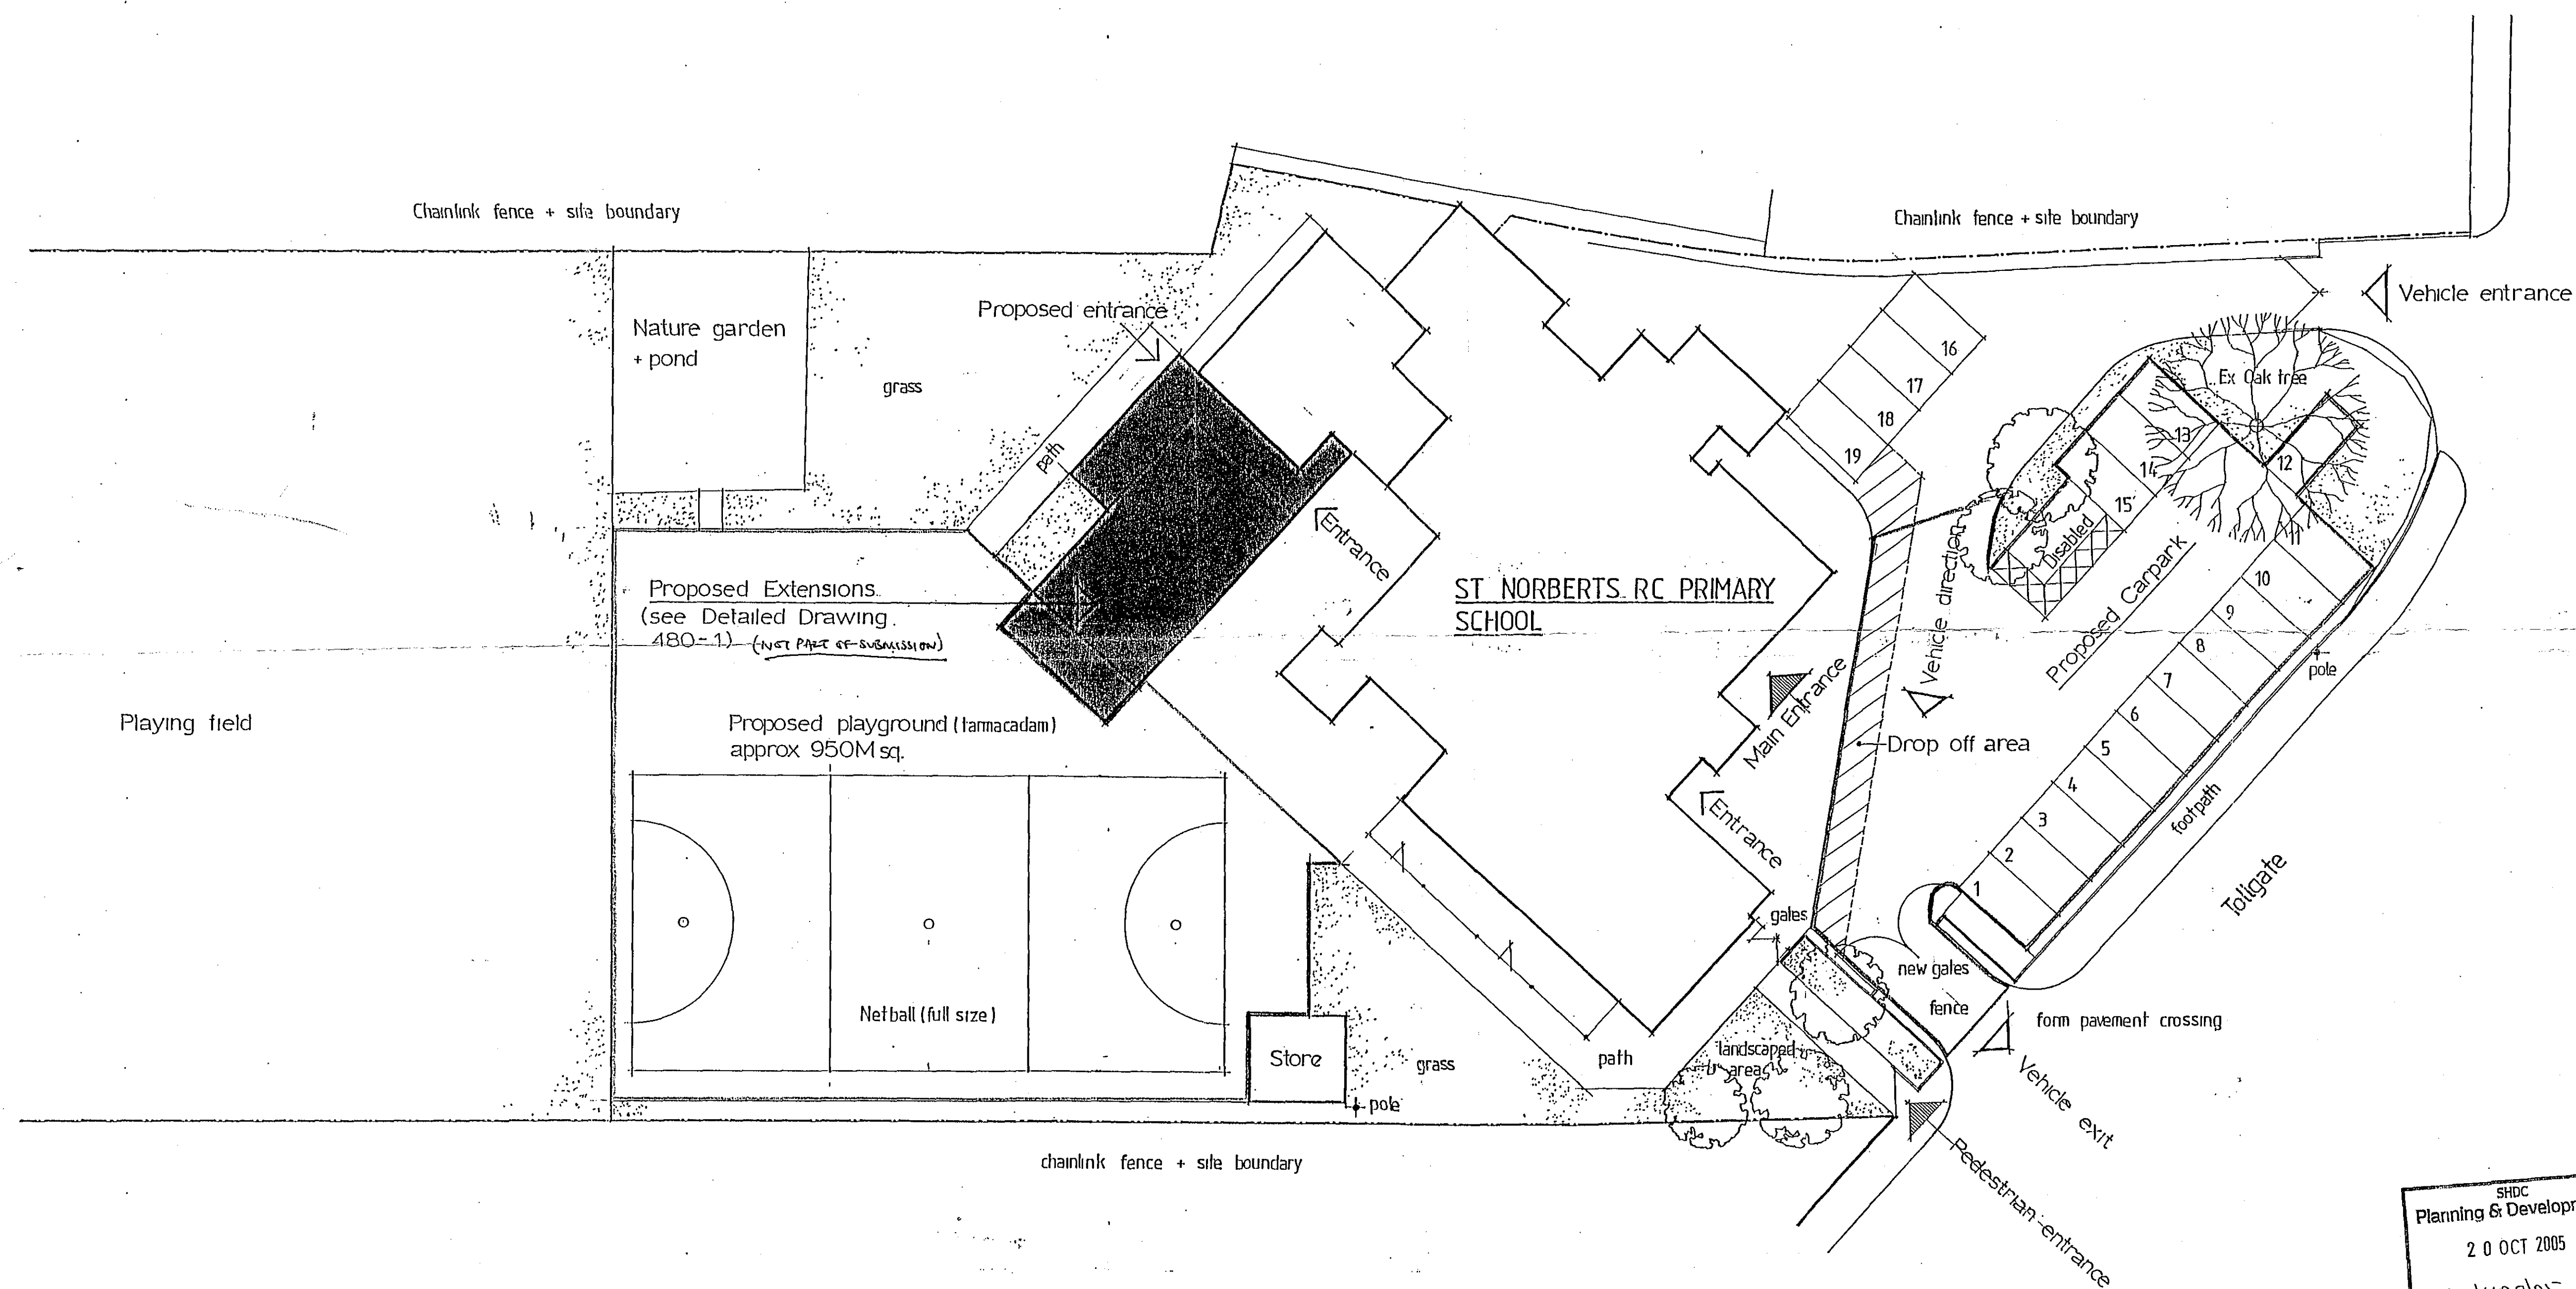

General Site Layout as Proposed

SHDC
Planning & Development
20 OCT 2005
Ref: 1429/05

Client The Governors St. Norberts RC Primary School, Tollgate, Spalding, Lincs.	
Job Formation of Playground + Carpark	
Title General Site Layout.	
C.P. ASSOCIATES CHARTERED SURVEYORS BUILDING CONSULTANTS	
Braemar Court, 1311a Melton Road, Syston, Leicester, LE17 2EN. Telephone: 0116 260 7211 Facsimile: 0116 260 5511	
Dwg. No. 479-1	Date July 05
Scale 1-200	Drawn by JG