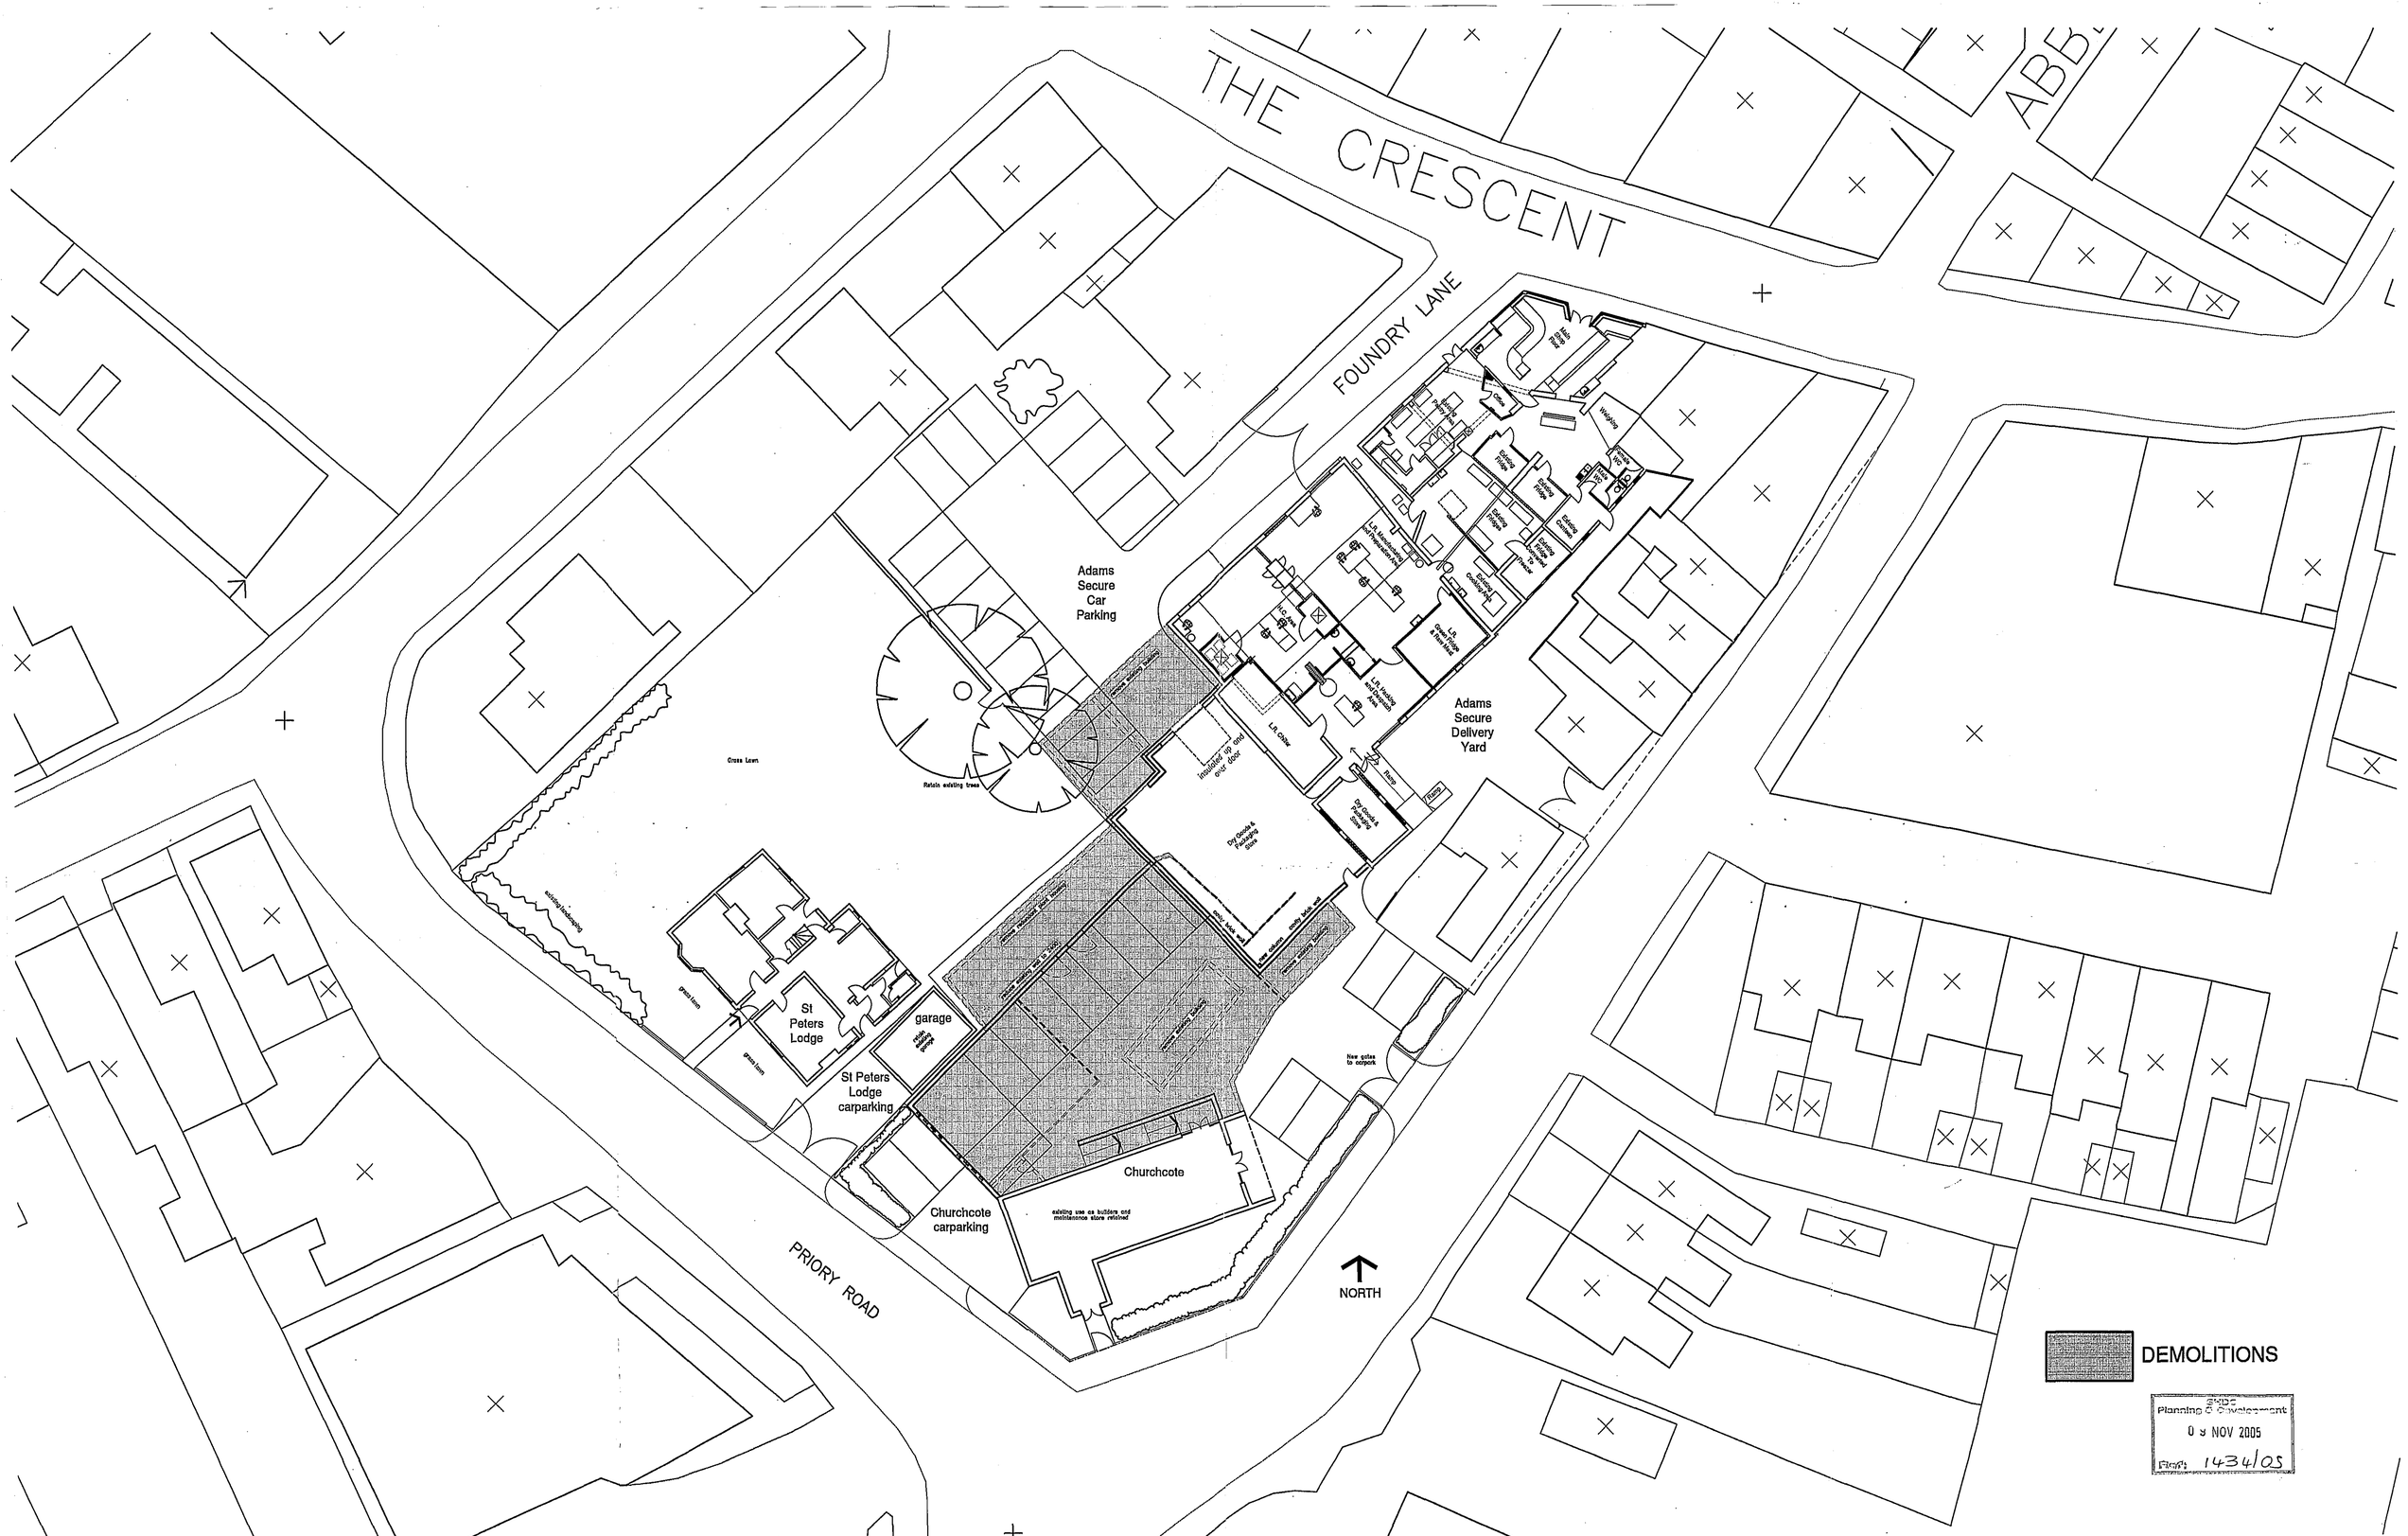

THE CRESCENT
FOUNDRY LANE
PRIORY ROAD
NORTH
Adams Secure Car Parking
Adams Secure Delivery Yard
Cross Lawn
Retain existing trees
Insulated up and over door
Dry Goods & Packaging Store
Dry Goods & Packaging Store
