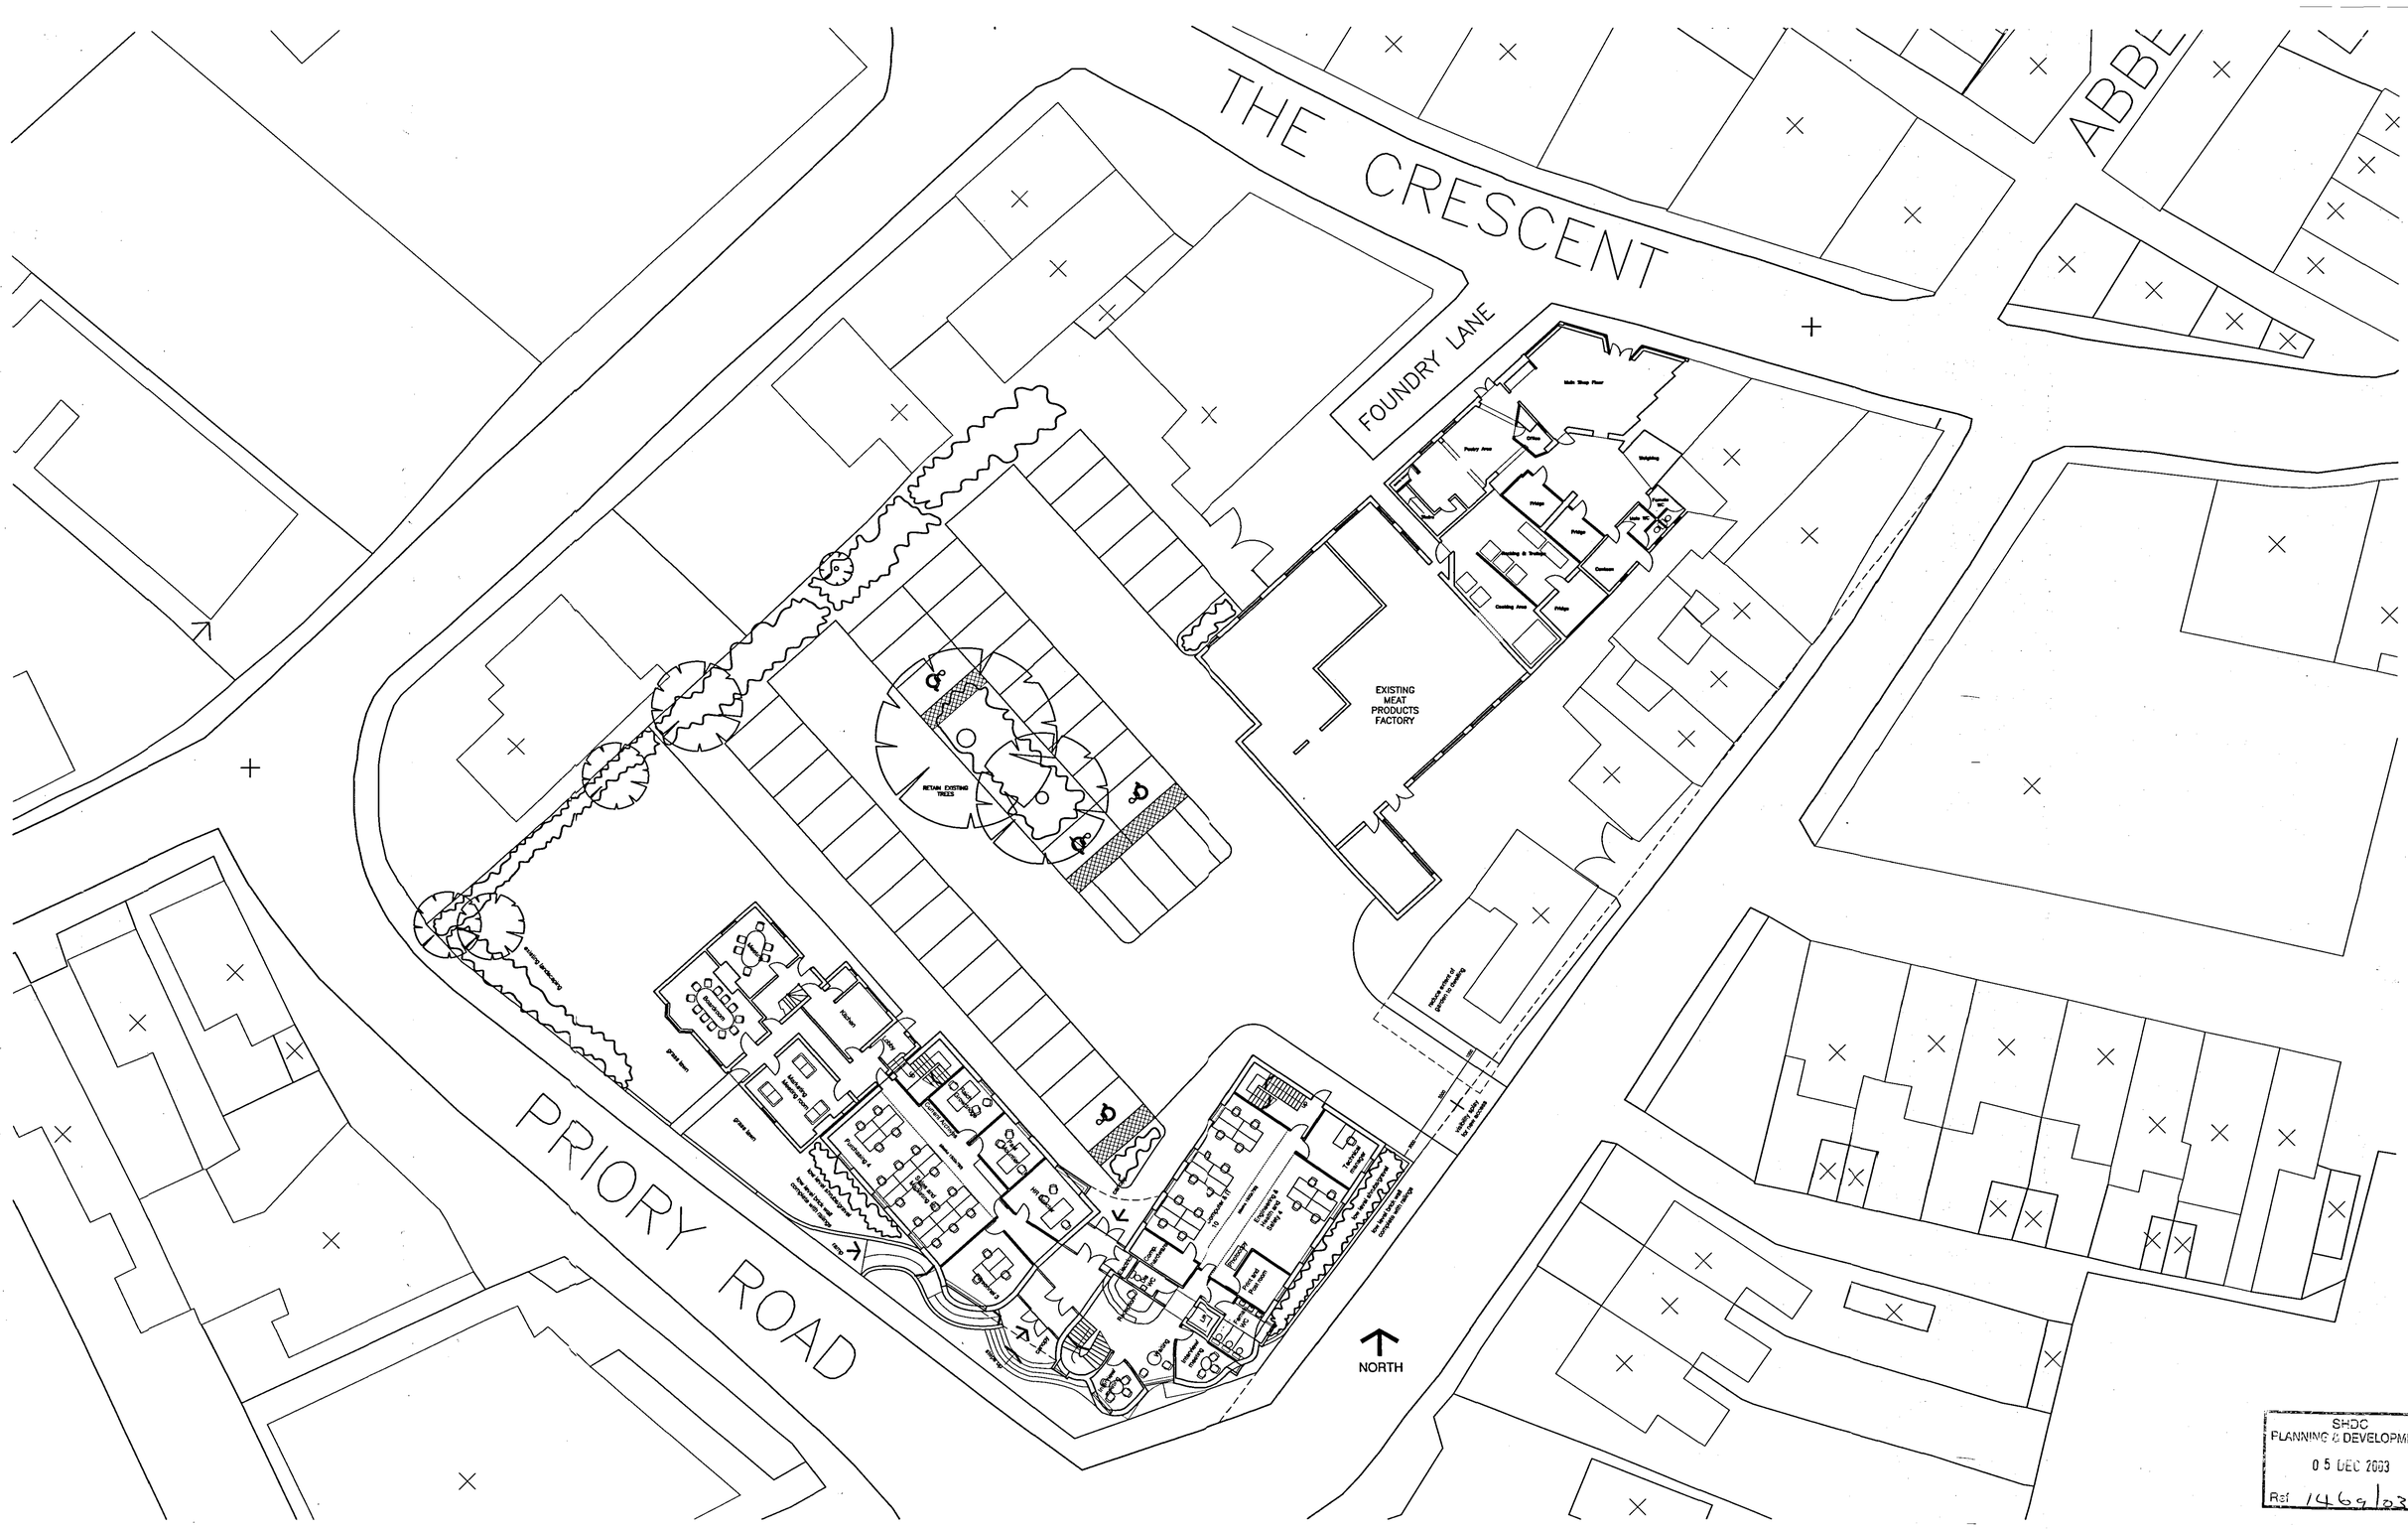


SHDC
PLANNING & DEVELOPMENT
05 DEC 2003
Ref 1469/03

COPYRIGHT RESERVED
Do not scale. Dimensions to be checked on site
Discrepancies to be reported before proceeding.

NOTES:

Planning Application Issue:	Checked by:
Building Regulations Application Issue:	Checked by:
Tender Issue:	Checked by:
Final Issue:	Checked by:

REVISIONS:

A: UPDATED TO REFLECT CURRENT DESIGN. 27.02.03 OCB
B: EXISTING FACTORY FOOTPRINT RETAINED. EXTERNAL WORKS AMENDED. 15/04/03 ME.

SITE RE-DEVELOPMENT
GEO ADAMS AND SONS LTD
THE CRESCENT, SPALDING
PROPOSED EXTERNALS PLAN

PETER HADDON AND PARTNERS

CAD Ref: CRS06	Date: FEB 2003	3333/13	B
Scale: 1:200	Drawn: OCB		

architects
The Old Rectory, Rectory Lane, Milton Malsor
Northampton NN7 3AQ
Tel: 01604 858916 Fax: 01604 859123
e-mail: mail@peter-haddon.com