




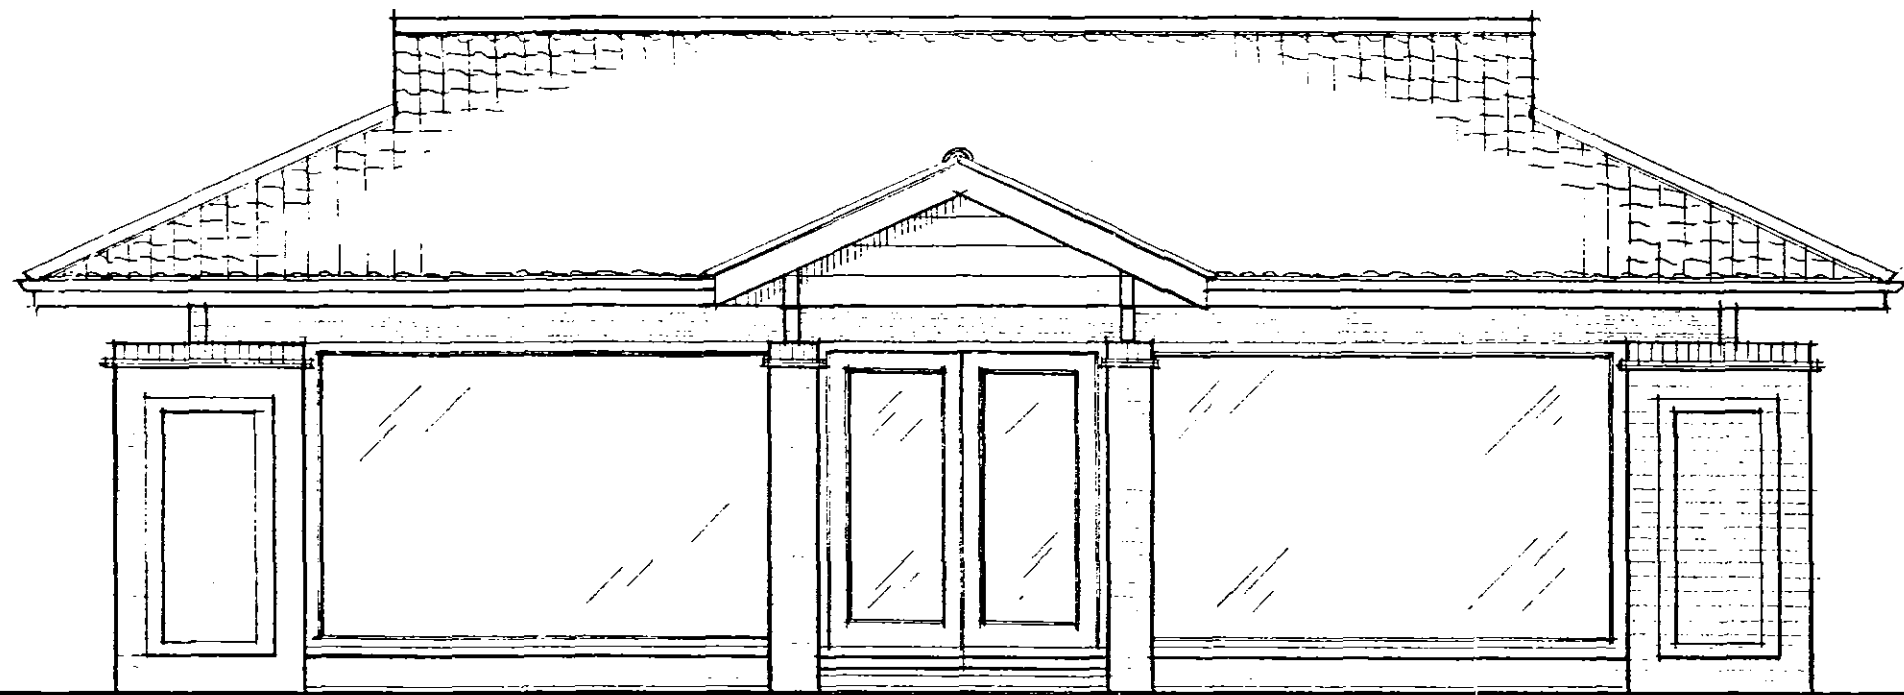


FRONT ELEVATION 1:50

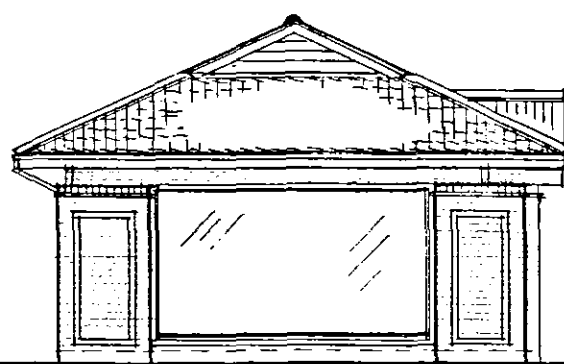


SIDE ELEVATION 1:50

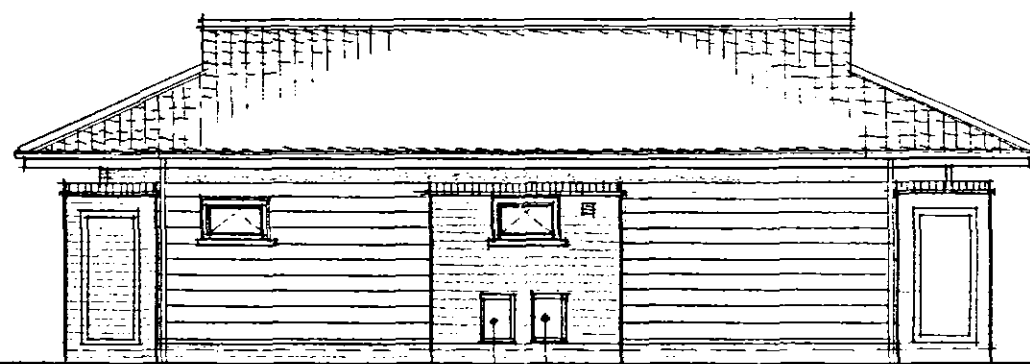


REAR ELEVATION 1:50

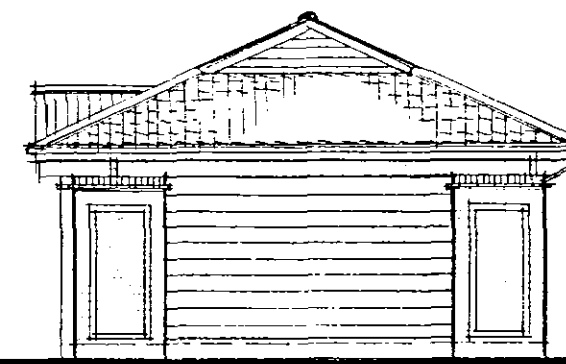


SIDE ELEVATION 1:50

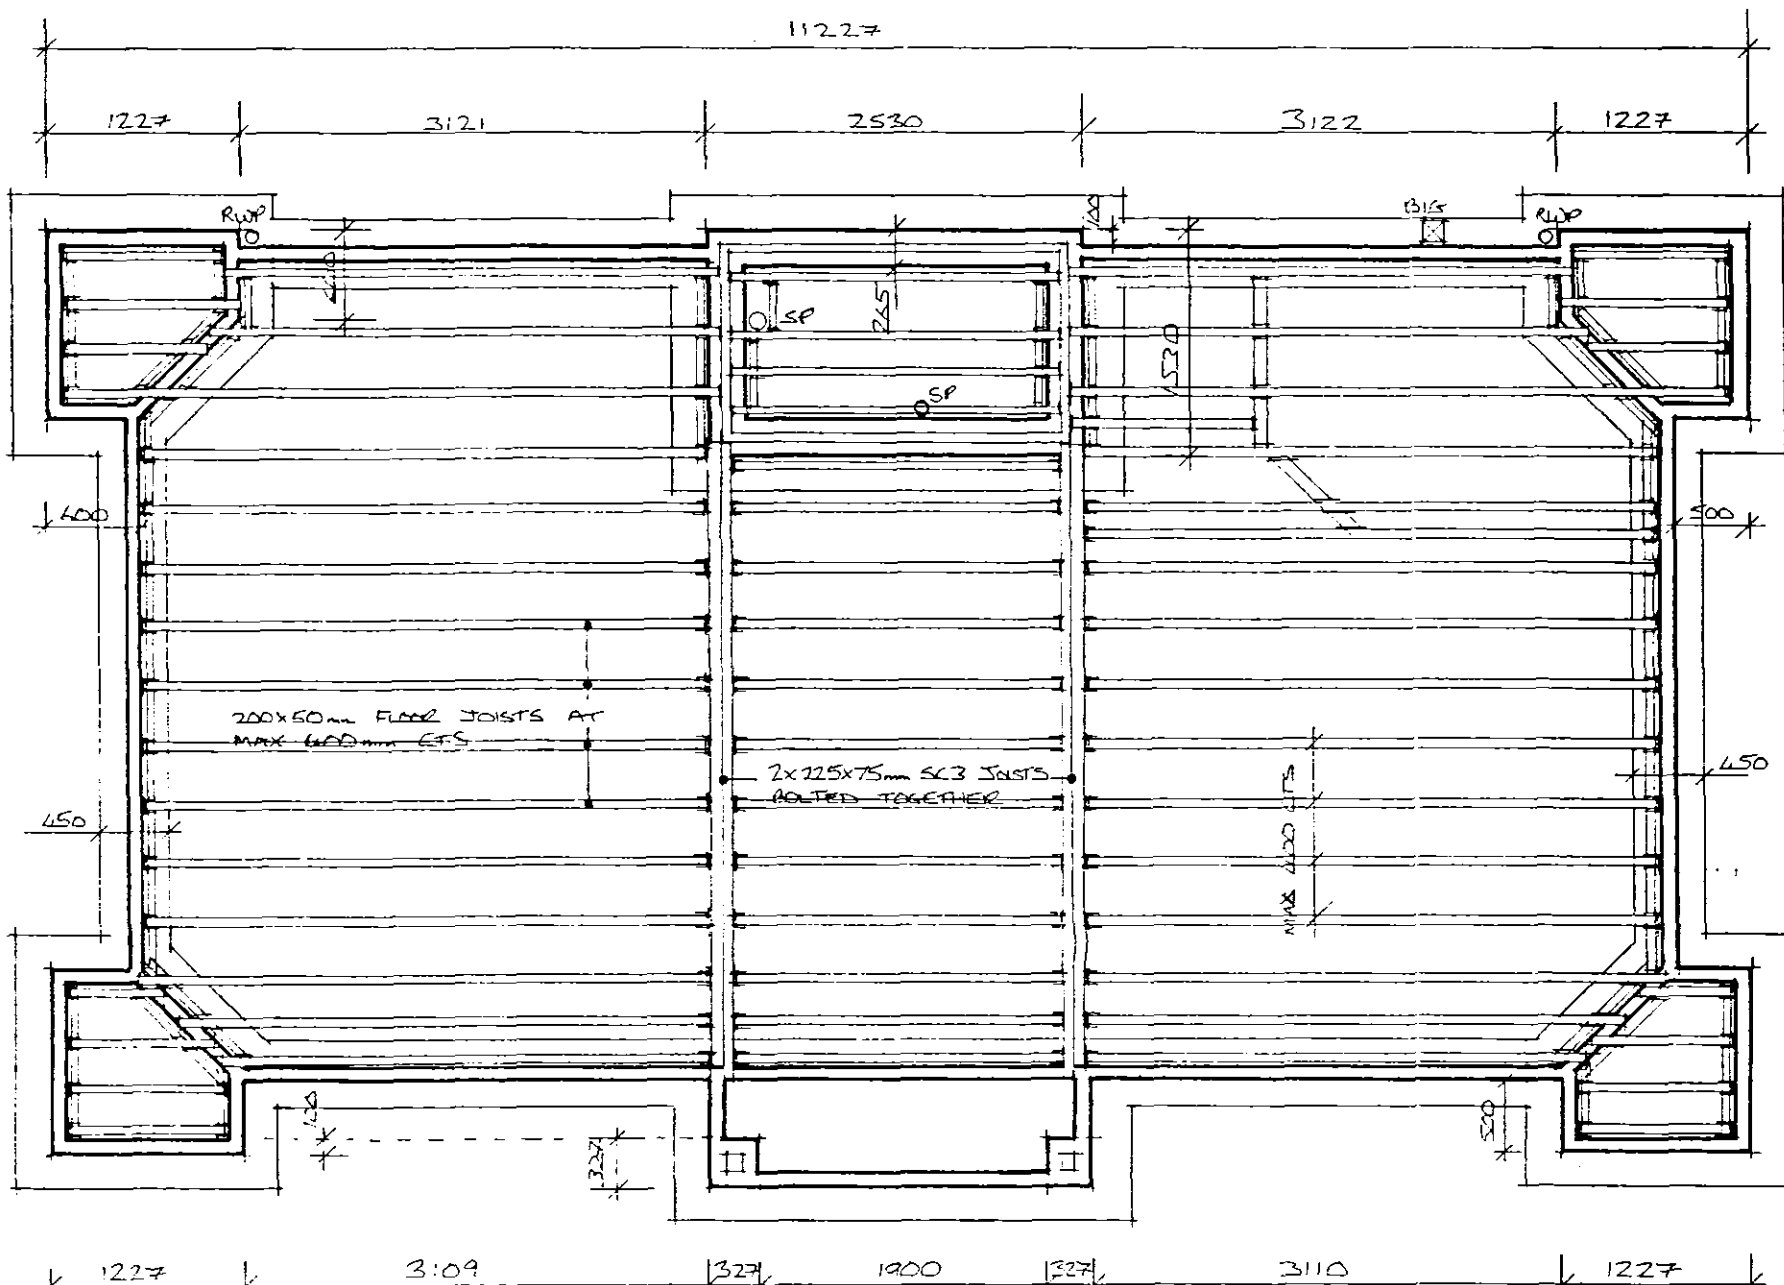


FOUNDATION & FLOOR JOIST LAYOUT

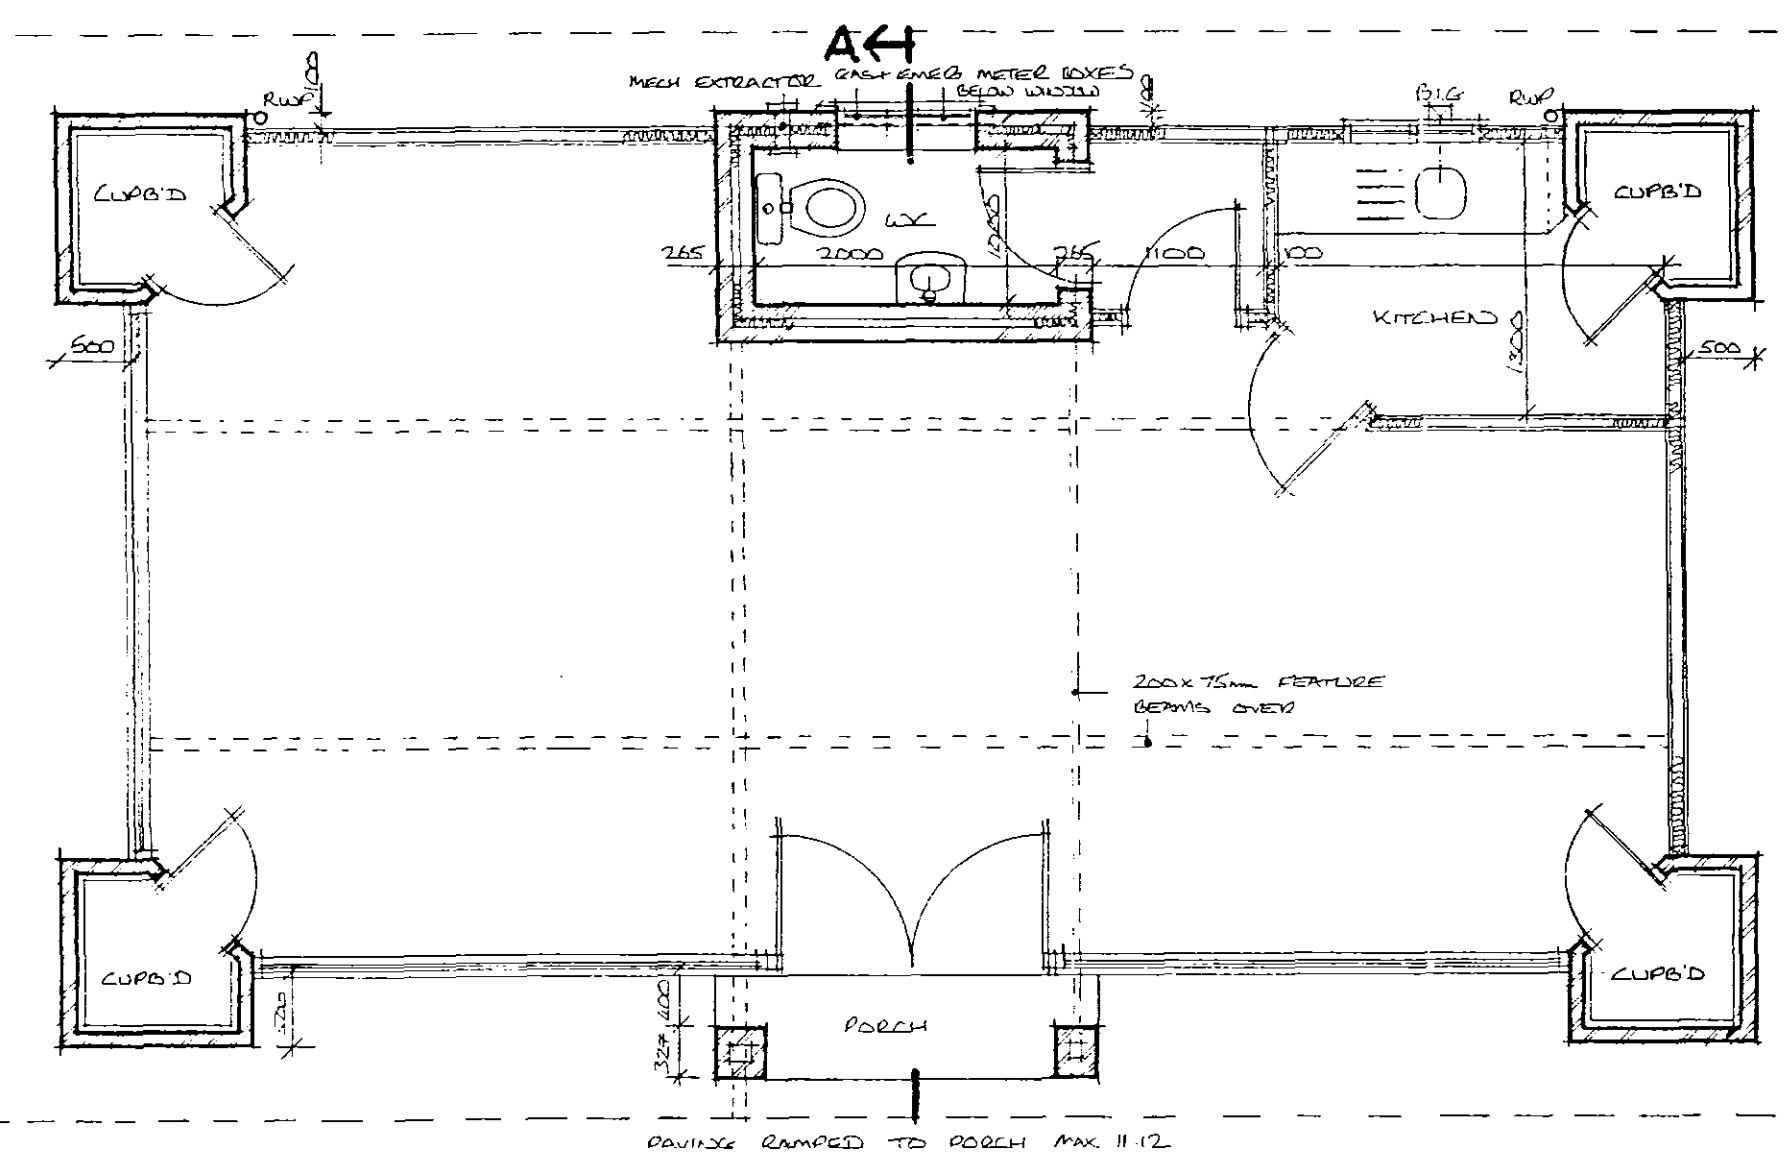

FLOOR PLAN

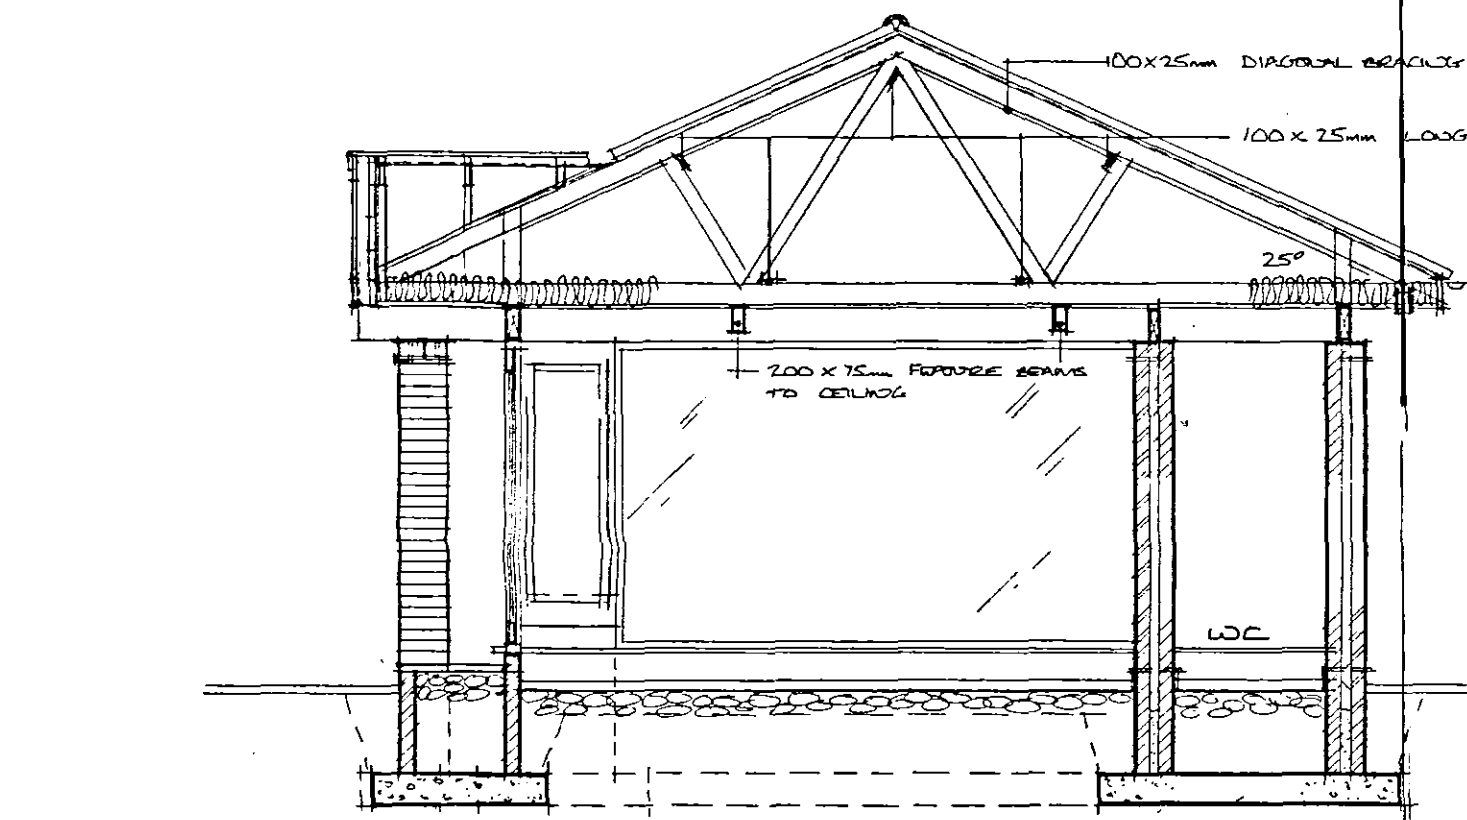

SECTION A-A

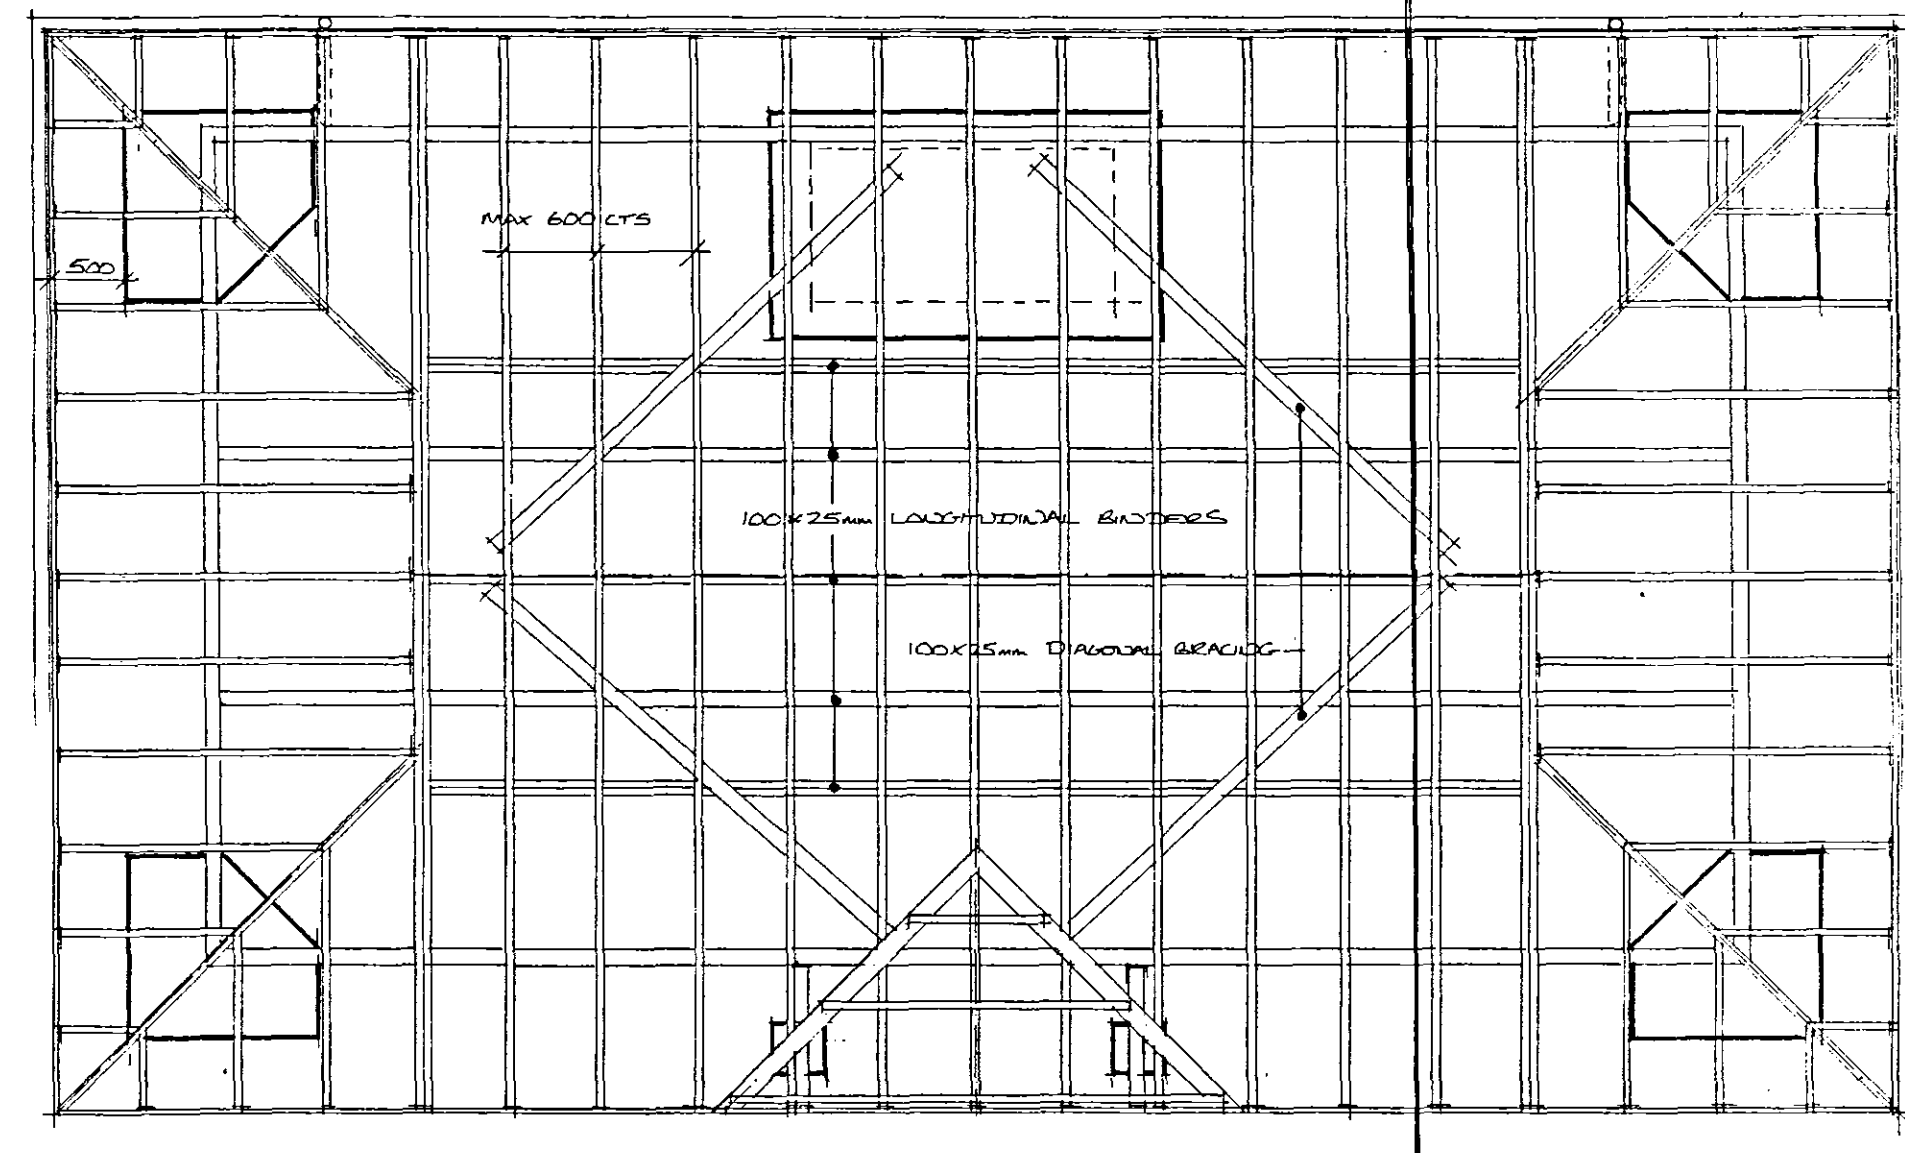

ROOF TRUSS LAYOUT





































