


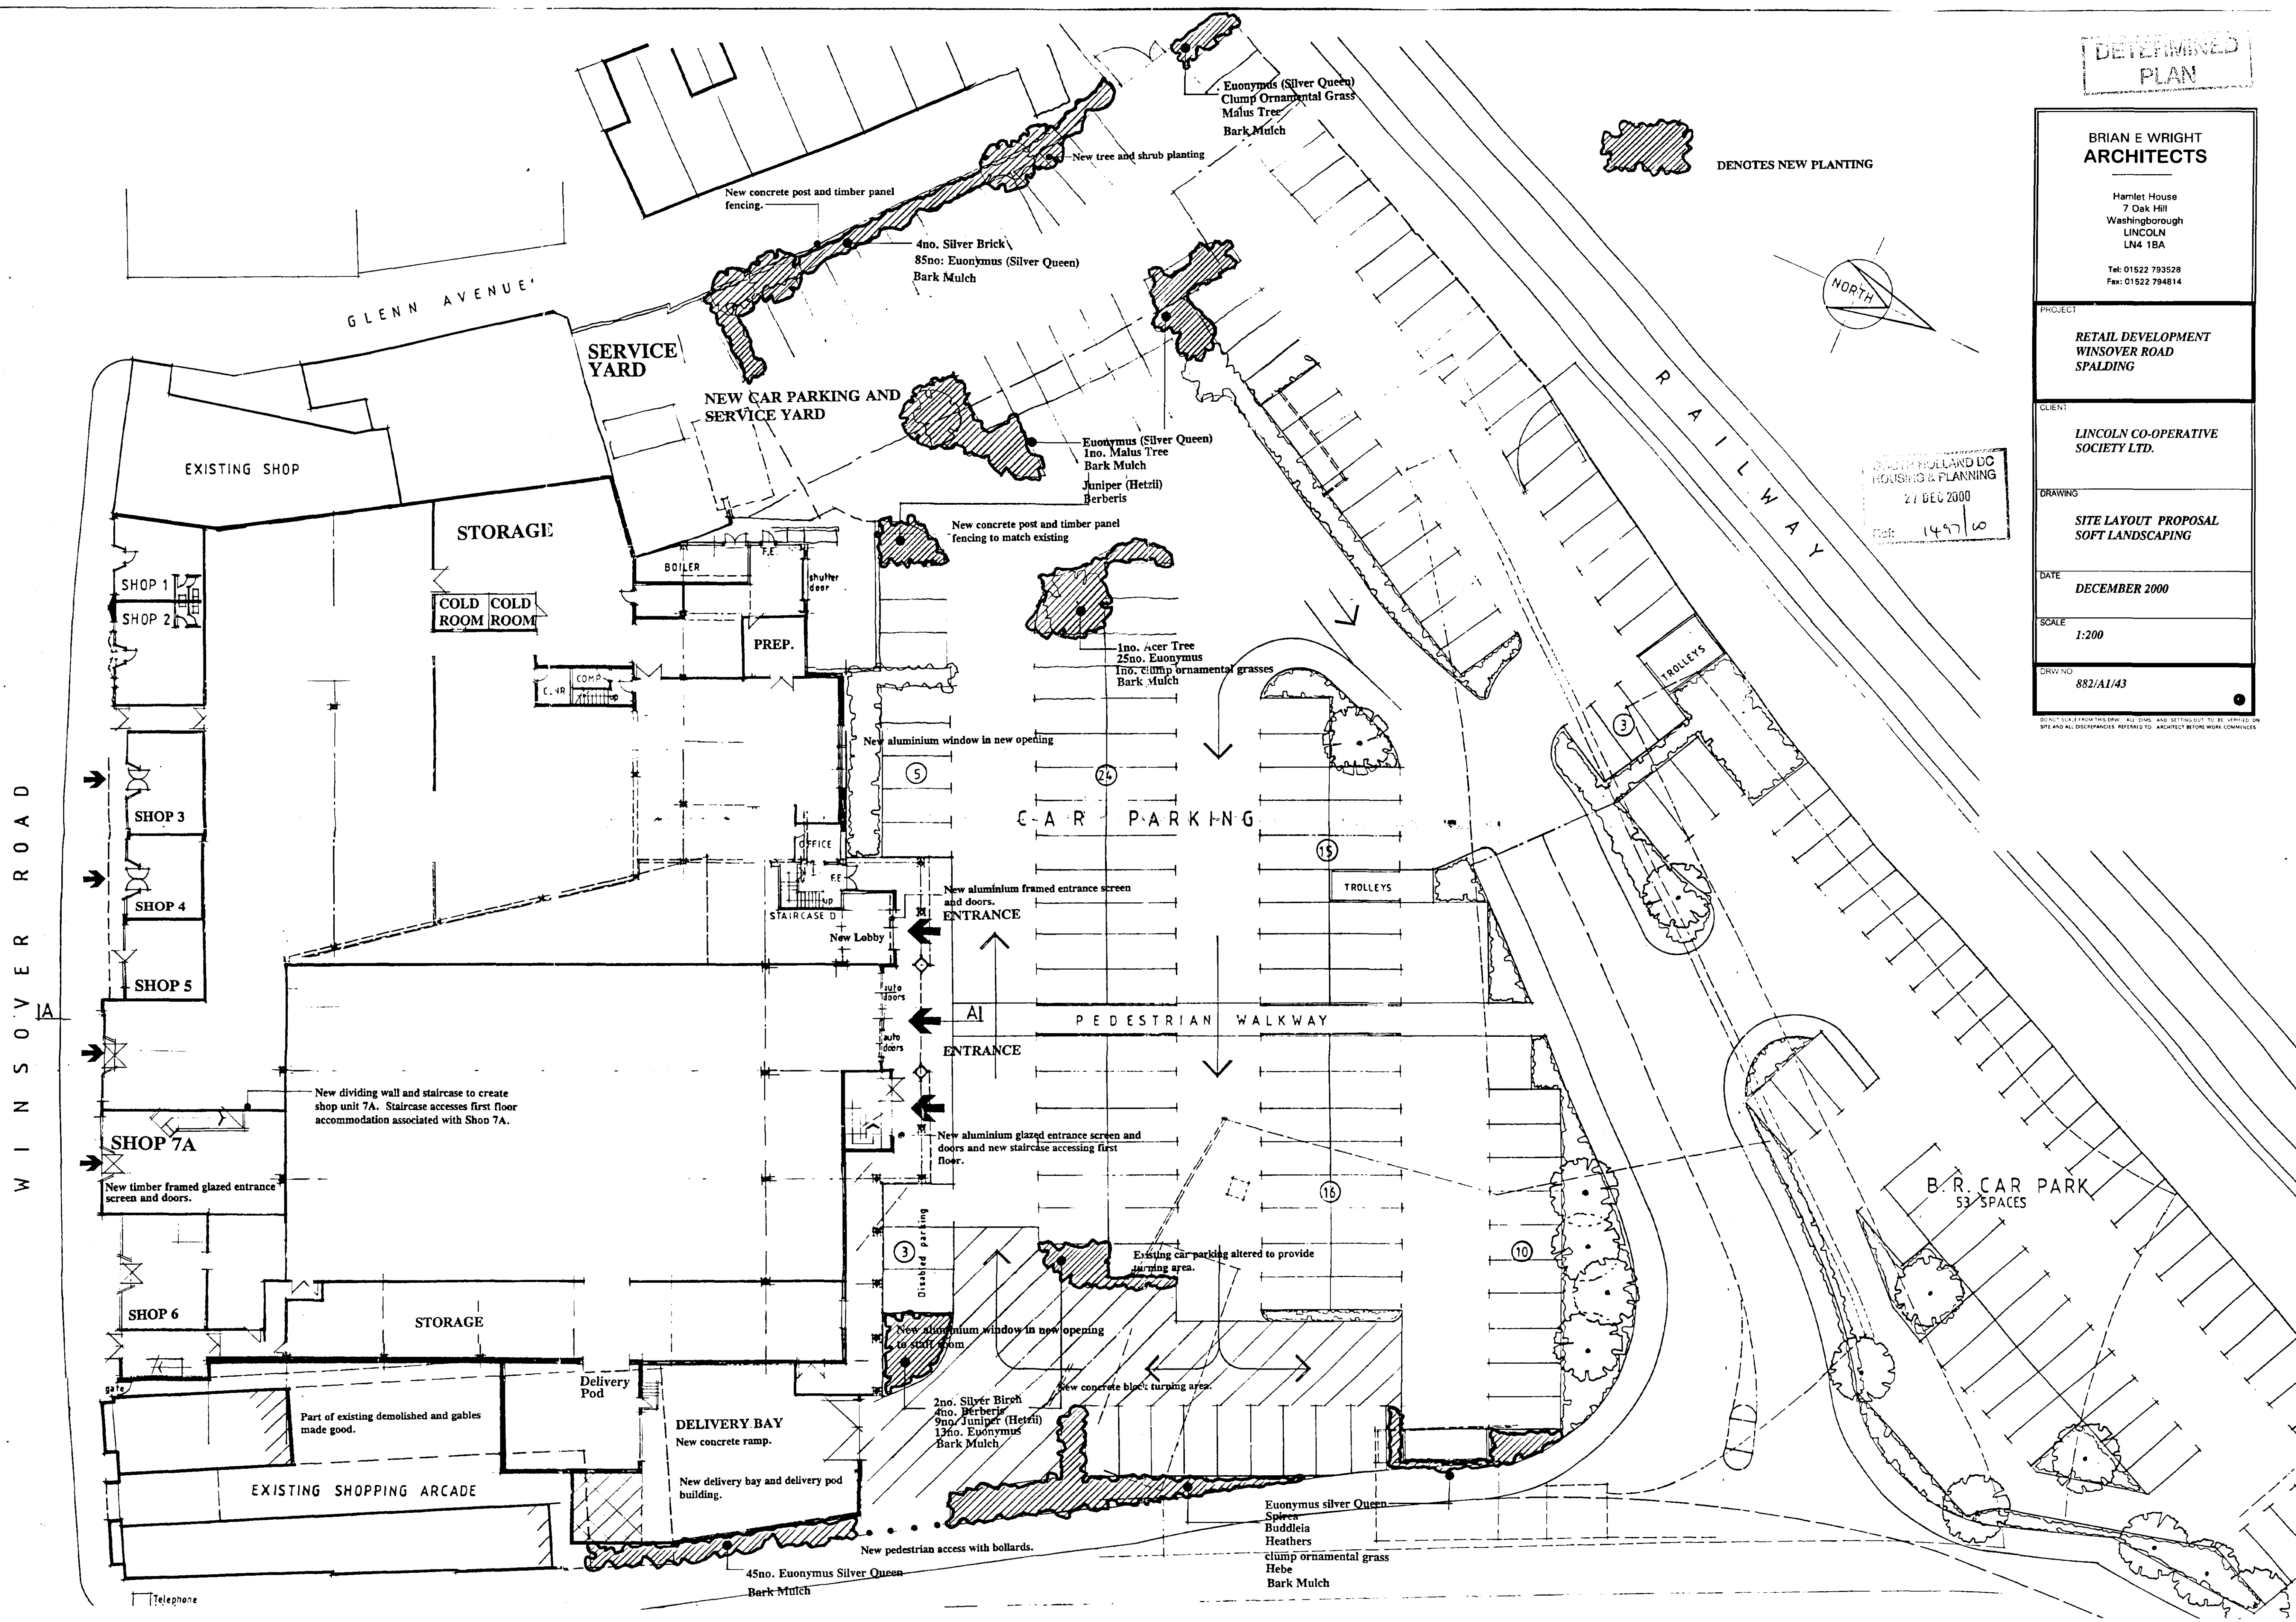

DETERMINED  
PLAN

BRIAN E WRIGHT  
ARCHITECTS

Hamlet House  
7 Oak Hill  
Washingborough  
LINCOLN  
LN4 1BA

Tel: 01522 793528  
Fax: 01522 794814

PROJECT

RETAIL DEVELOPMENT  
WINSOVER ROAD  
SPALDING

CLIENT

LINCOLN CO-OPERATIVE  
SOCIETY LTD.

DRAWING

SITE LAYOUT PROPOSAL  
SOFT LANDSCAPING

DATE

DECEMBER 2000

SCALE


1:200

DRW NO

882/A1/43

DO NOT SCALE FROM THIS DRAWING. ALL DIMENSIONS AND SETTING OUT TO BE VERIFIED ON SITE AND ALL DISCREPANCIES REFERRED TO ARCHITECT BEFORE WORK COMMENCES

DENOTES NEW PLANTING

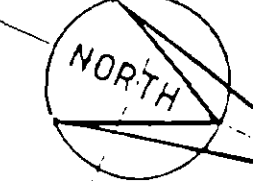

SPALDING HOLLAND DC  
HOUSING & PLANNING  
27 DEC 2000  
1497/0

B.R. CAR PARK  
53 SPACES