


WHITE LODGE

Land Drainage Consultancy

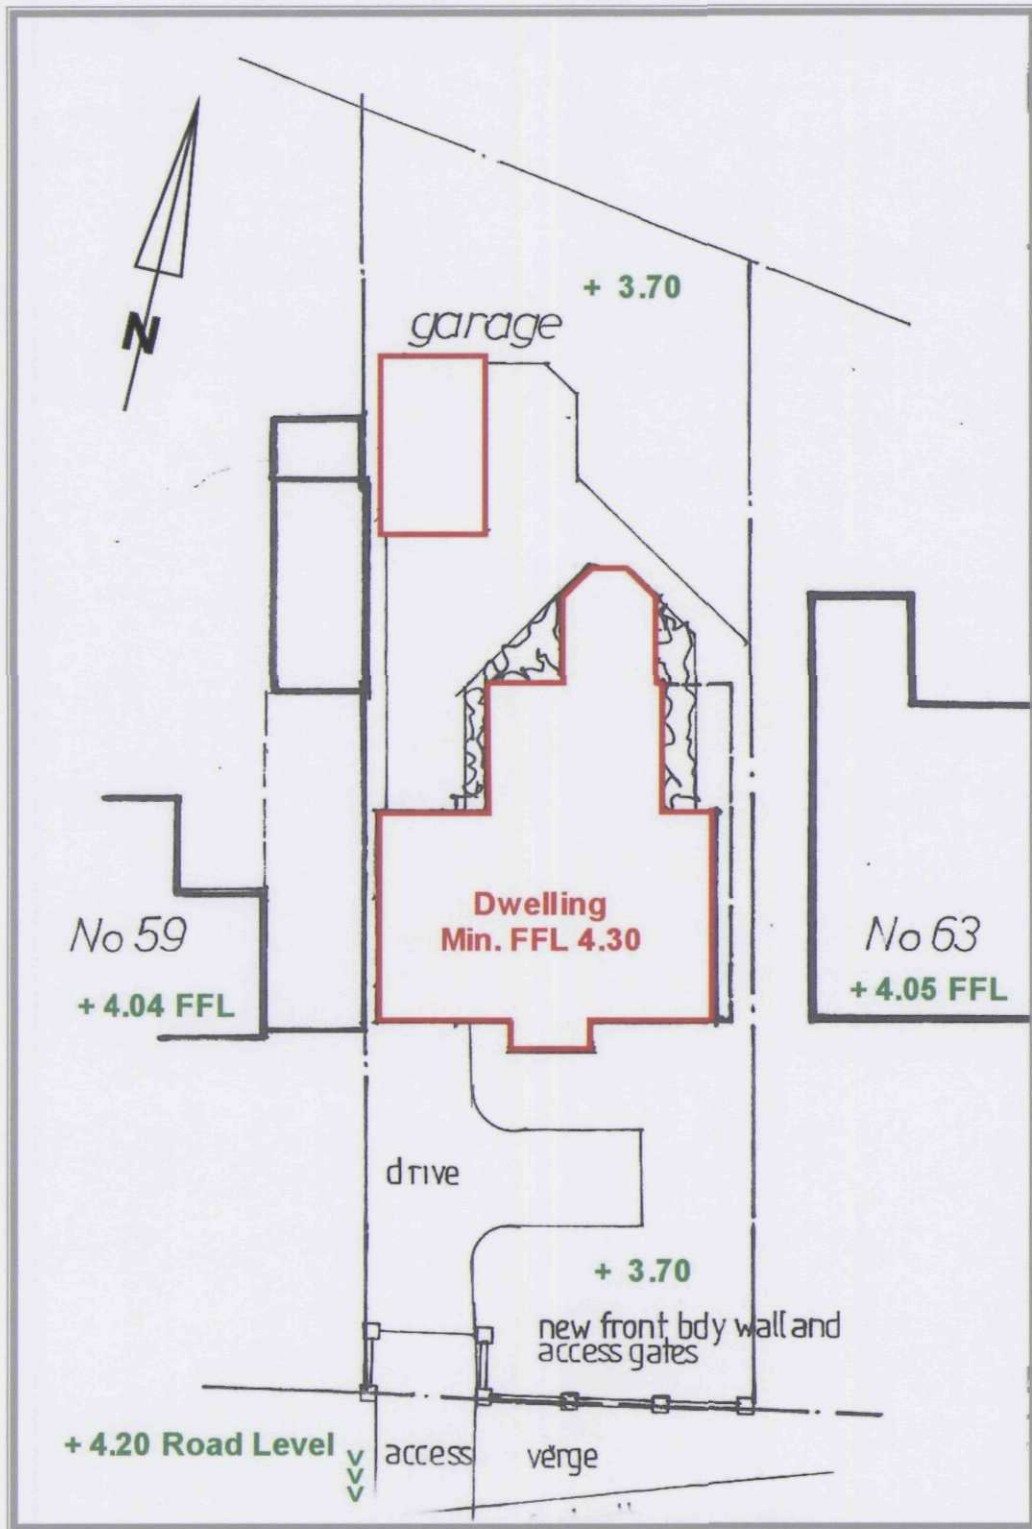

Site Plan