


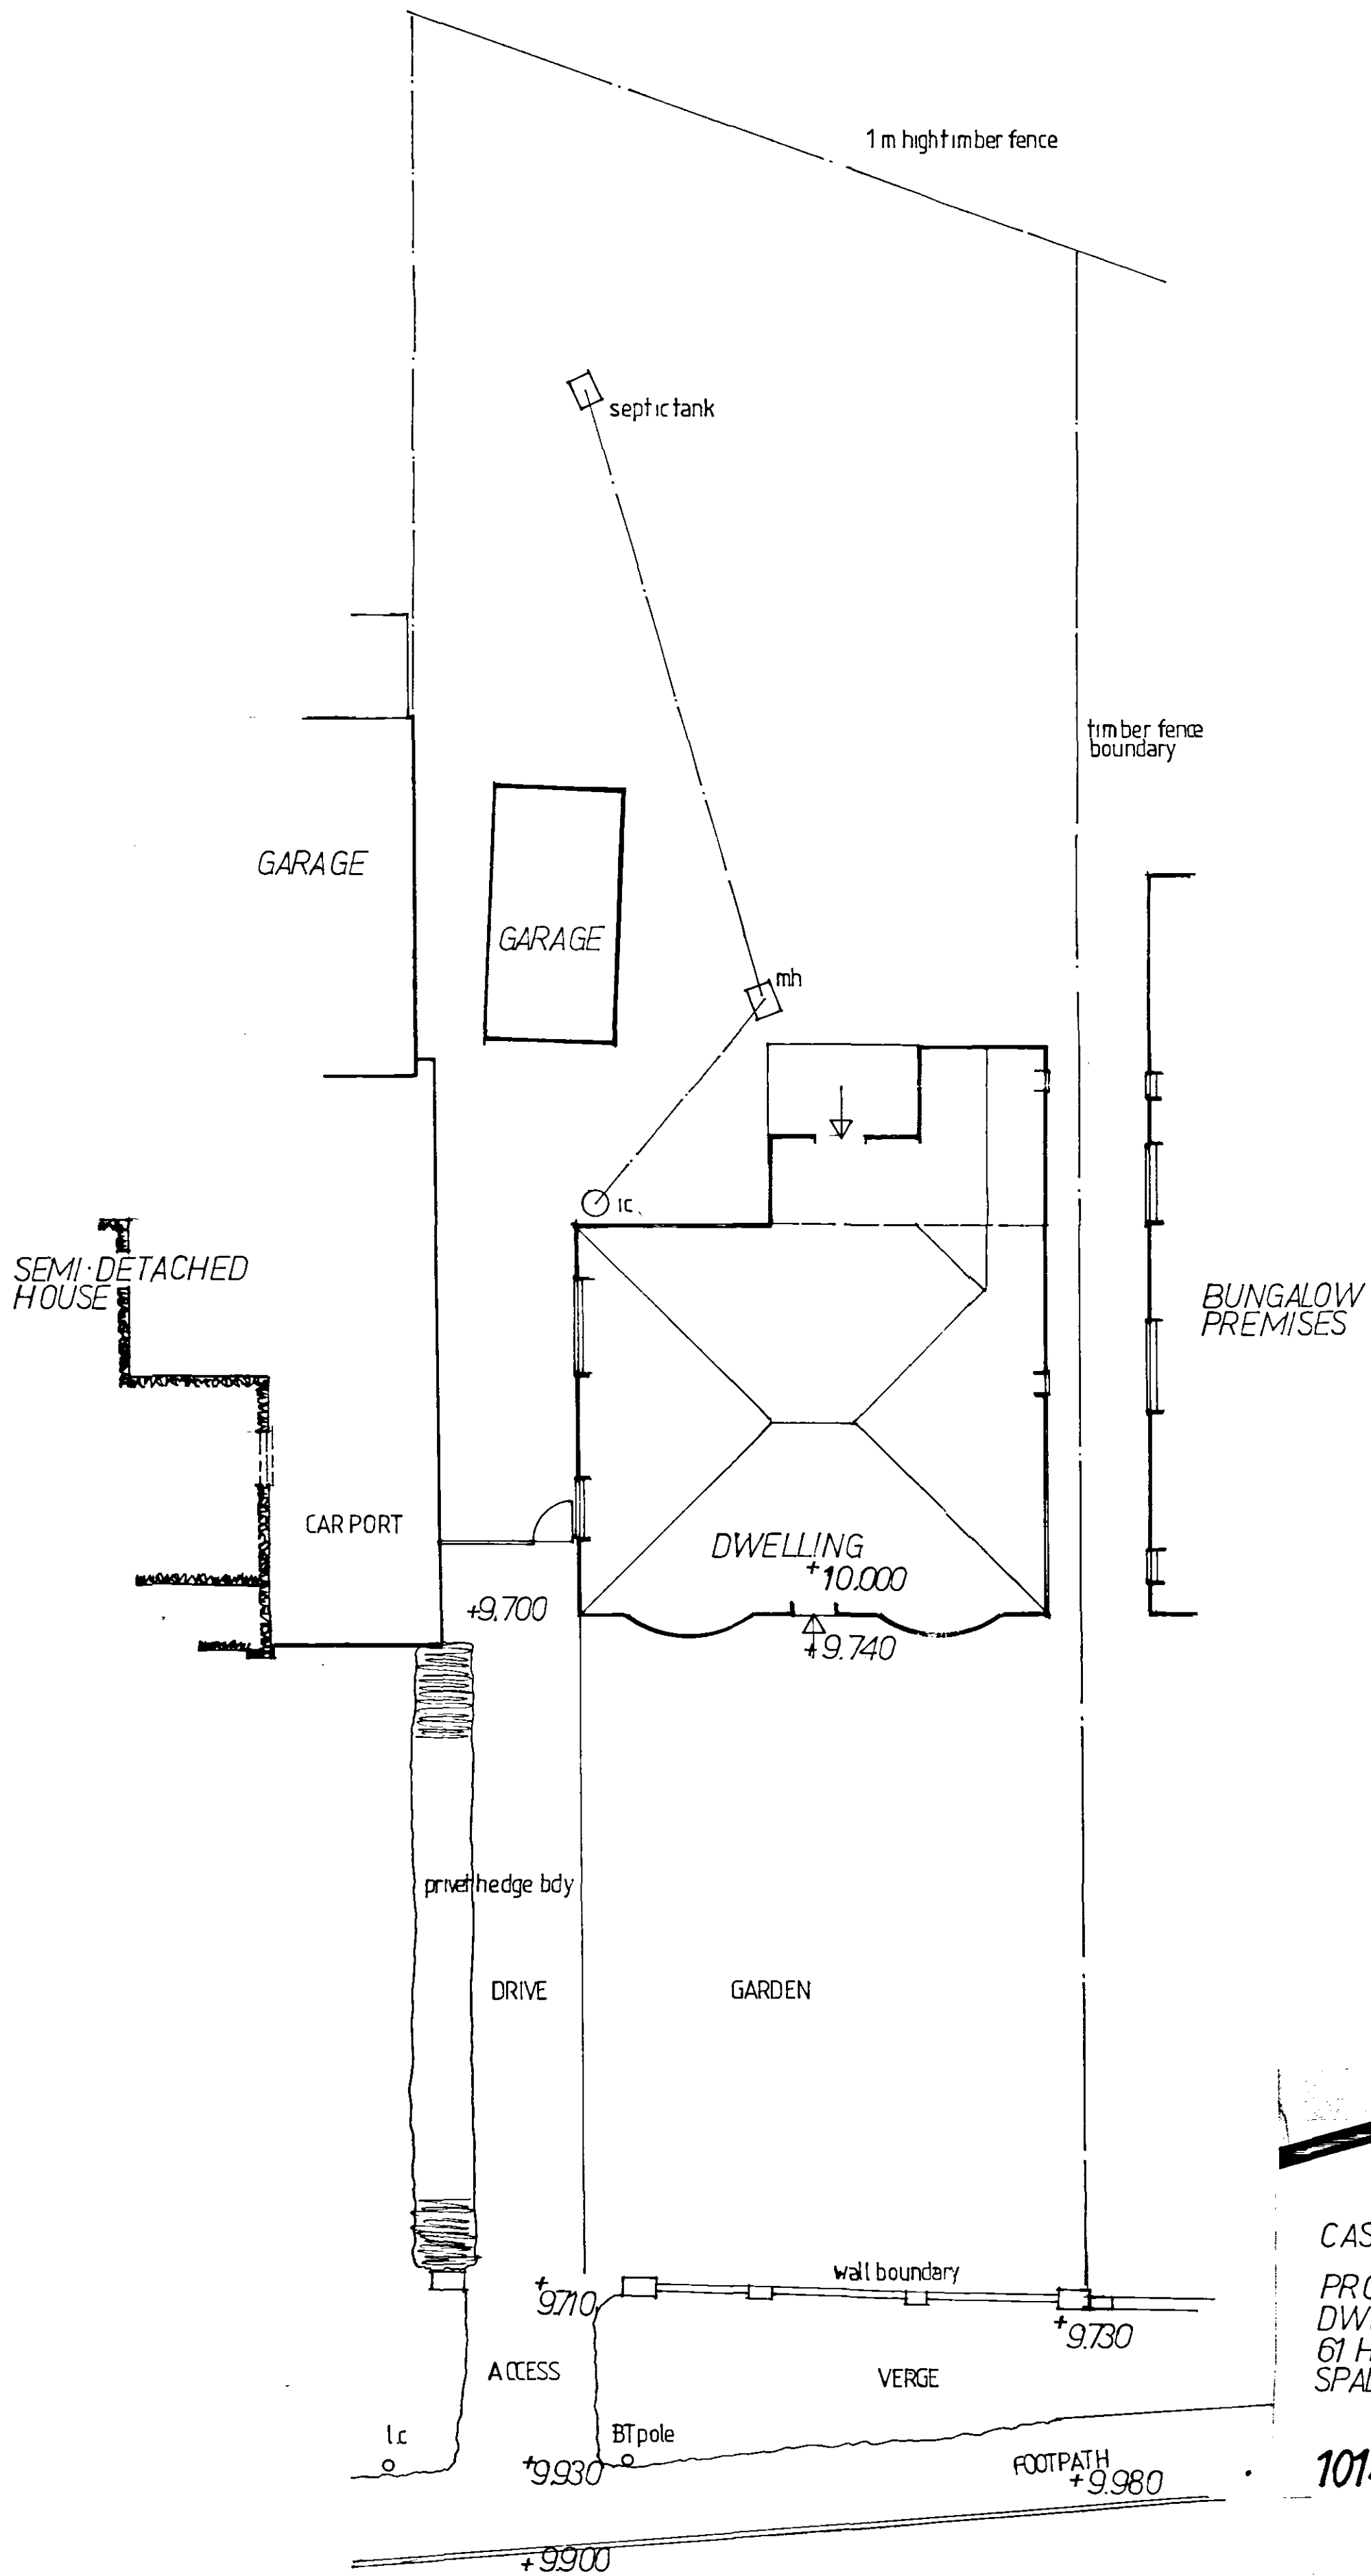

BRCC
PLANNING & DEVELOPMENT
12 DEC 2003
Ref. 1501103
**DETERMINED
PLAN**

CASTLE BUILDING LTD
PROPOSED REPLACEMENT
DWELLING
61 HOLBEACH ROAD
SPALDING

**CB
DESIGN
GROUP**

ARCHITECTURAL &
PLANNING SERVICES
24 Commercial Road
Spalding
Lincolnshire
PE12 2HA
Tel: 01775 722241
Fax: 01775 769986

date: Dec.03
scale: 1:100