




ELEVATION

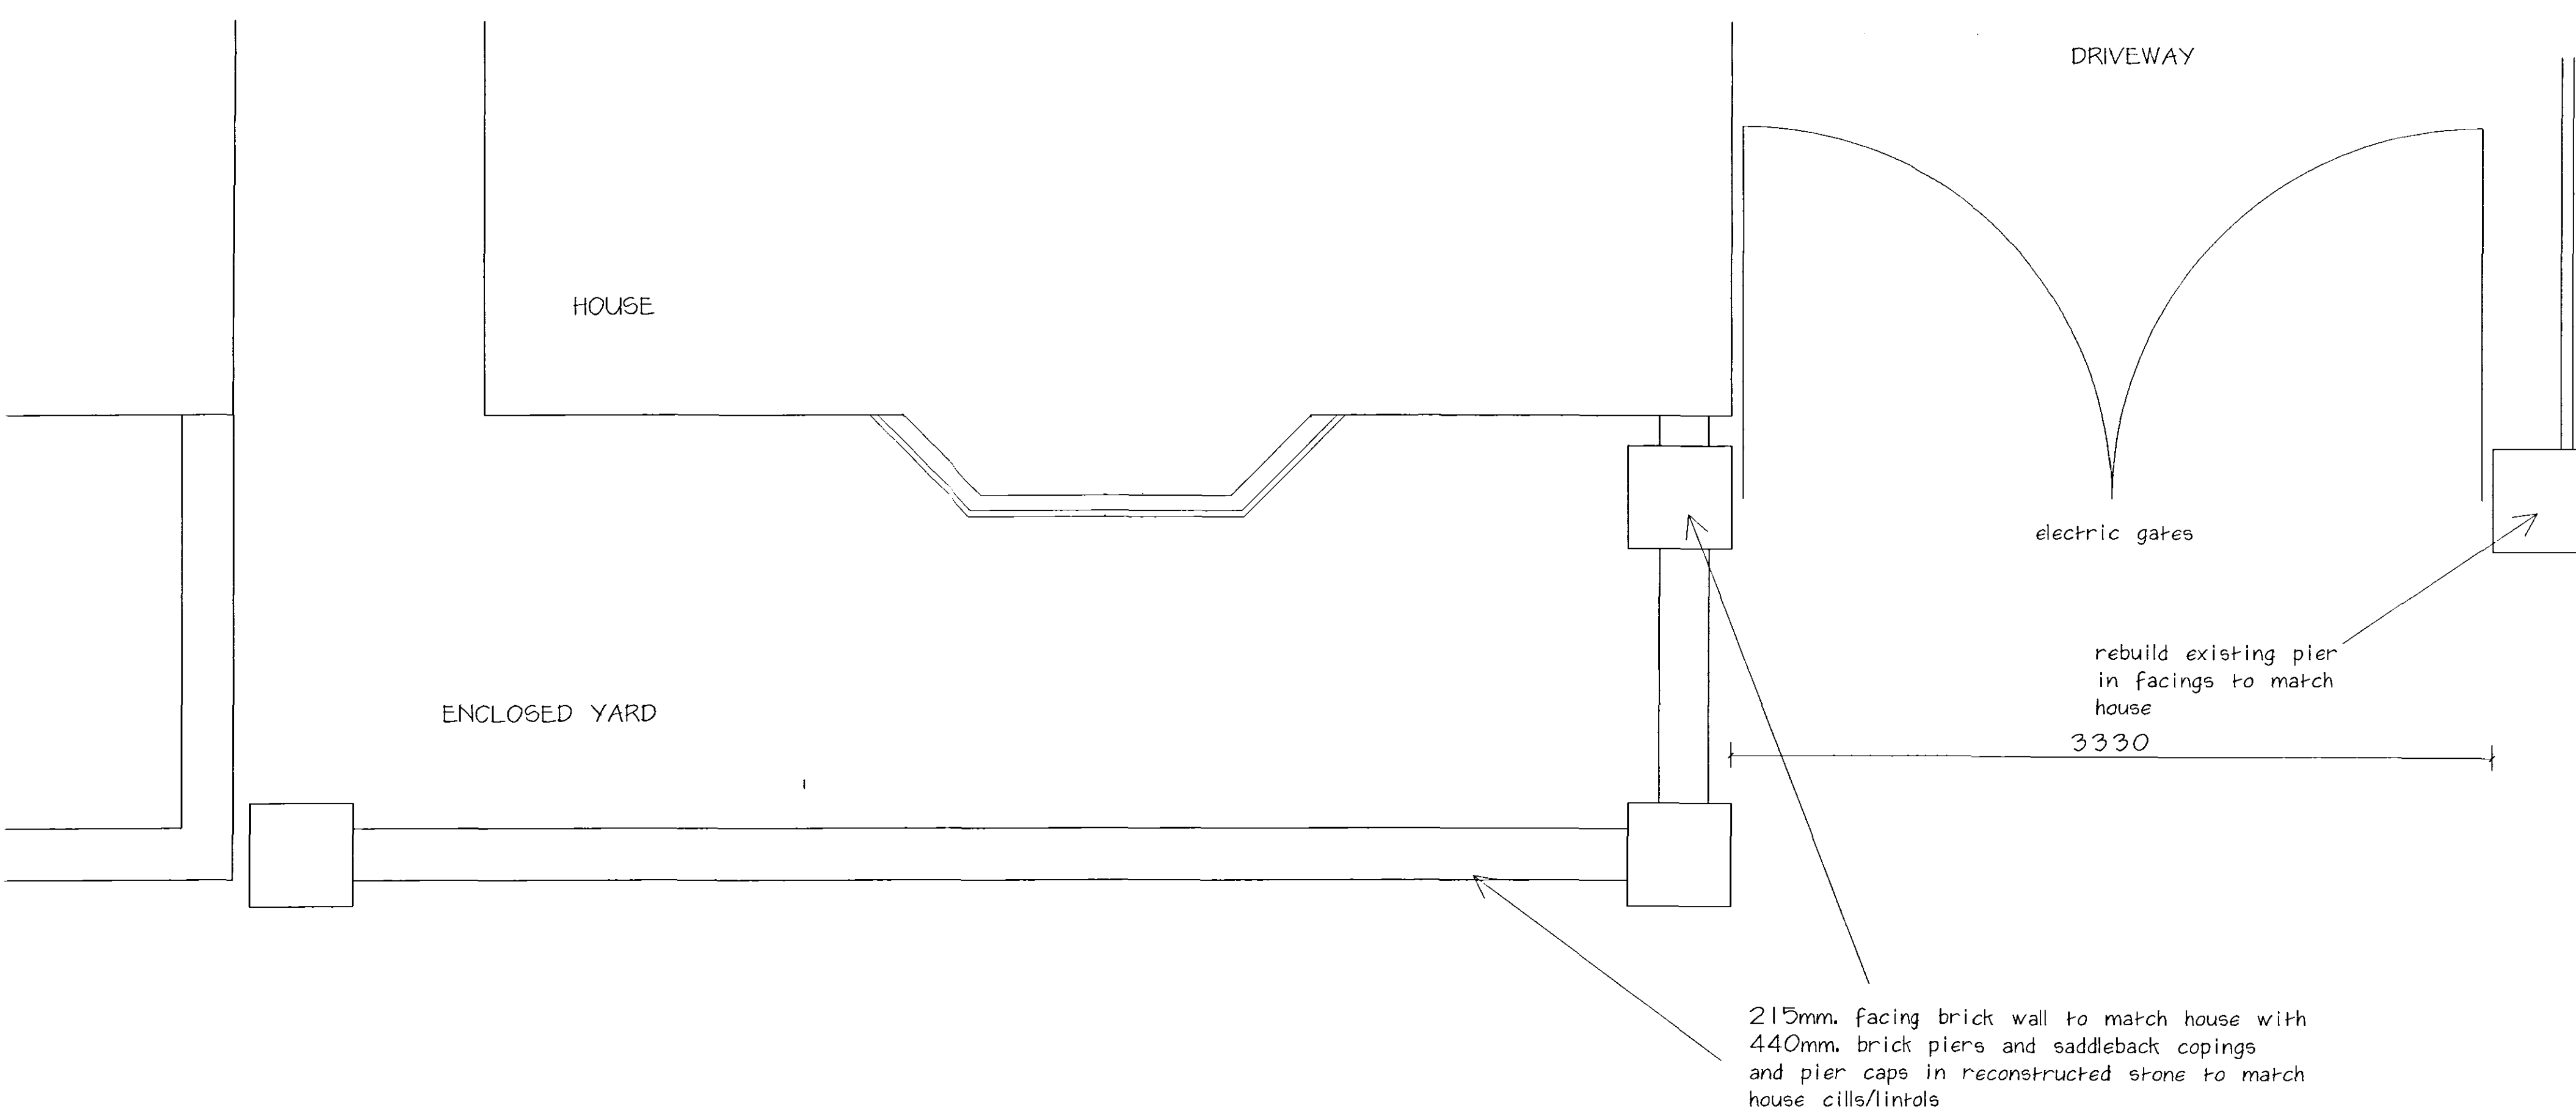

PLAN

31 OCT 2006
1518/06

PROPOSED HOUSE
ADJACENT 26 SPRING GARDENS
SPALDING

DETAILS OF FRONT WALL
GATES AND RAILINGS

DETERMINED
PLAN

SCALE 1:20

OCT. 06